



2 SITE SECTION A: NORTH - SOUTH
SCALE - 1:200 @ A1

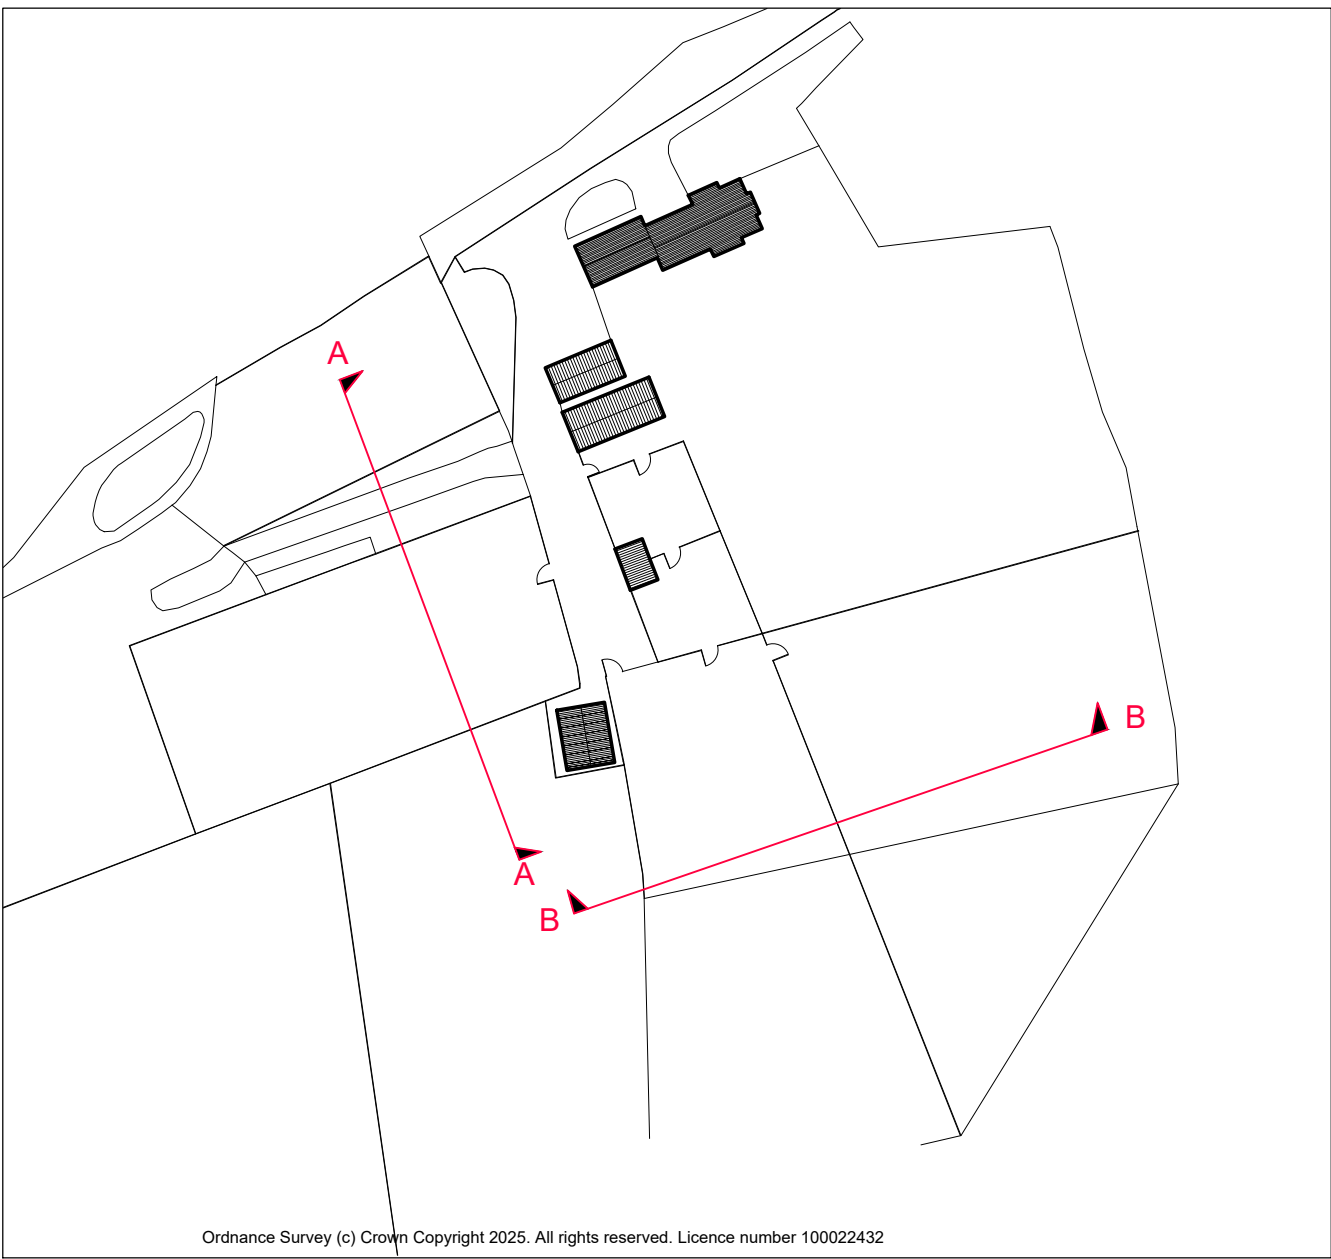

3 SITE SECTION B: EAST - WEST
SCALE - 1:200 @ A1

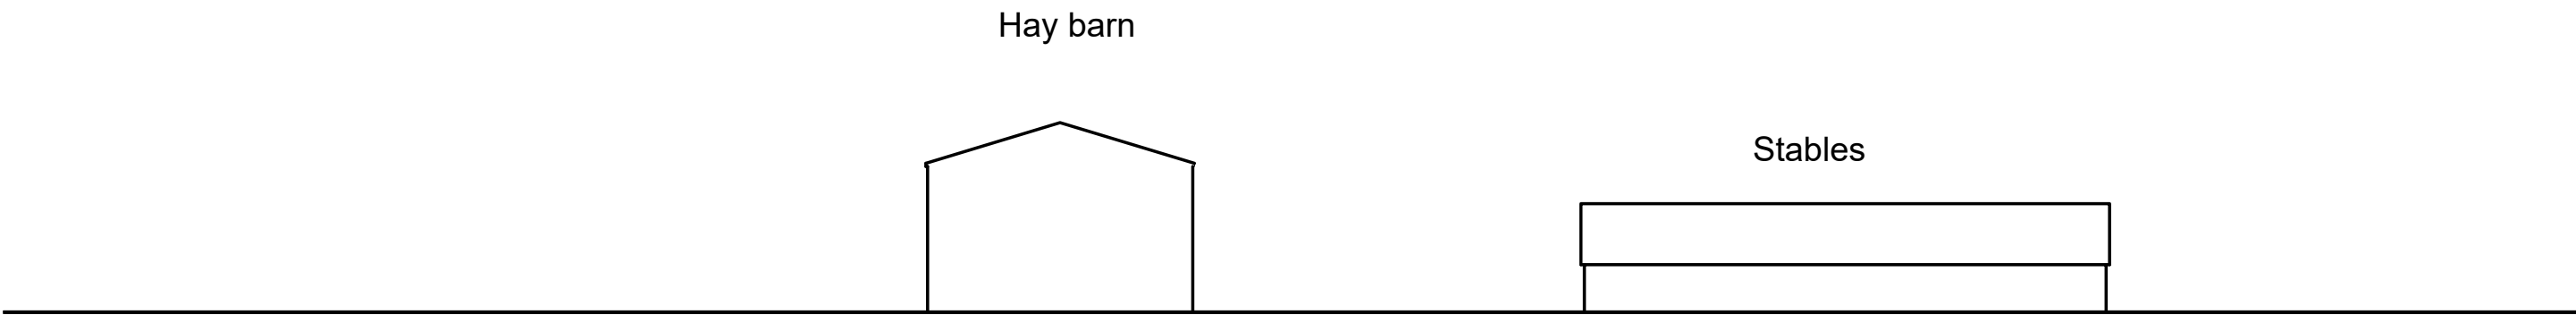

Rev	Description	Date	Initial
-----	-------------	------	---------

PRIME MERIDIAN

ARCHITECTS & STRUCTURAL ENGINEERS

50 Coopersale Common
Epping
CM16 7QU

The Priory, Draycott Rd,
Shepton Mallet,
Somerset BA4 5HS

info@prime-meridian.co.uk
www.prime-meridian.co.uk
T 01749 34 66 99

Client: **MR & MRS SYMES**

Project: **THE GRANGE
CLEARWOOD
DILTON MARSH, BA13 4BD**

Title: **EXISTING SITE SECTIONS**

Date: October 2025
Scale: AS INDICATED @ A1
Drawn: DM

No. **719.01/PL 02**