
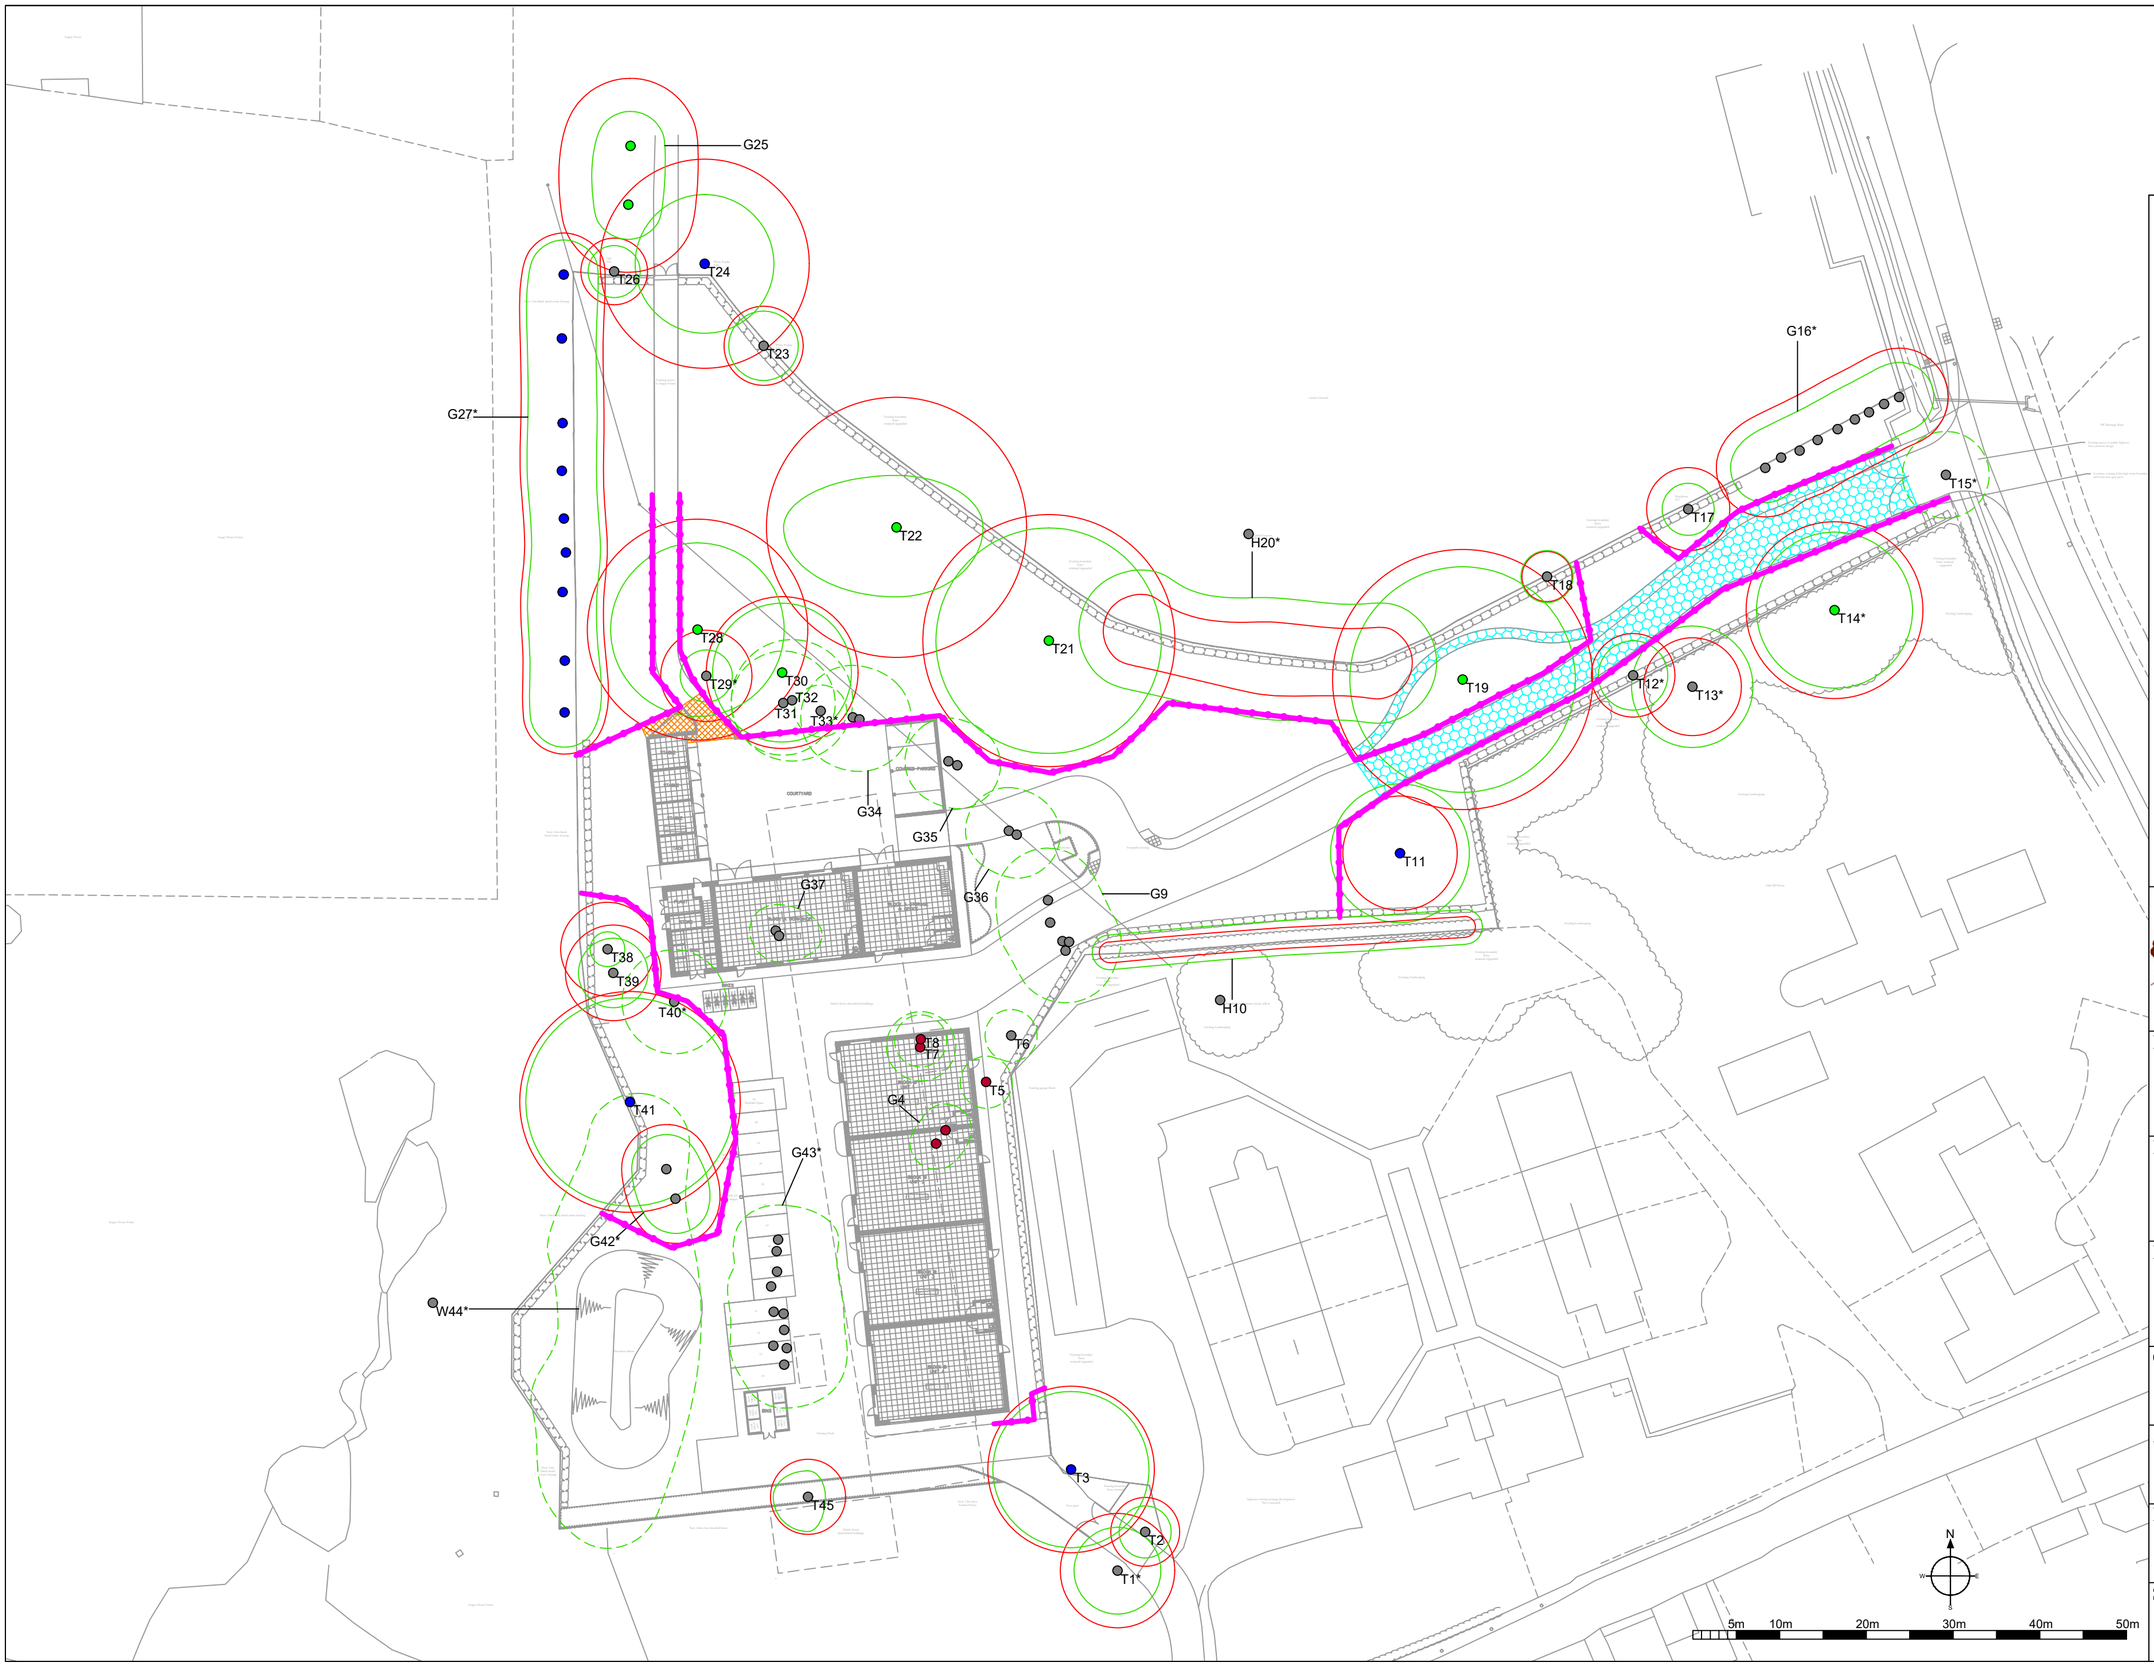


Symbol Guide

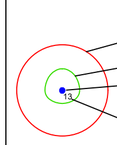

BS5837:2012 - Tree Category

- Category A Trees High Quality
- Category B Trees Moderate Quality
- Category C Trees Low Quality
- Category U Trees Poor Quality/Remove
- Line of Protective Fencing
- Proposed Tree for Removal
- Temporary Ground Protection
- 'No-Dig' Cellular Confinement System

NOTE: Tree/group numbers marked with an * have approximate locations.

Hillside Trees Ltd.
Arboricultural Consultancy

Project Name:	Land South of Seagry House (Commercial)
Drawing Title:	Tree Protection Plan
Drawing Number:	251022-SH-Comm-TPP-Rev A-NB&AM
Client:	Thala Family Investments
Agent:	D E Planning
Date:	October 2025
Scale:	1:500 @ A2