


SITE LOCATION PLAN

SITE SIZE 1225sqm

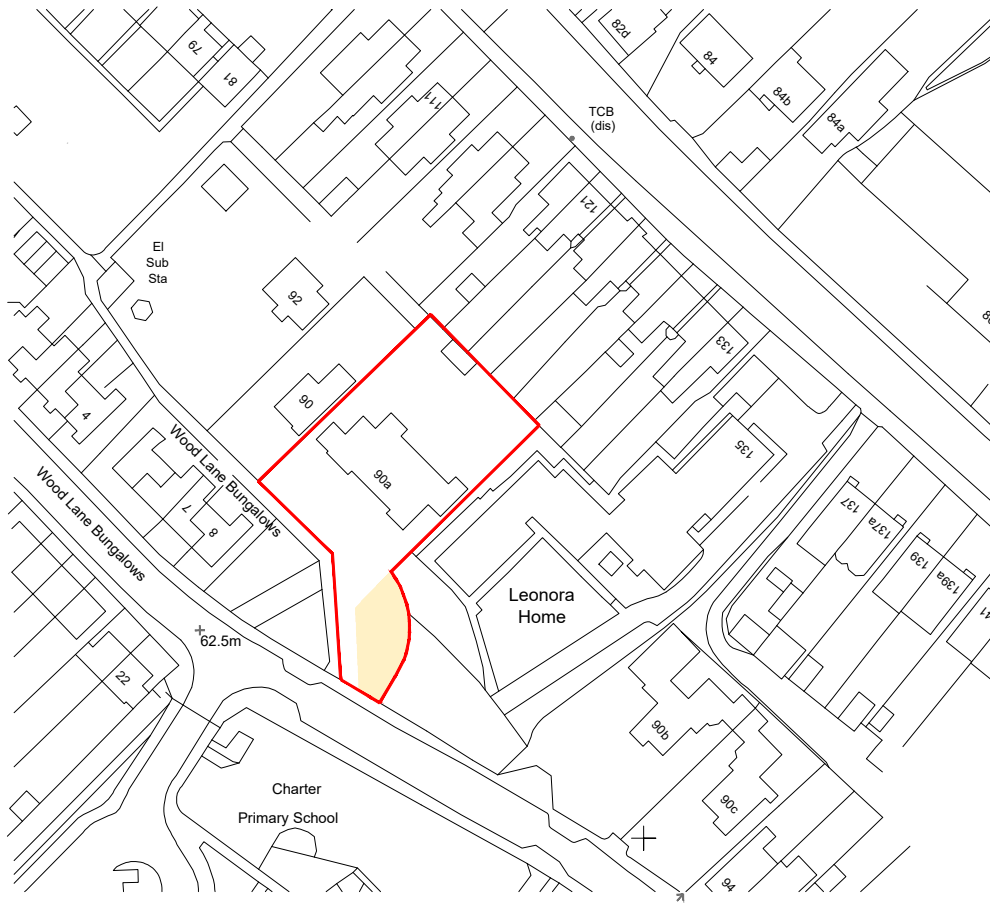

Land area to receive Certificate B Notice



Avec Design.

20 Parsonage Road, Long Ashton, Bristol BS41 9LL

t: 01275 791846

www.ge2.co.uk

Project : 90 a Wood Lane
Chippenham
Title : site location plan

Scale : 1:1250 @A4
Date : 19.07.25
Drawing No: 2316 - 100