


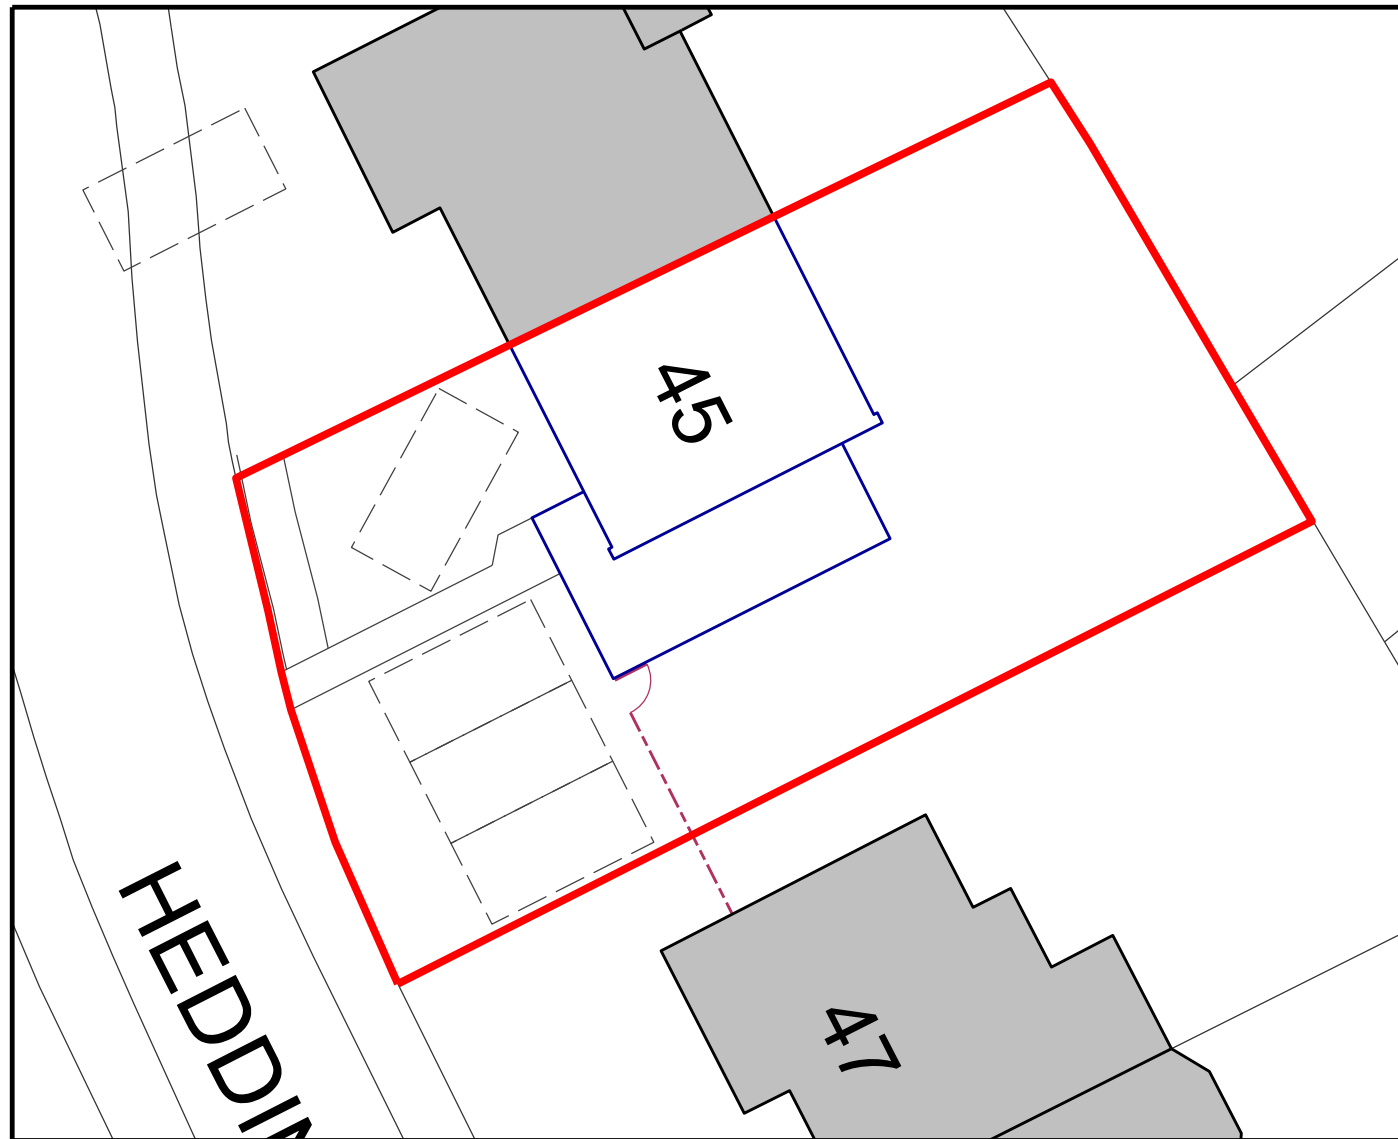


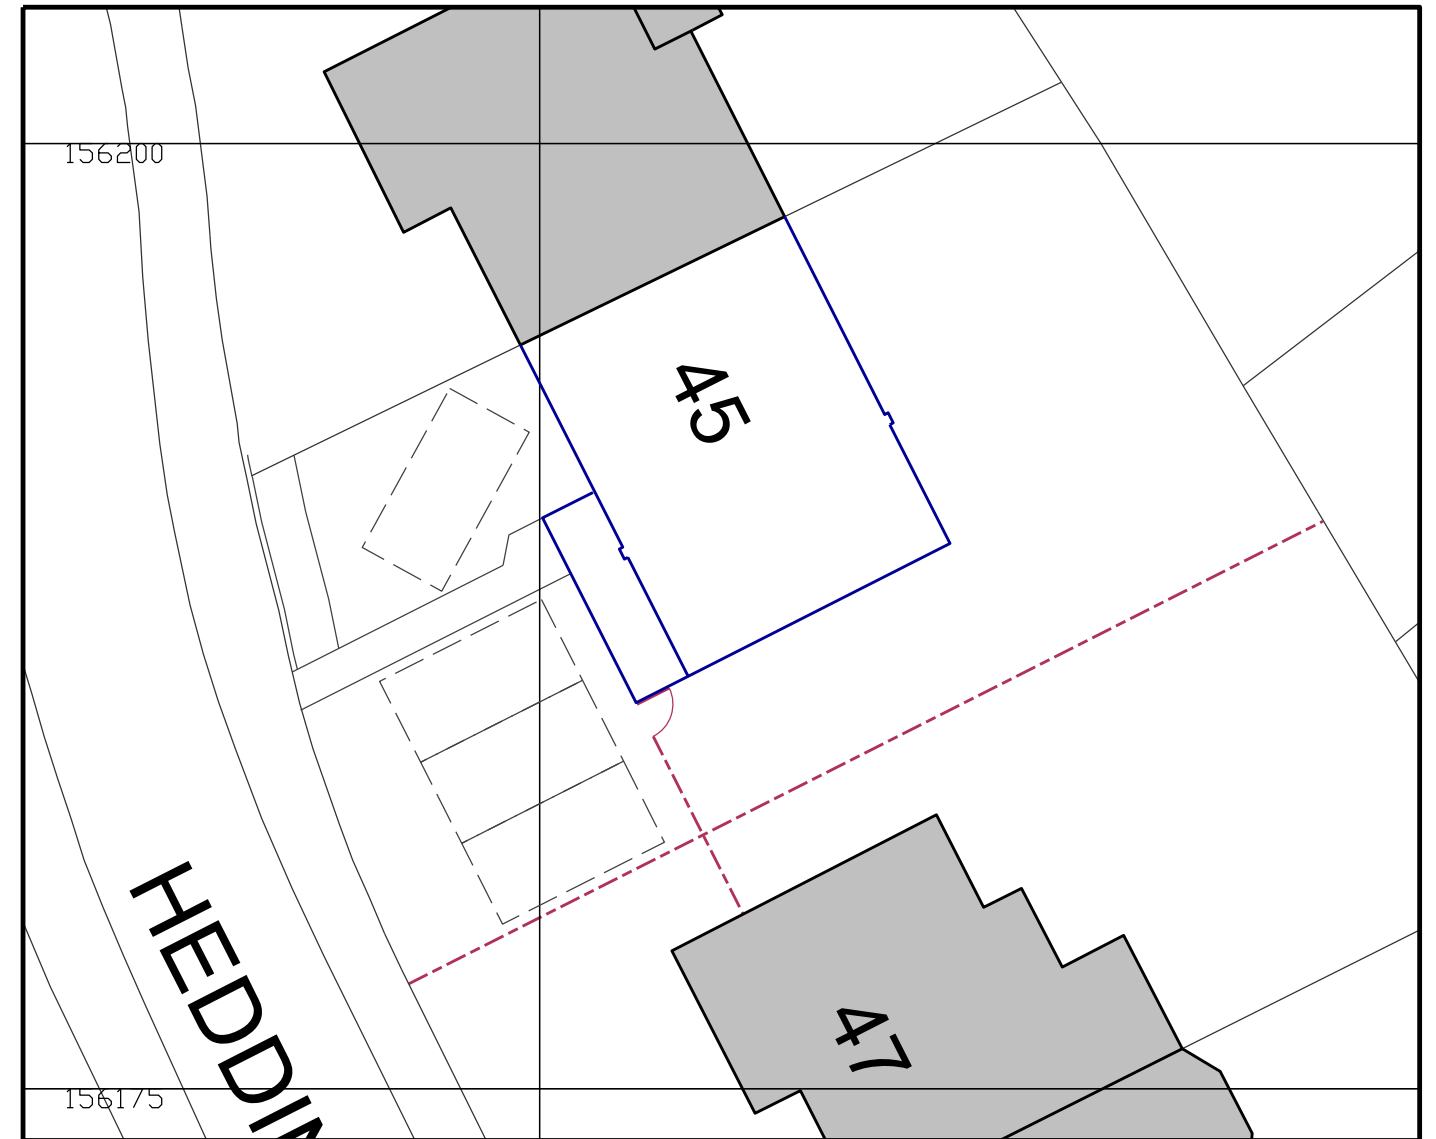



Existing Block Plan

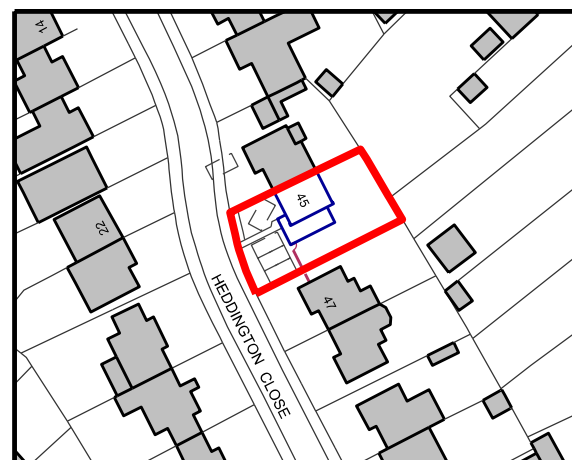

Proposed Block Plan

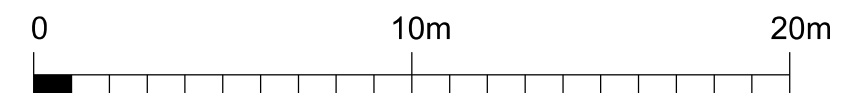

Location Plan

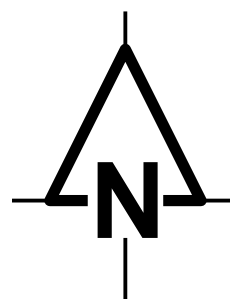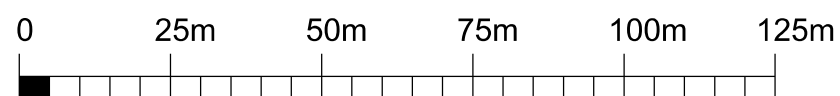

The Old Ride
Bath Road
Bradford on Avon
Wiltshire
Tel 01225 865220
Fax 01225 866086

ASHLEY
DESIGN



CLIENT
Richard Rea

PROJECT
45 Heddington Close, Trowbridge.

DRAWING TITLE
Location and Block Plans

SCALE
1:200 & 1:1250 @A3

DRAWN
MAS

DATE
October 2025

DRAWING NUMBER
2870-01

REVISIONS
AB

All rights described in Chapter IV of the Copyright, Designs and Patents Act 1988 has been generally asserted © 2011 Ashley Design Associates, Contractors must check all dimensions on site. Only figured dimensions are to be worked from