




Existing garage

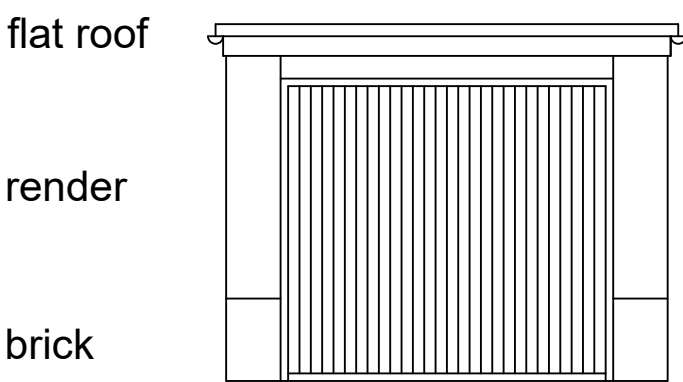


Front elevation - North

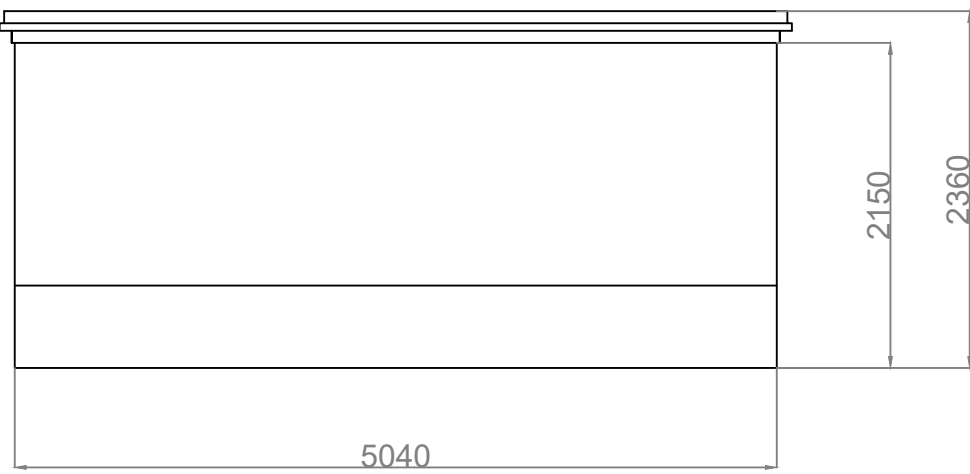


Side elevation - West

 


Rear elevation - South

 

Side elevation - East

 


Layout

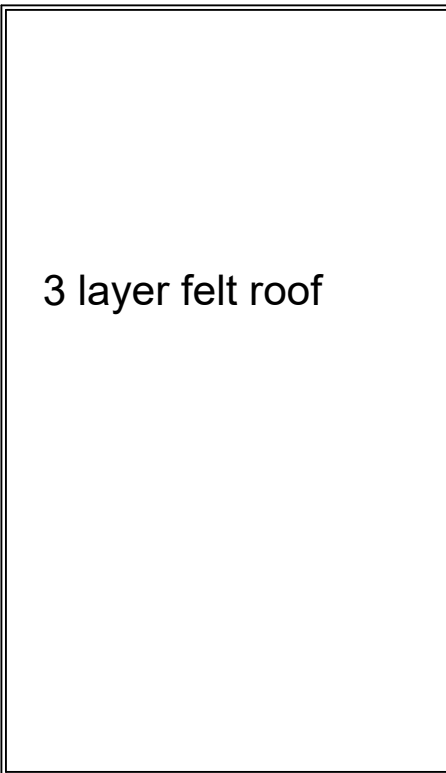

Roof plan


Proposed garage

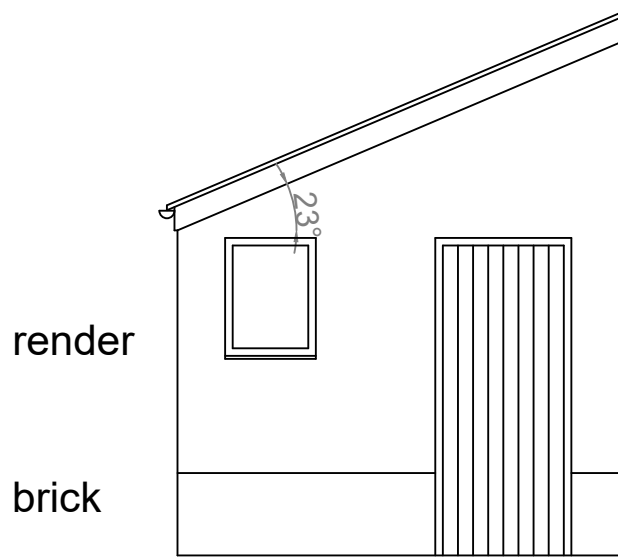


Front elevation - North




Side elevation - West

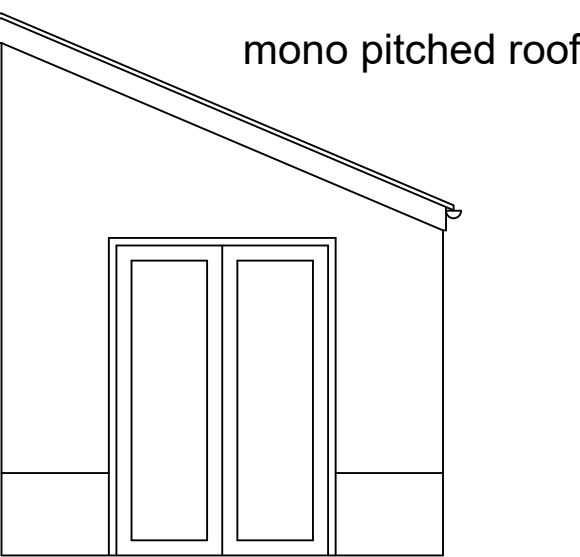


Rear elevation - South

 

Side elevation - East

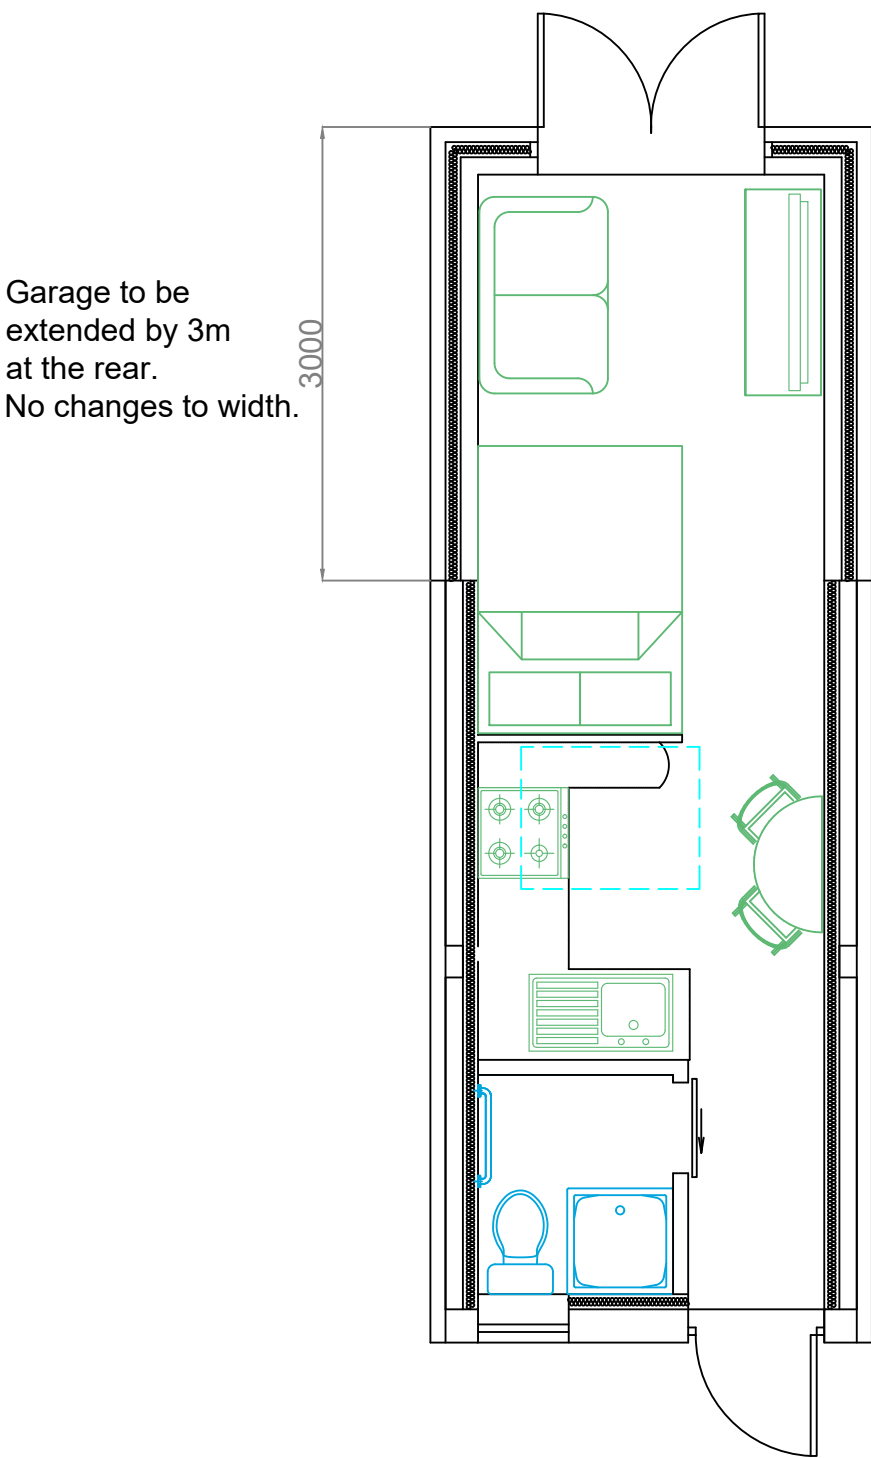

Layout

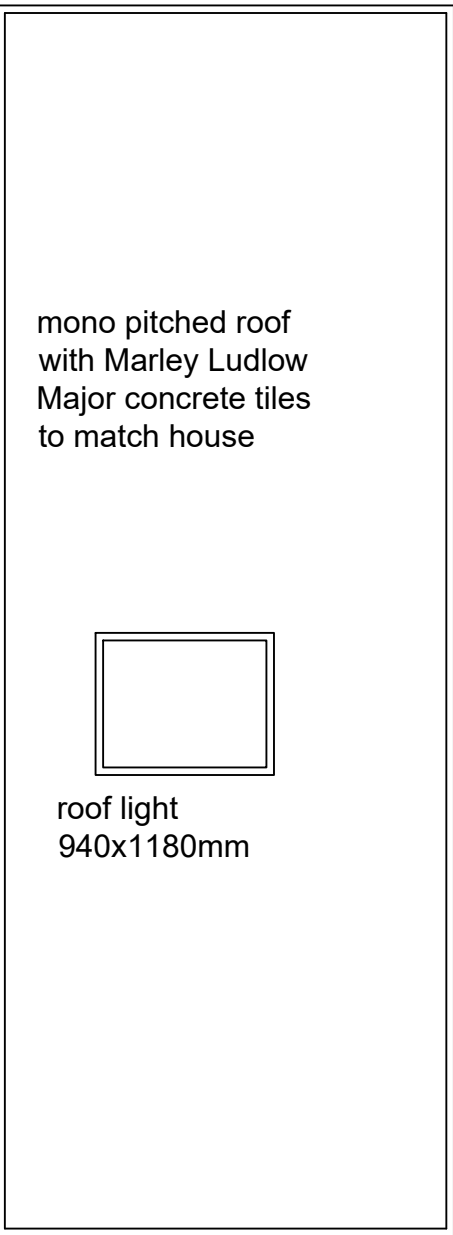

Roof plan

