




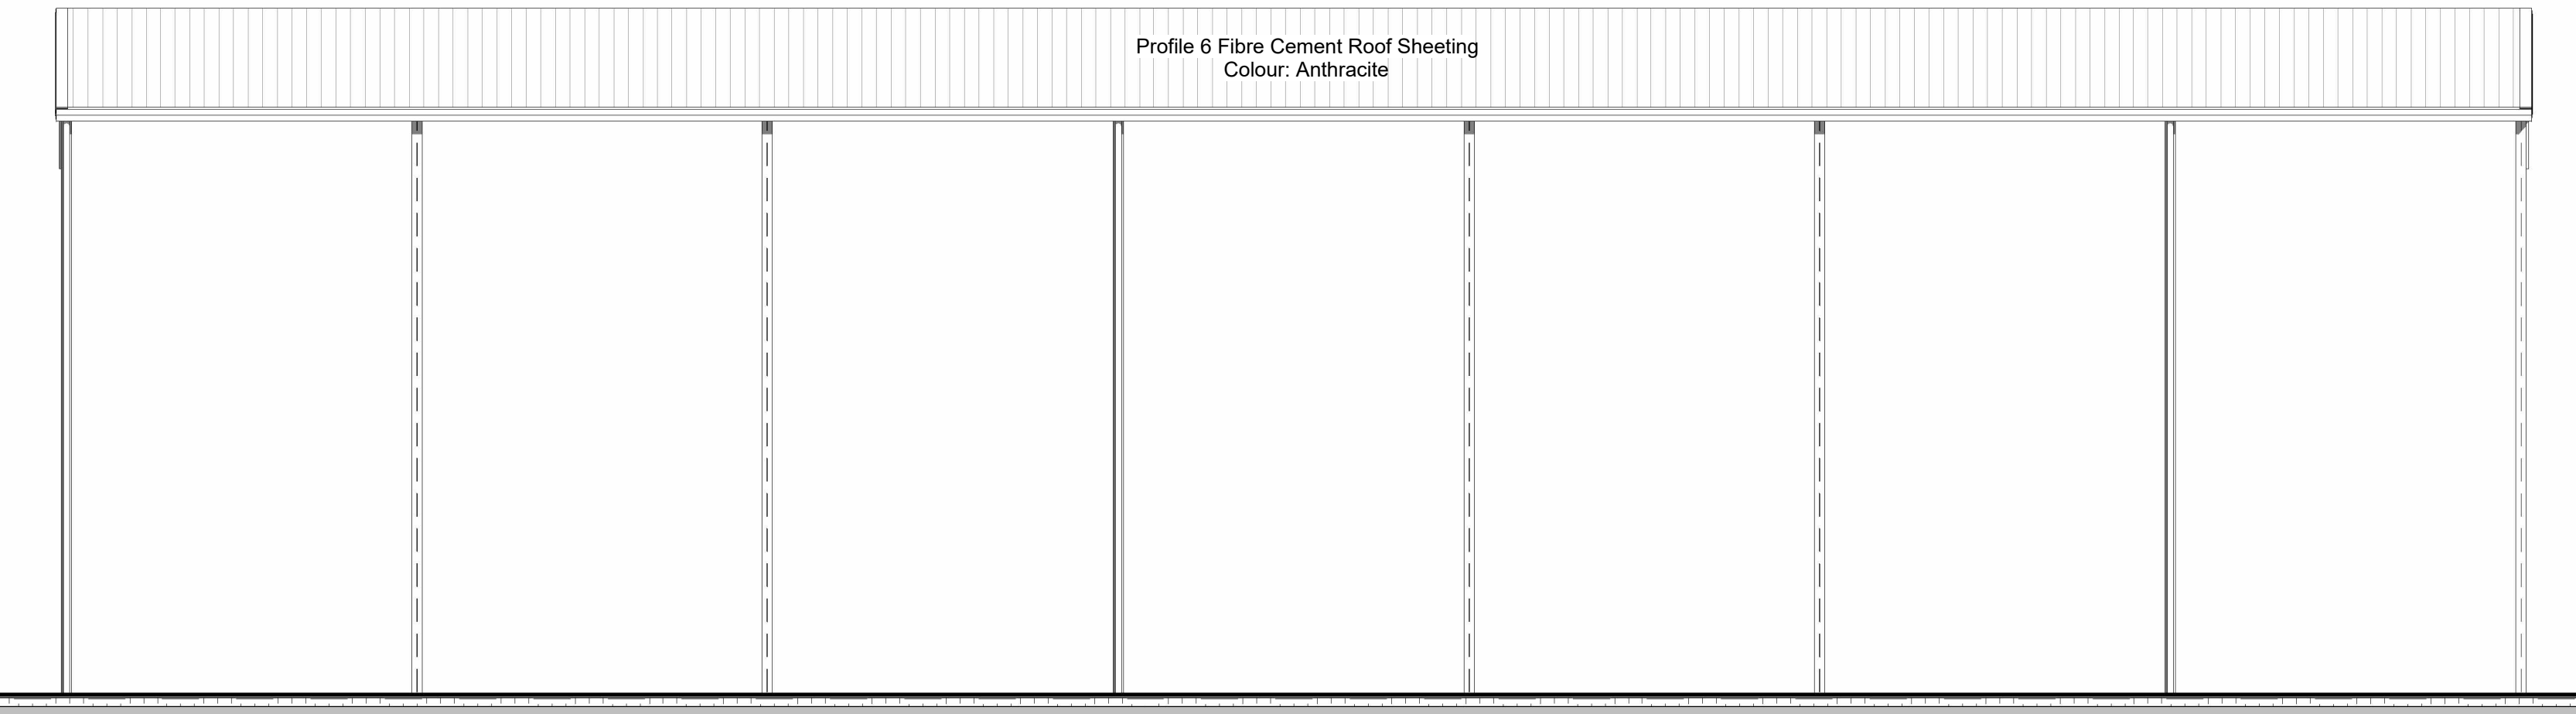


North
1 : 100

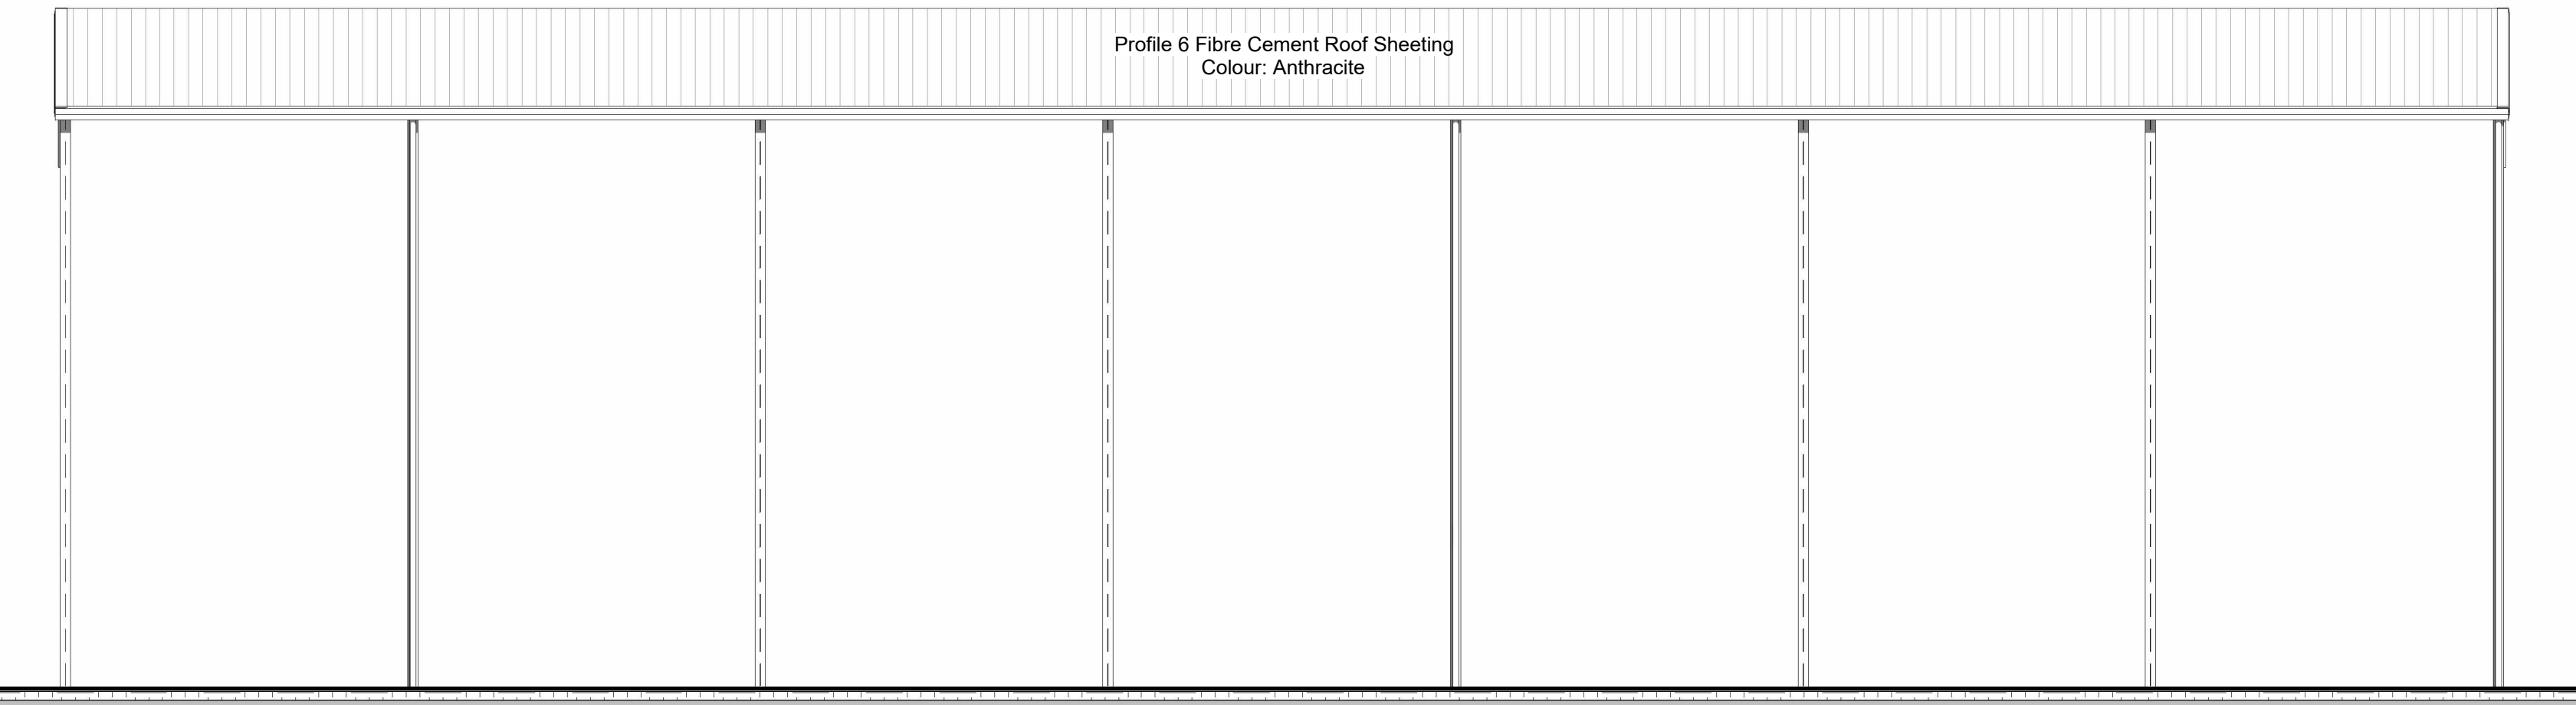


South
1 : 100

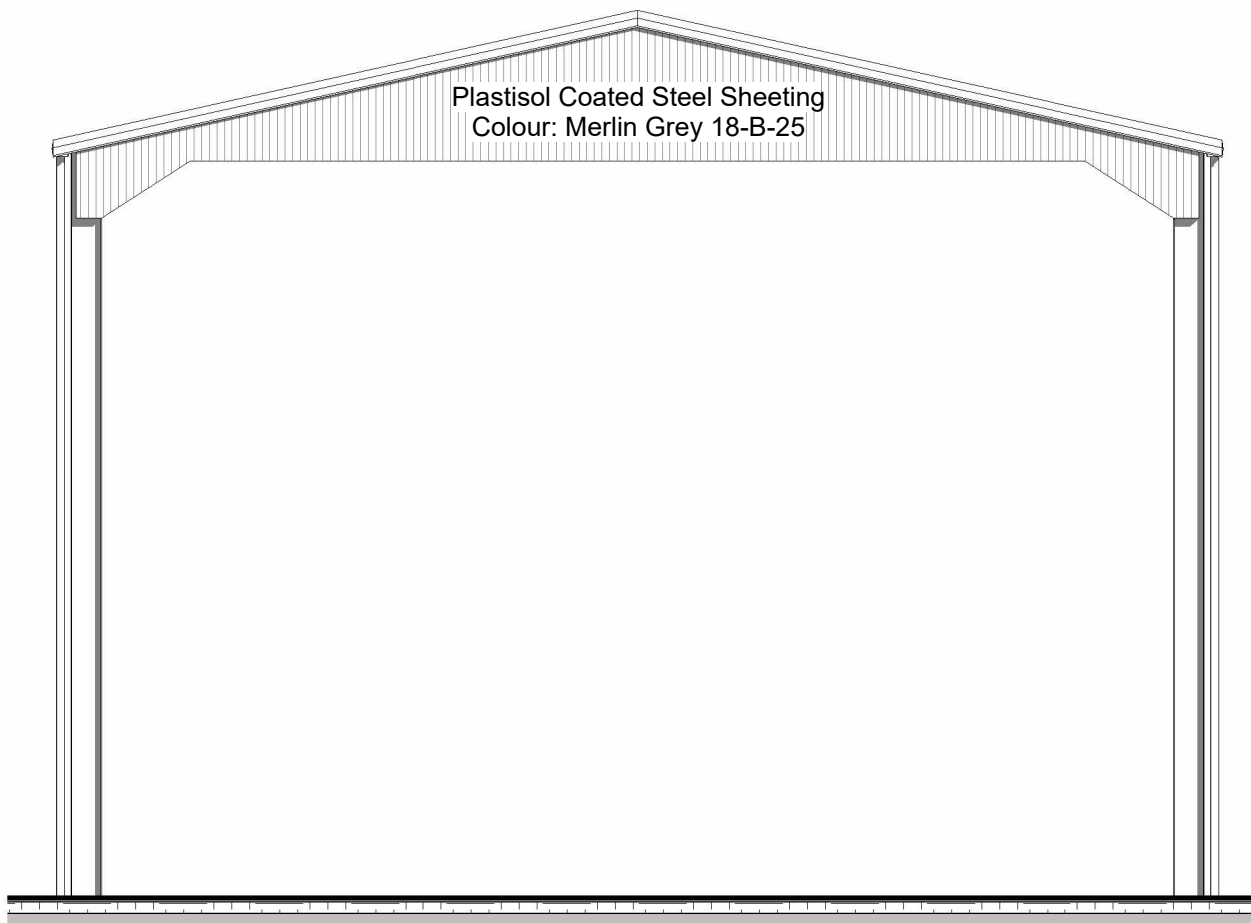


East
1 : 100

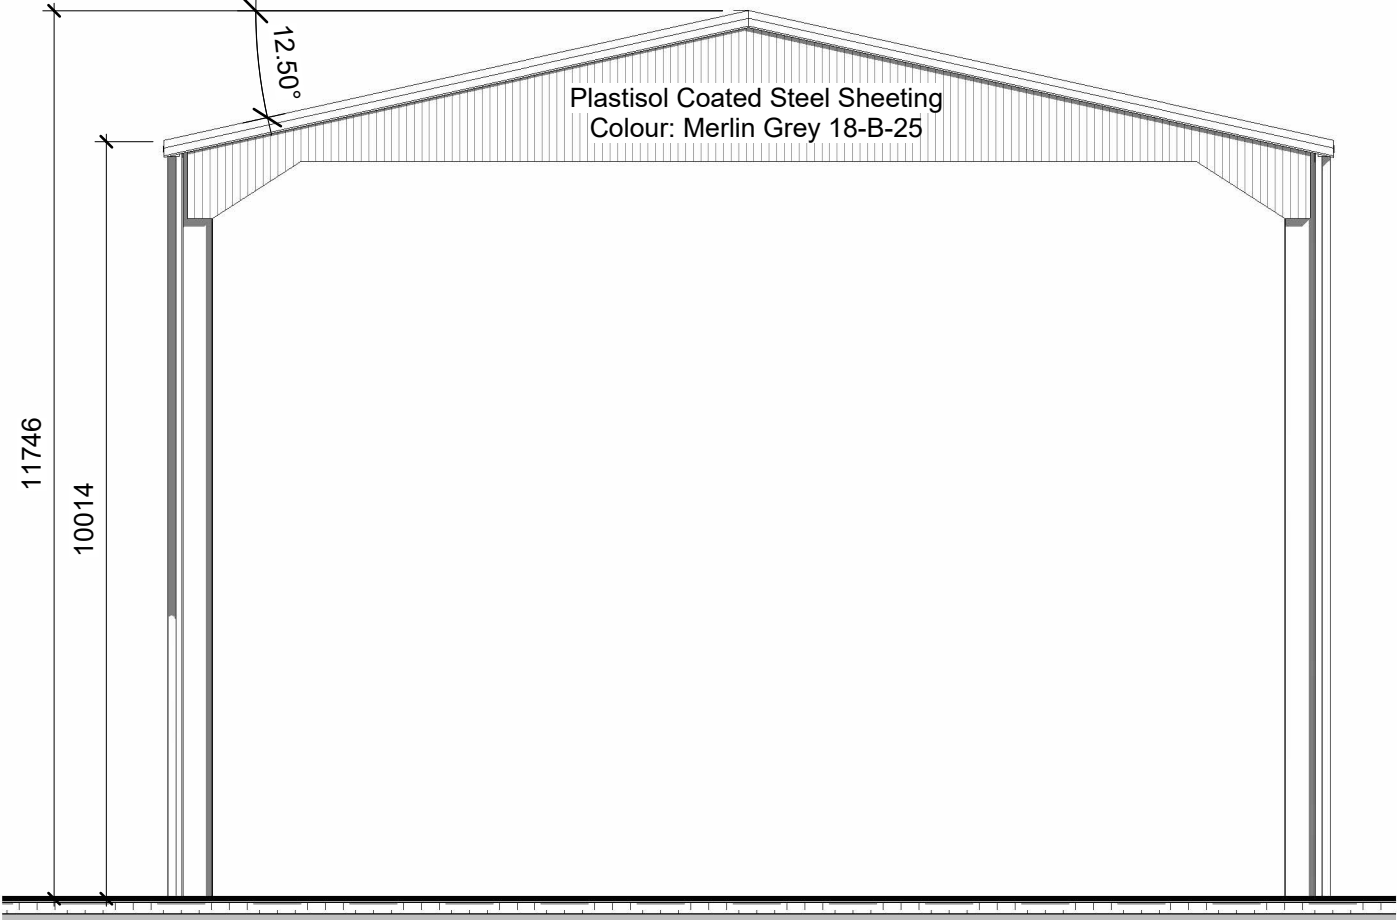

West
1 : 100

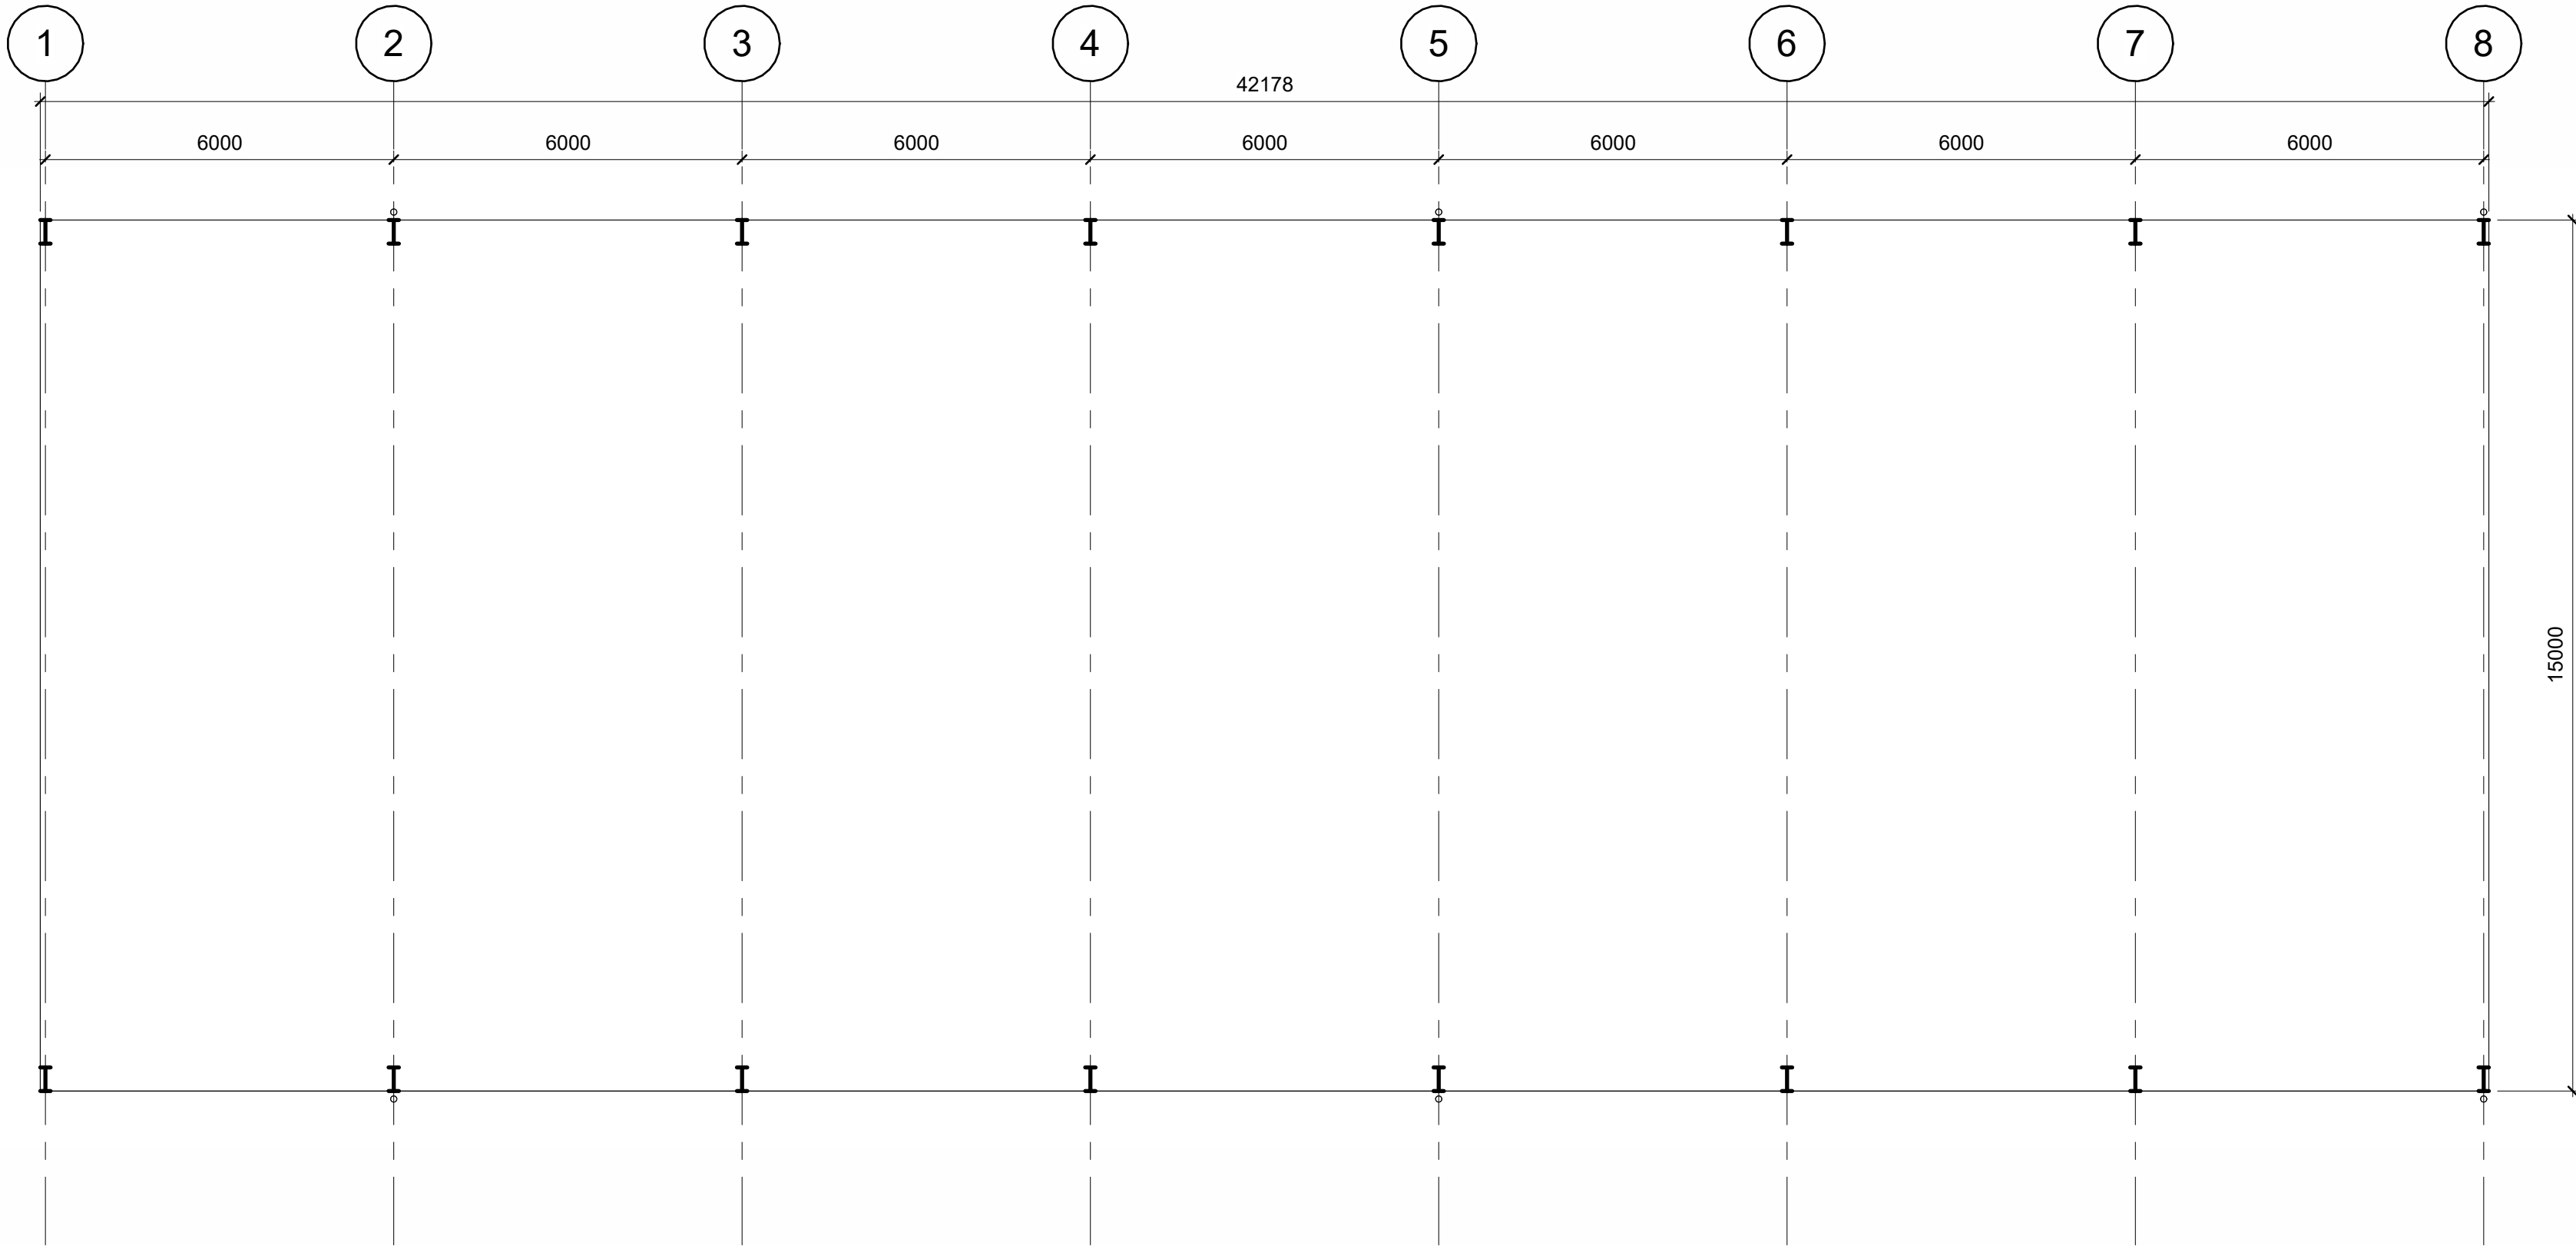

Level 1 - Ground Floor
1 : 100

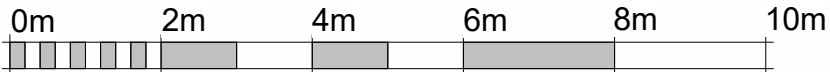

VISUAL SCALE 1:100 @ A2

Rev No.	Revision Note.	Date	Drawn	Checked

Project number	Client	Project
01973-07	East Farm	Straw Barn
Title	Plans	BOURNE VALLEY ASSOCIATES
Date	Sheet	Scale
29.10.25	01	1 : 100
Drawn by	Checked by	Paper Size
TJ	AW	A1
ANDOVER LANE FARM FABERSTOWN ANDOVER HAMPSHIRE SP11 9PE Tel: 01264 850159 Email: info@bournevalley.co.uk		

