


Rev No.	Revision Note	Date	Drawn	Checked
B	Grain store 3&4 COU	29.07.25	AW	AW
C	Class R red line amended	10.09.25	AW	AW
D	Straw Barn added	29.10.25	TJ	AW

NUMBER - REV - CLIENT - PROJECT			
01973-00 - D - JM Stratton & Co - East Farm			
TITLE			BOURNE VALLEY ASSOCIATES ANDOVER LANE FARM FABERSTOWN ANDOVER HAMPSHIRE SP11 9PE Tel: 01264 850159 Email: info@bournevalley.co.uk
Block Plan			
DATE	SHEET	SCALE	
29.10.25	04	1:500	
DRN BY	CHK BY	PAPER SIZE	
TJ	AW	A3	

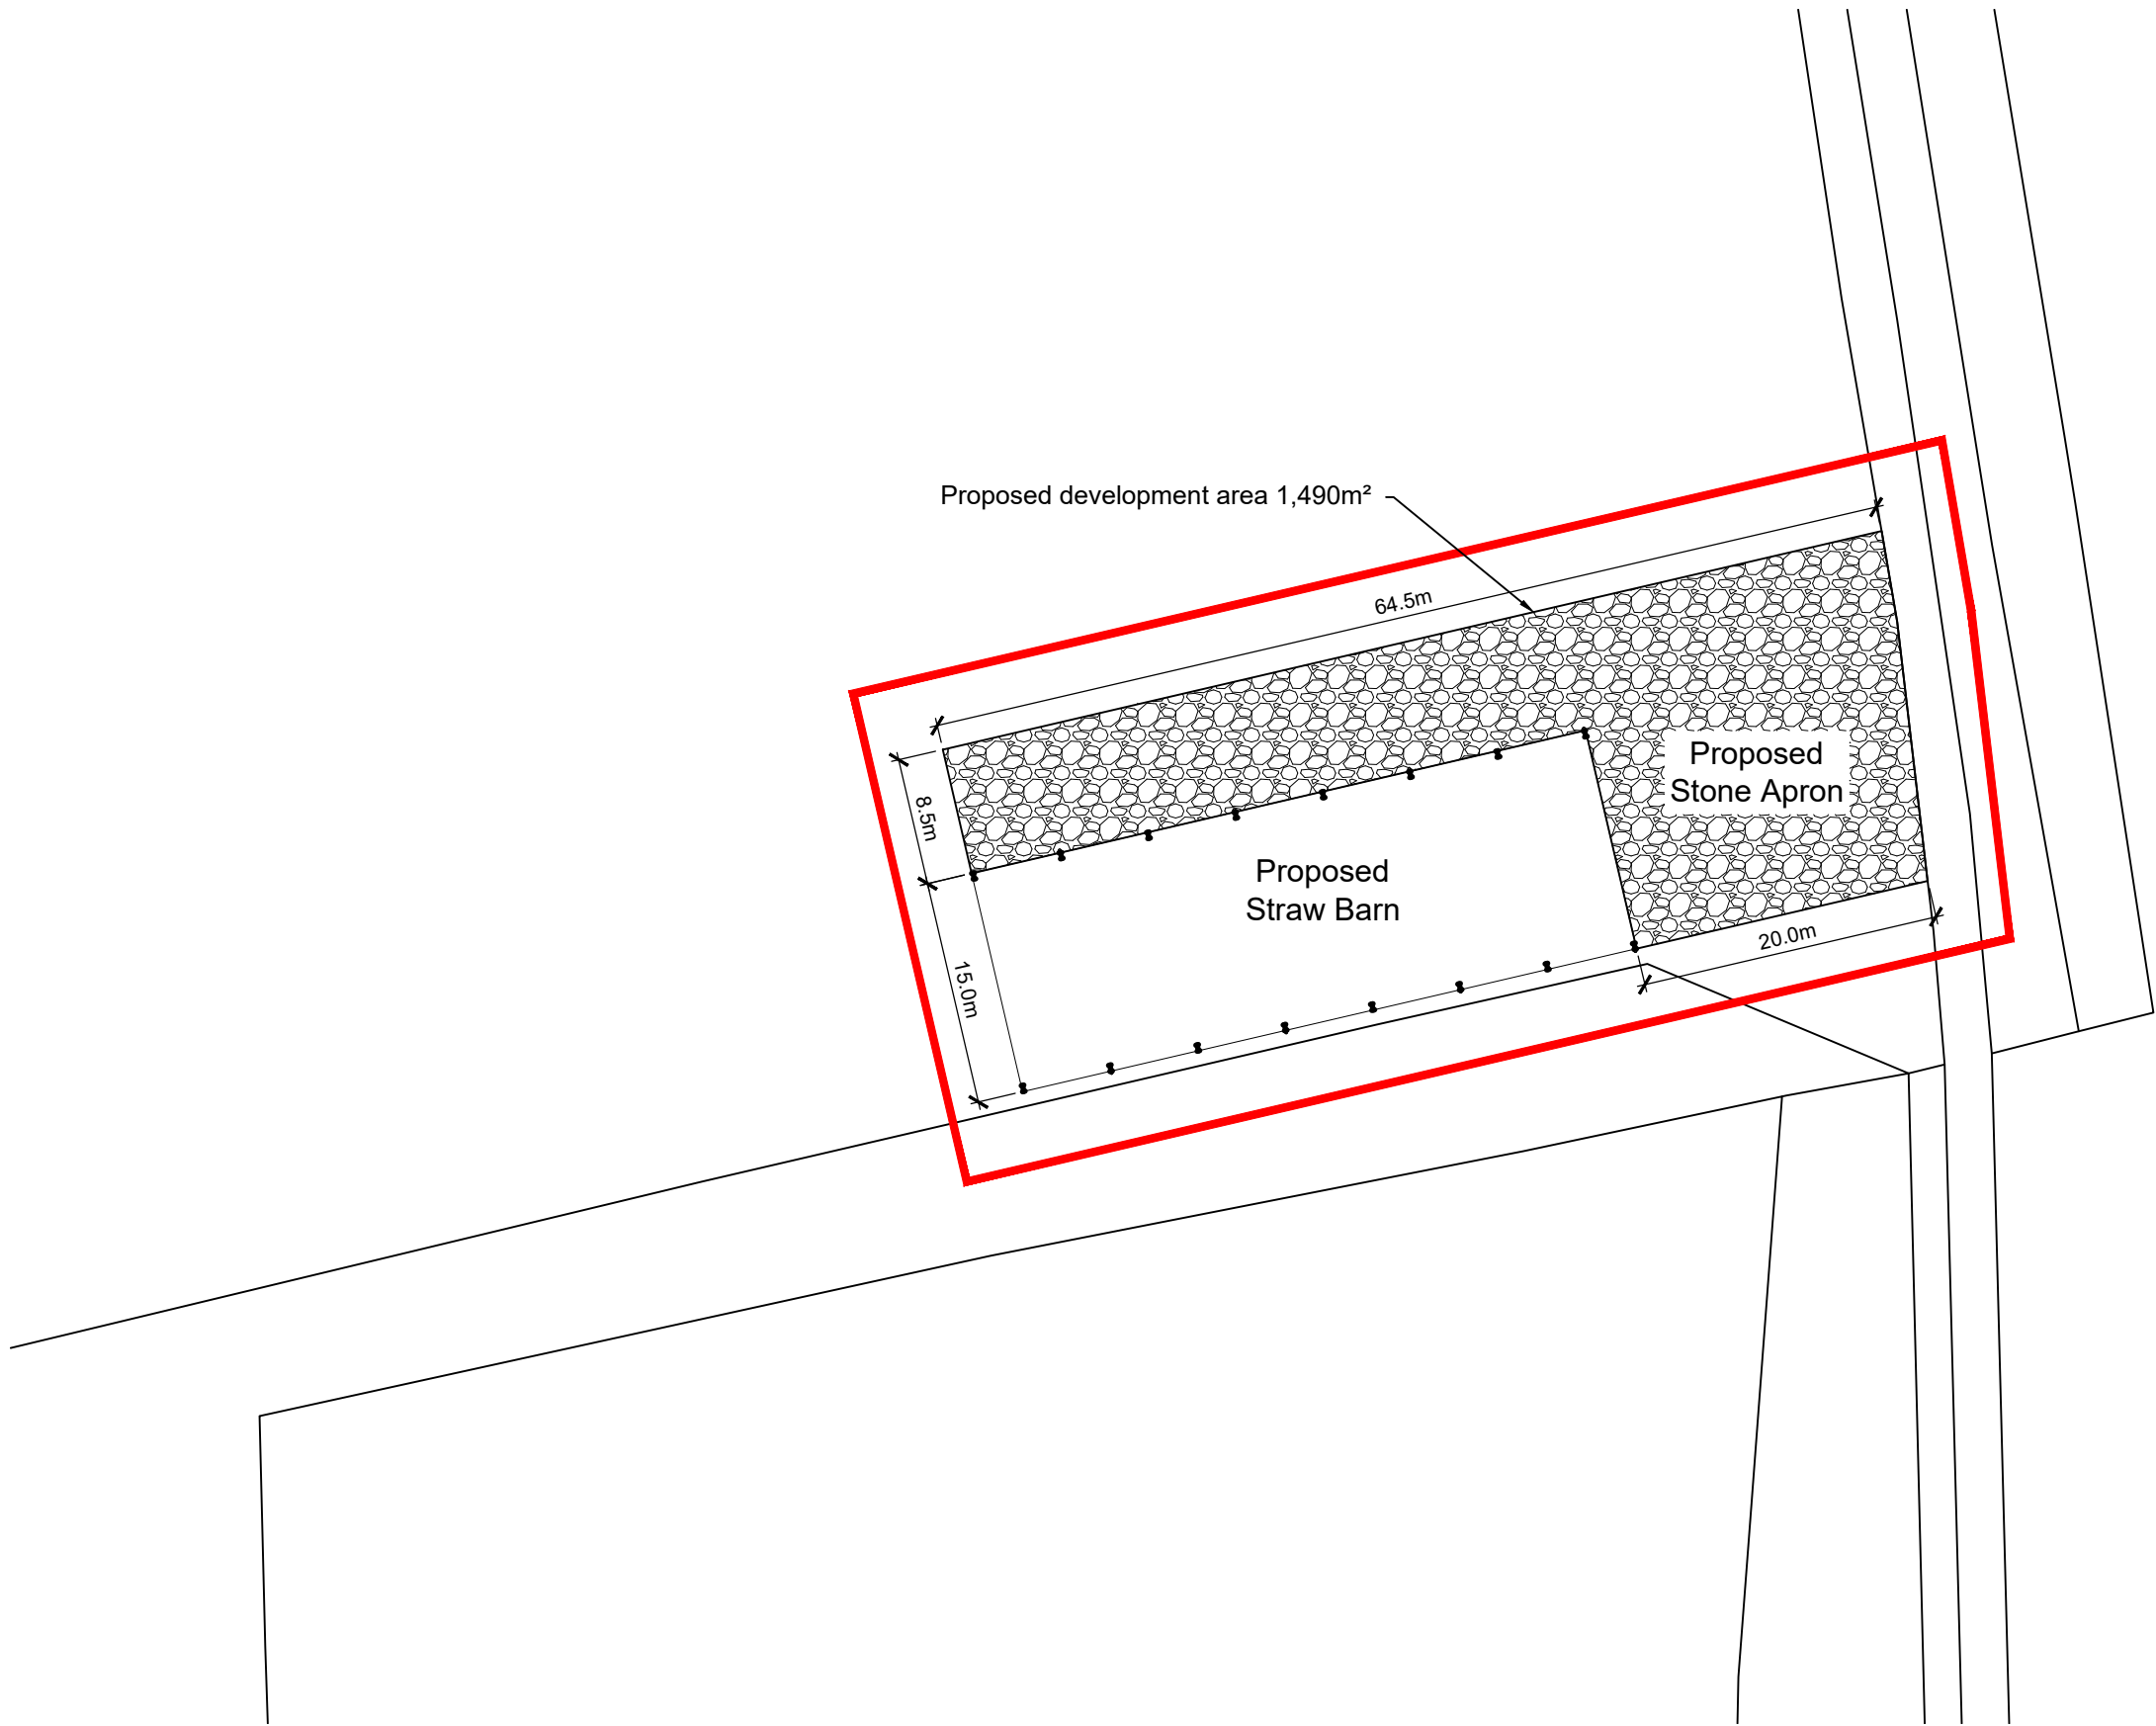

