




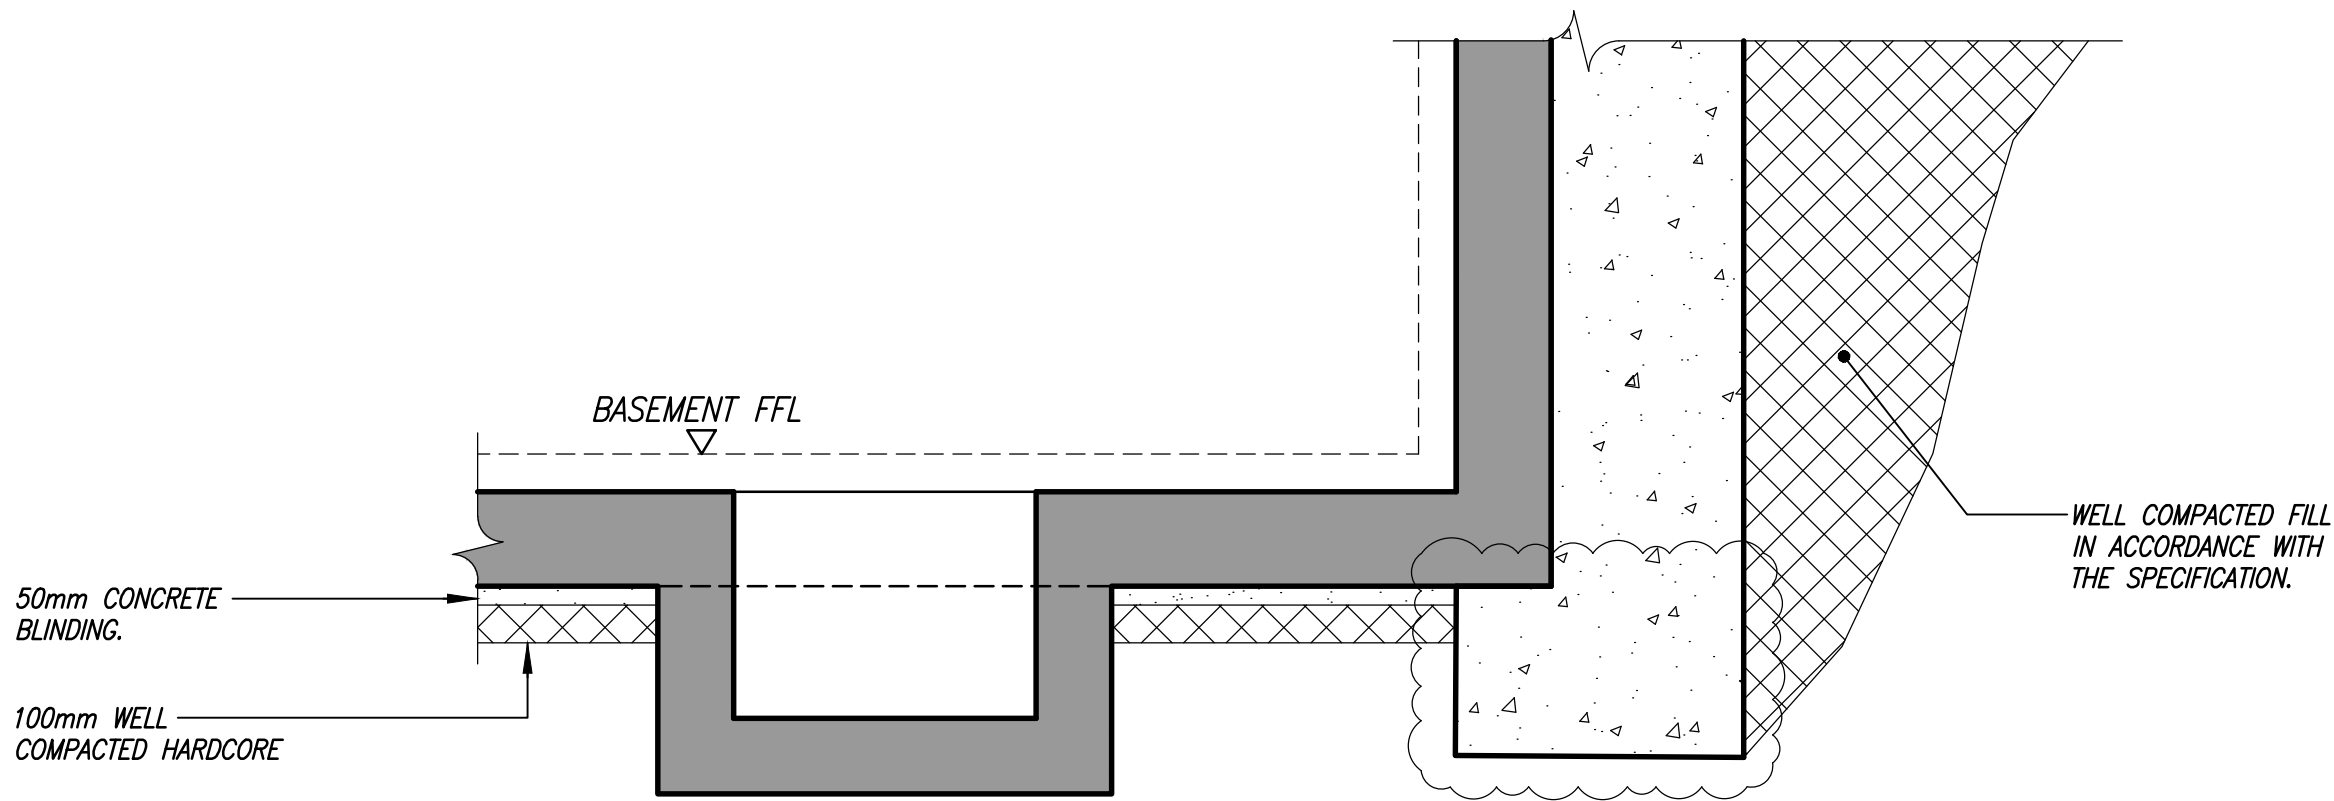


DETAIL 01 – BASEMENT SUMP AND
WALL DETAIL
(1:20)

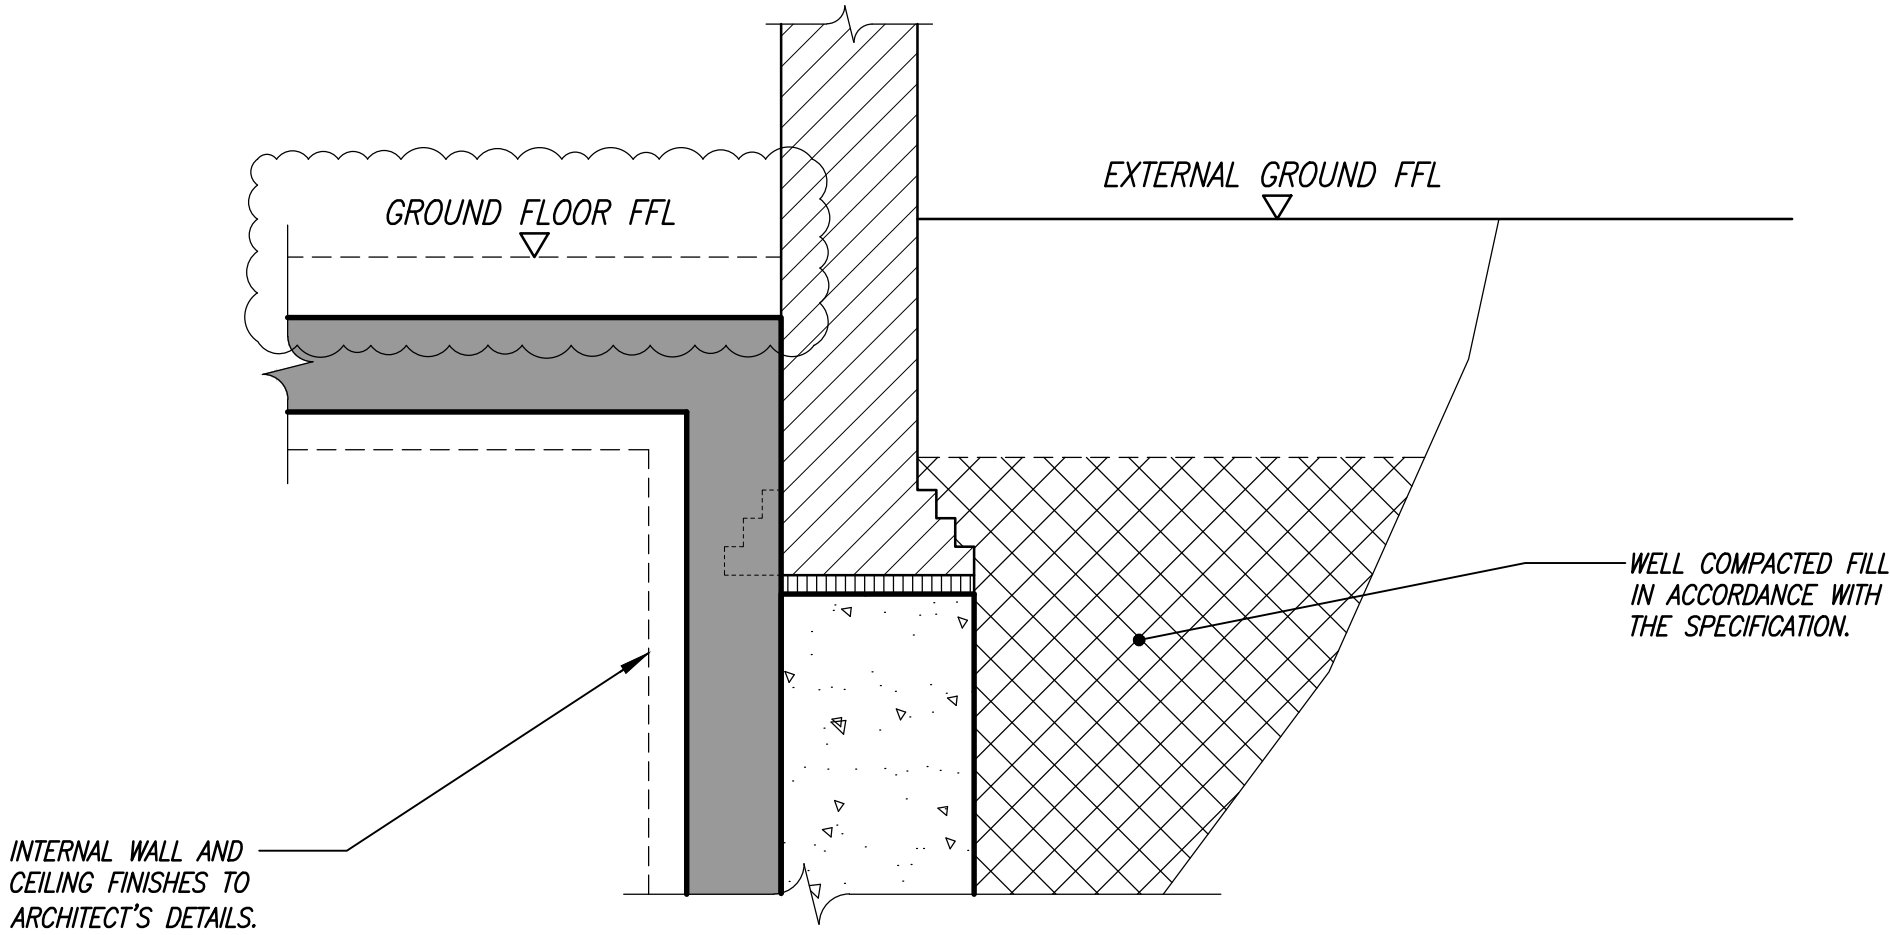


DETAIL 02 – BASEMENT WALL AND
GROUND FLOOR SLAB INTERFACE
(1:20)

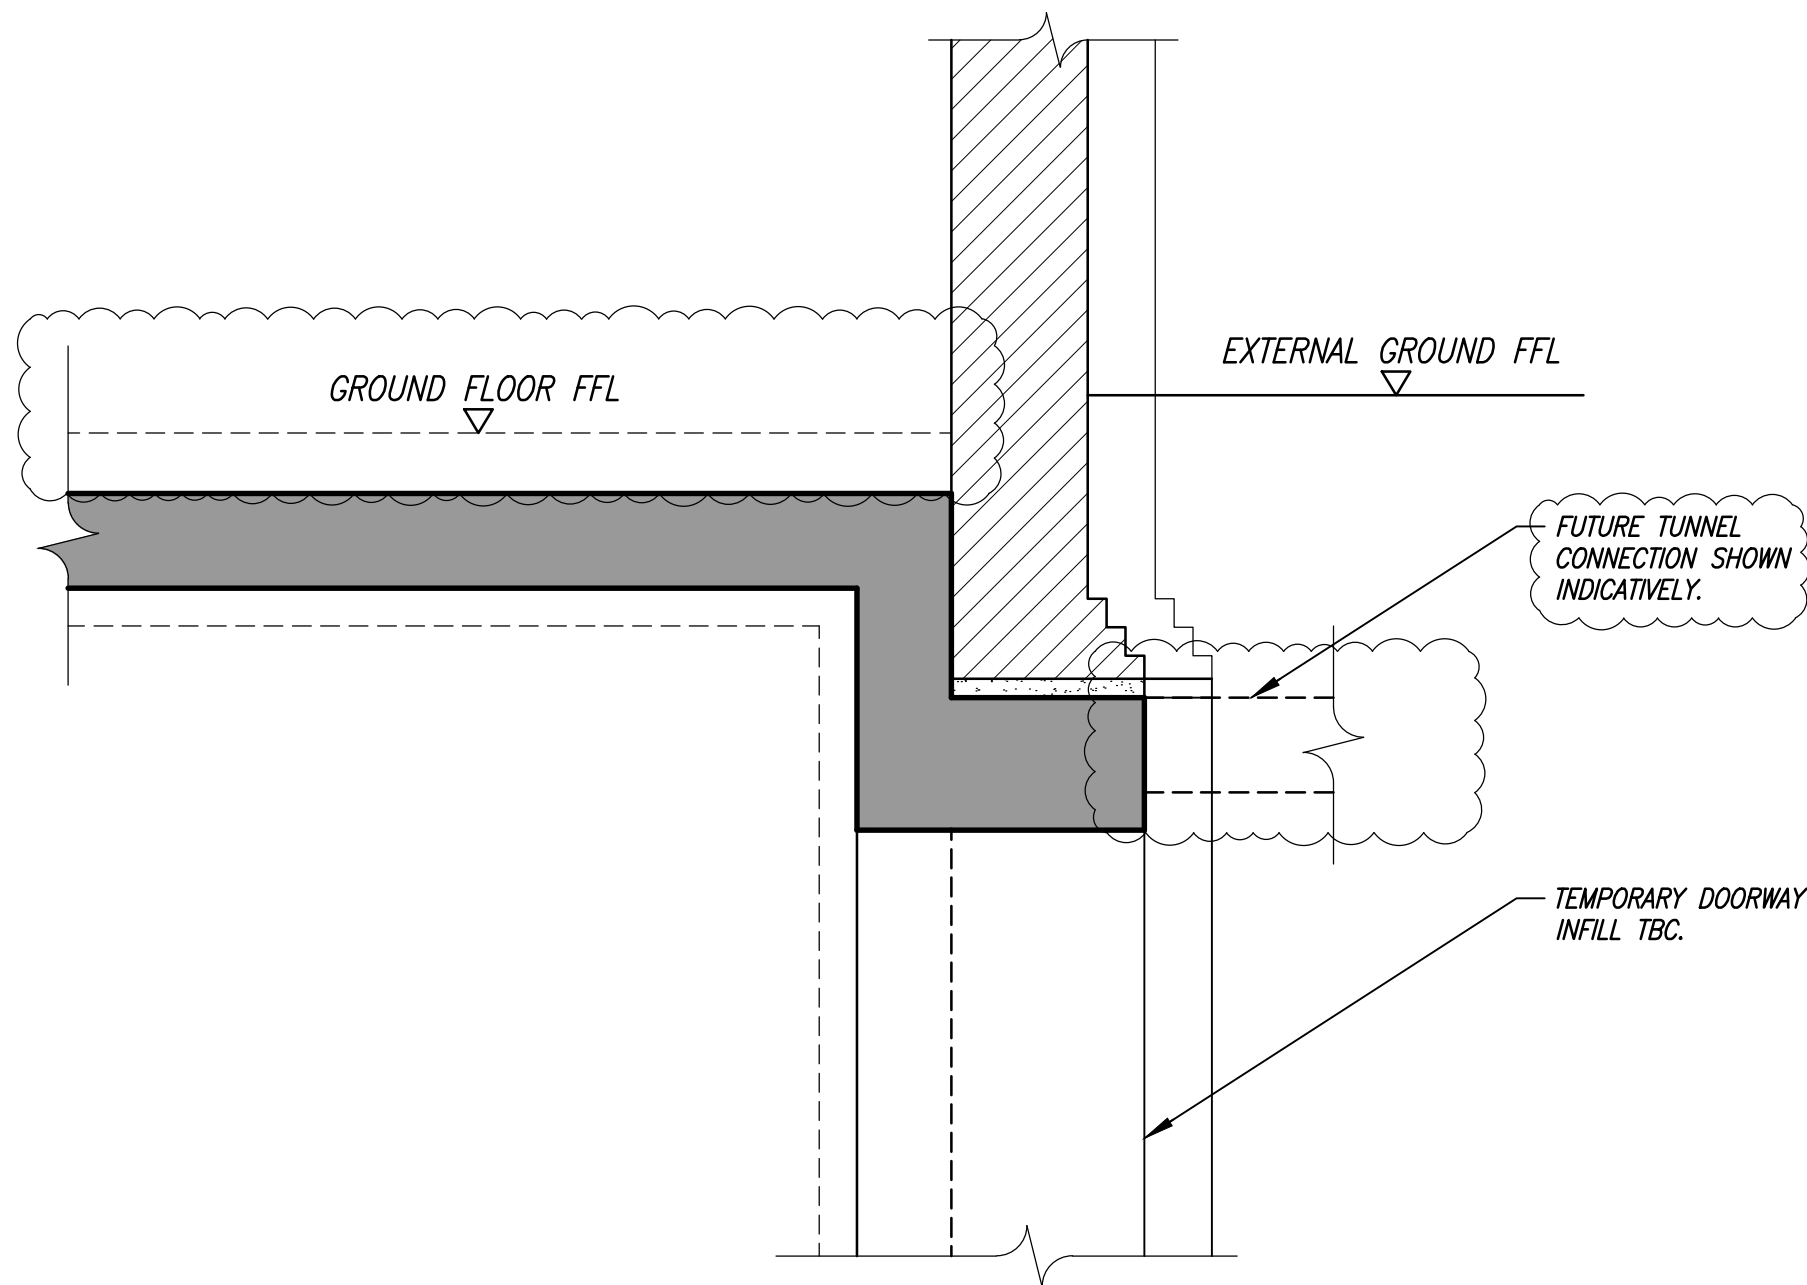

DETAIL 03 – BEAM OVER FUTURE
DOORWAY TO TUNNEL
(1:20)

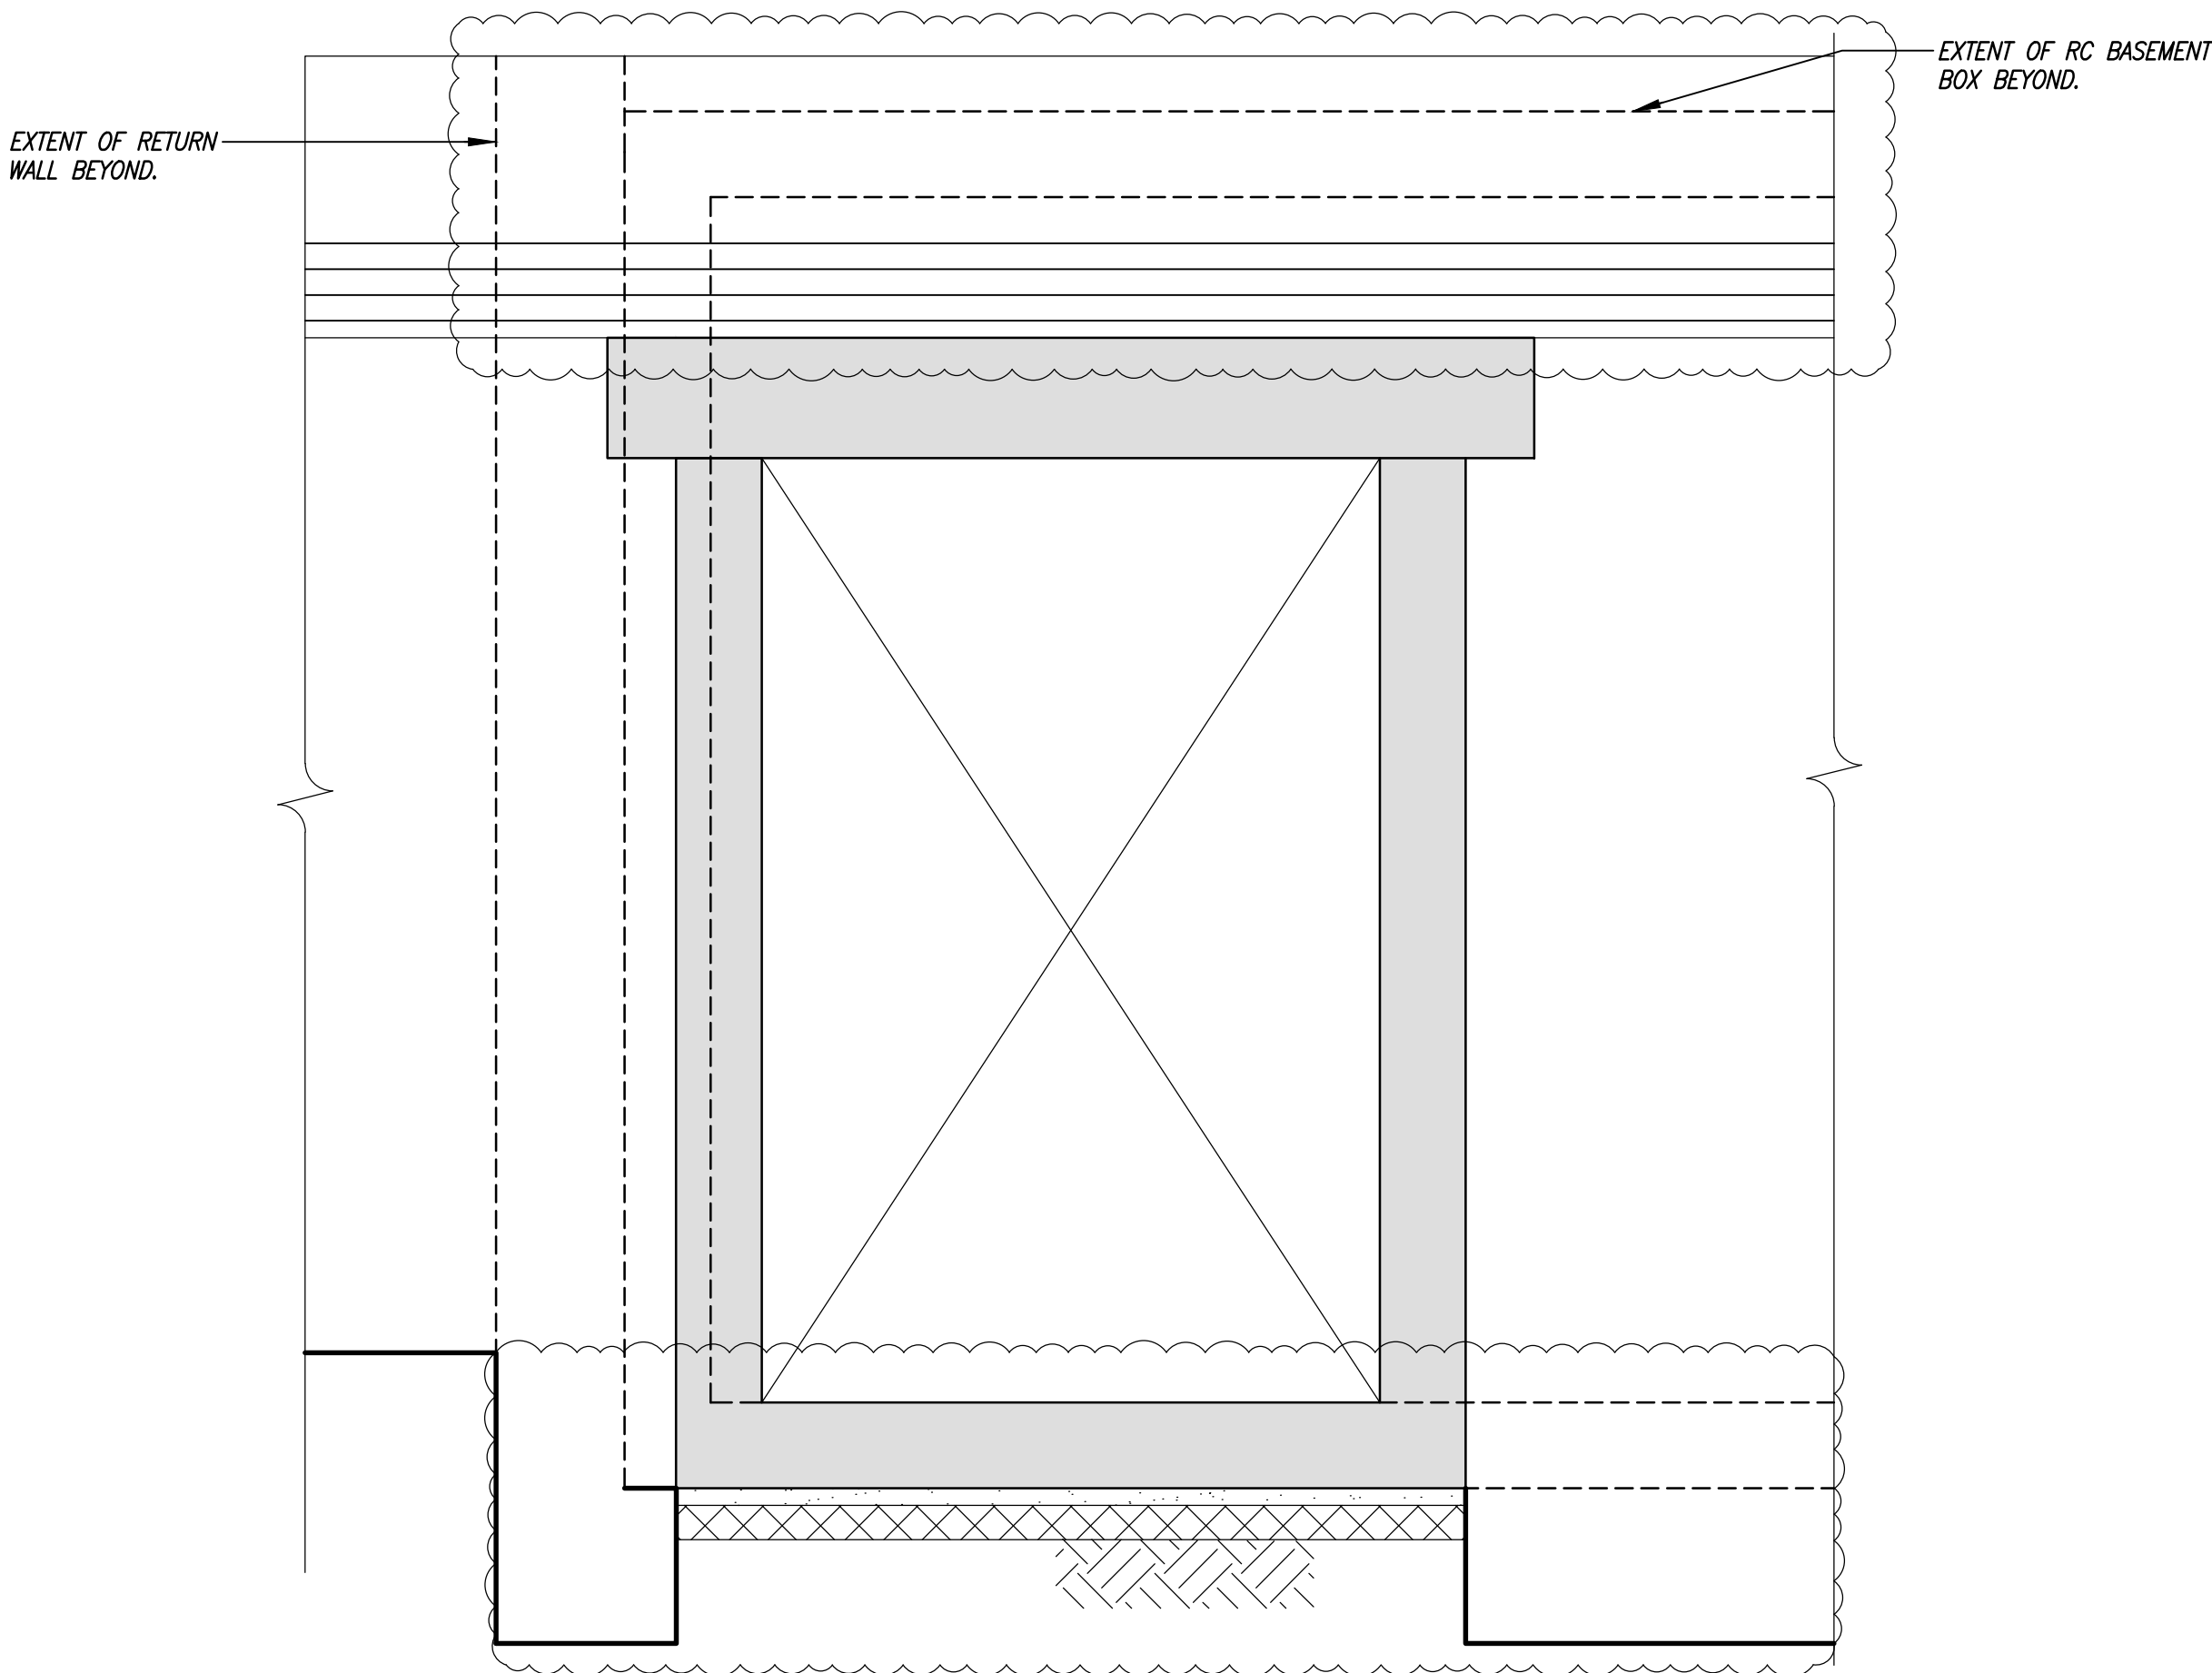

DETAIL 04 – ELEVATION OF
FUTURE DOORWAY TO TUNNEL
(1:20)

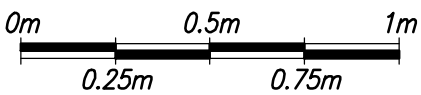

- notes
1. THIS DRAWING IS TO BE READ IN CONJUNCTION WITH ALL RELEVANT ARCHITECT'S AND ENGINEER'S DRAWINGS AND THE SPECIFICATION.
 2. DO NOT SCALE FROM THIS DRAWING.
 3. FOR GENERAL NOTES & KEY REFER TO DRAWING No. THB002-ABA-XX-XX-DR-S-0999.
 4. FOR GENERAL ARRANGEMENT REFER TO DRAWING THB002-ABA-XX-00-DR-S-2201.

CONDITION
ISSUE

NOT FOR
CONSTRUCTION

A	21.10.25	ISSUED FOR TENDER.	DBI
-	03.10.25	ISSUED FOR TENDER.	DBI

job
**TOTTENHAM HOUSE,
STABLES
WILTSHIRE**

title
**PROPOSED STRUCTURE
BASEMENT LOBBY DETAILS
SHEET 1**

drawn CW	checked DBI
date OCT '25	scale (original - A1) 1:20

Alan Baxter

75 Cowcross Street London EC1M 6EL
tel 020 7250 1555
email aba@alanbaxter.co.uk
www.alanbaxter.co.uk

dtg. no. THB002-ABA-XX-XX-DR-S-2525	rev. A
---	------------------