
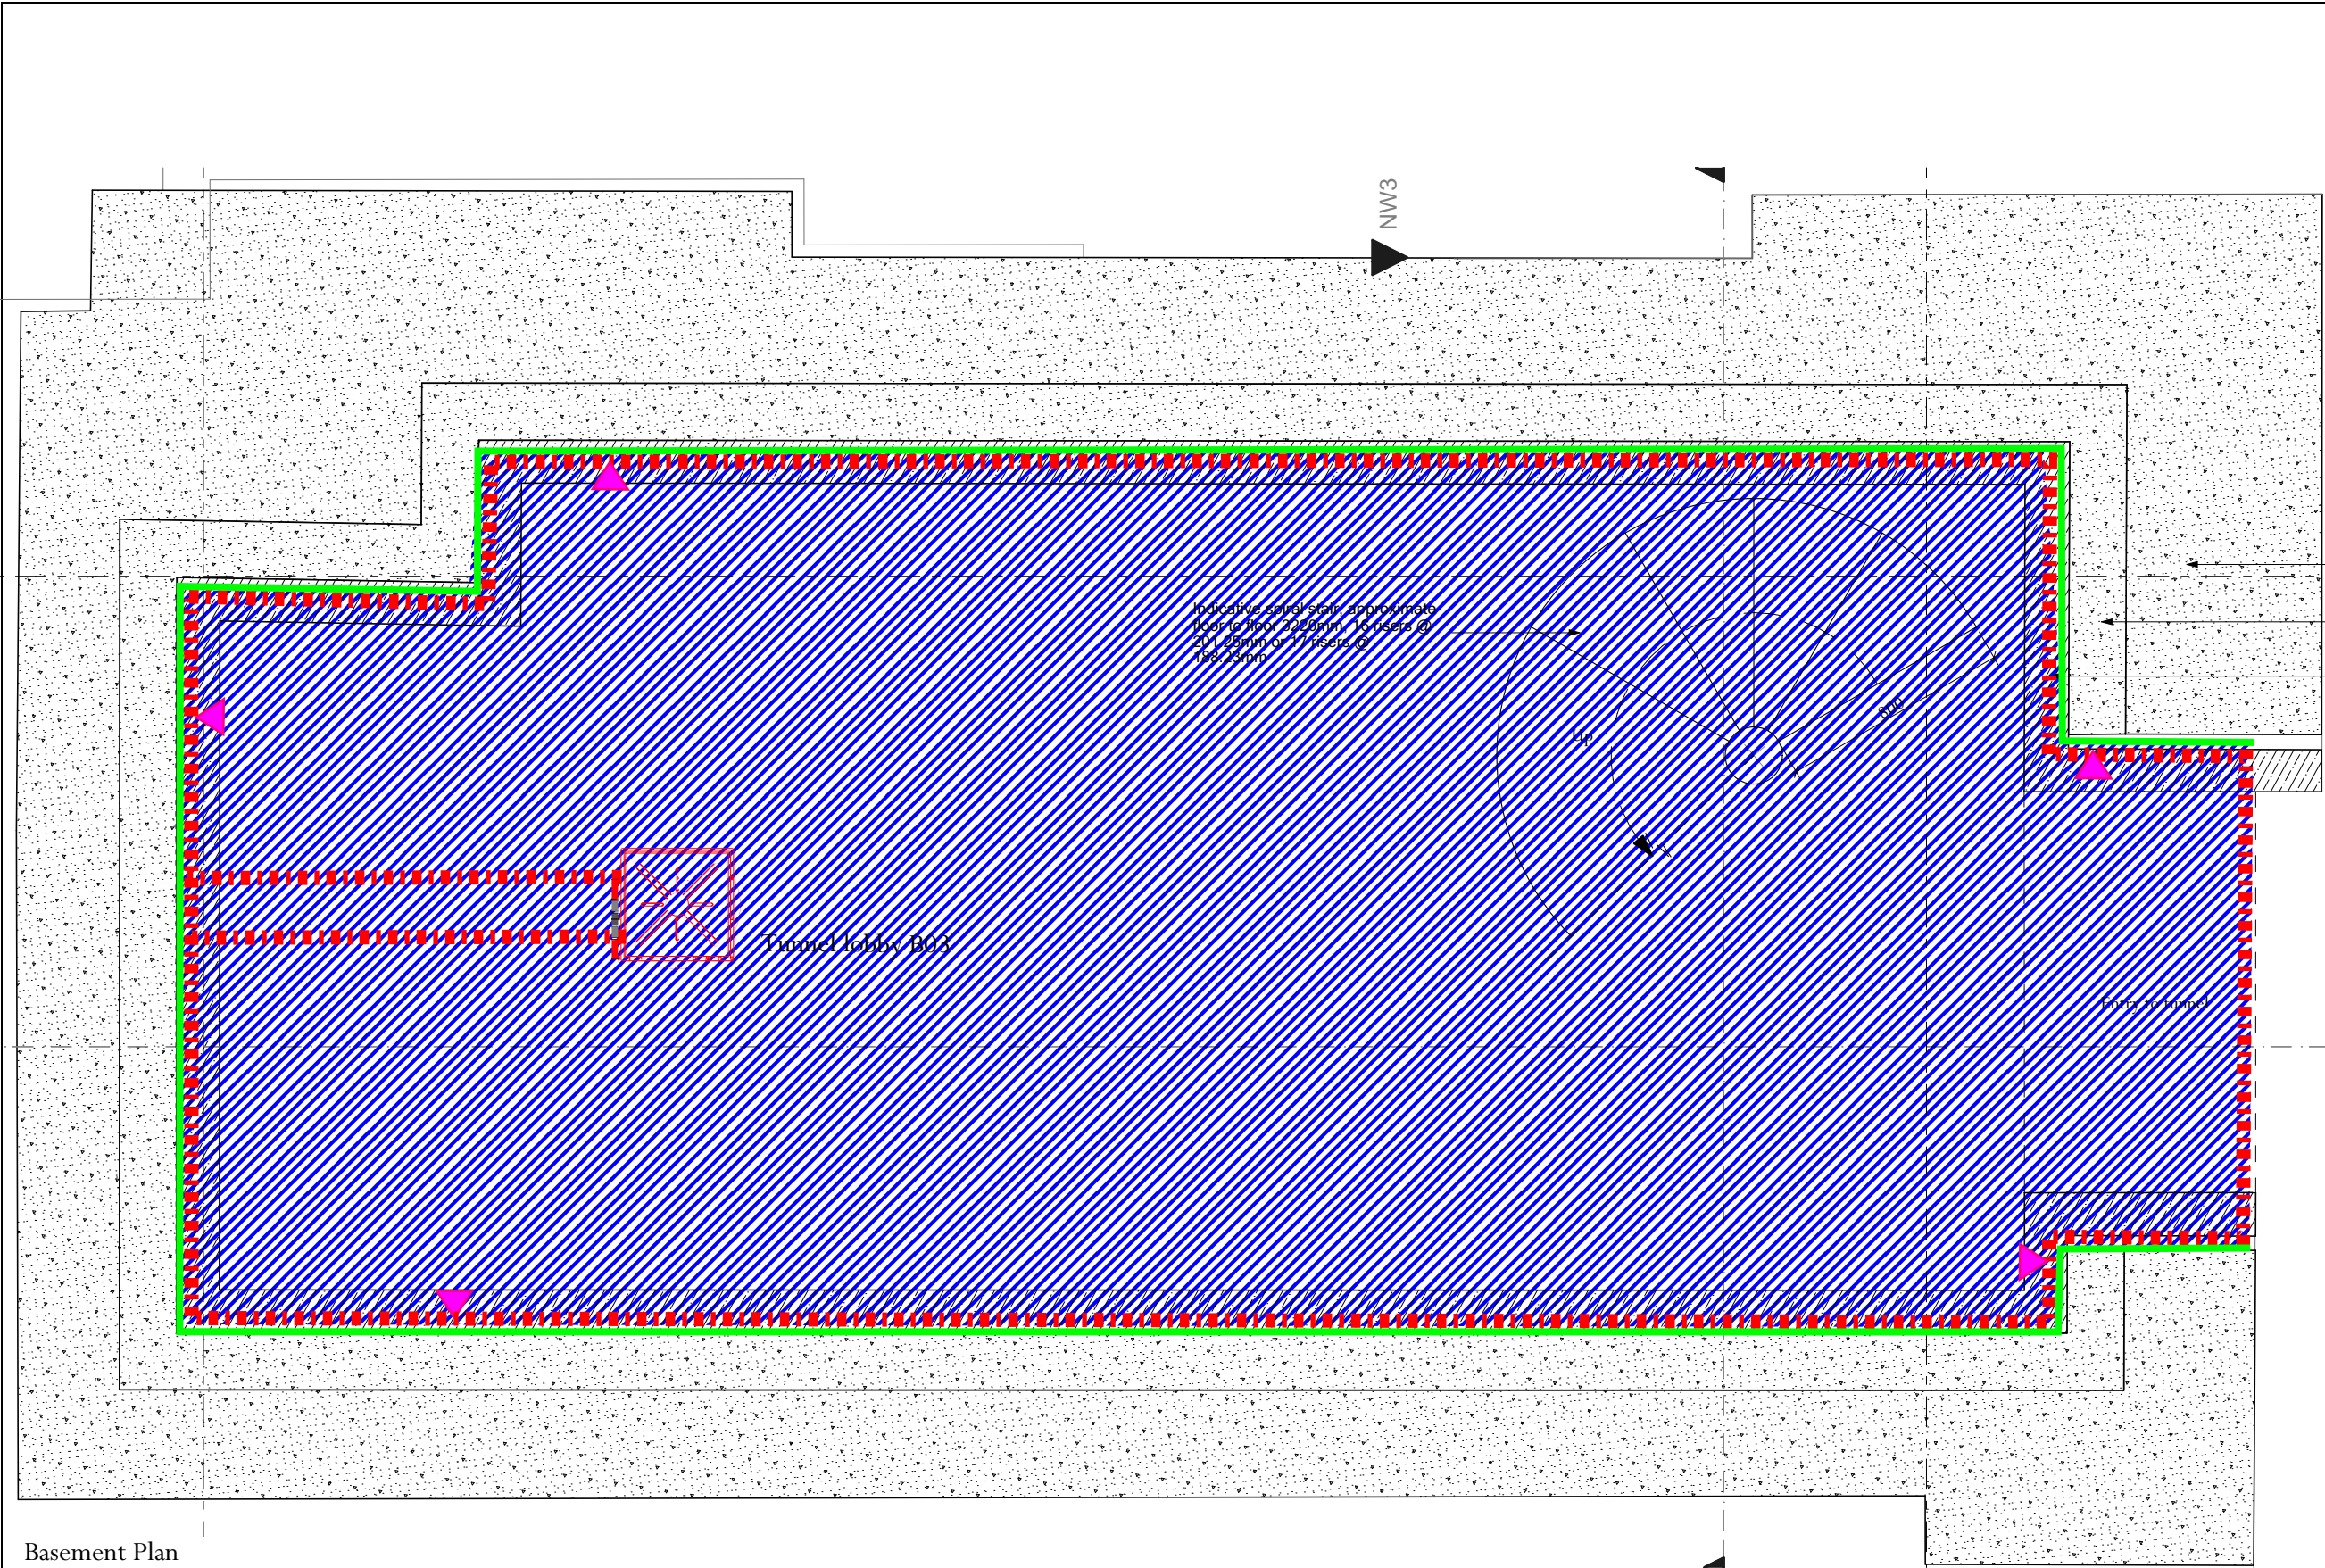


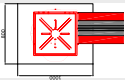

Key	
External System	
Post Applied to walls	
Pre-Applied under slab	
Cementitious Coatings	
Cemcoat to Vertical Surfaces	
Cemcoat coatings to Horizontal Surfaces	
Deck System	
Polyprufe to Vertical Surfaces	
Polyprufe to Horizontal Surfaces	
Internal System	
System-08 to walls	
Hydrodrain	
System-08 to Floors	
Proposed sump position	
Wall Inspection Ports	
Floor Inspection Ports	
Pipe to Drainage by others	

Rev	Description	Issued
Project	Tottenham House, Stables	
Job Ref	IS. 26806/Stables/08/25	
Title	Cavity Drain waterproofing Plan	
Scale	NTS	
Project No.	26806	
Drawing No.	001	
Date:	07-08-2025	
Revision No:	REV P01	
Page	1 of 1	

0330 3200 240
enquiries@maclennanuk.com