



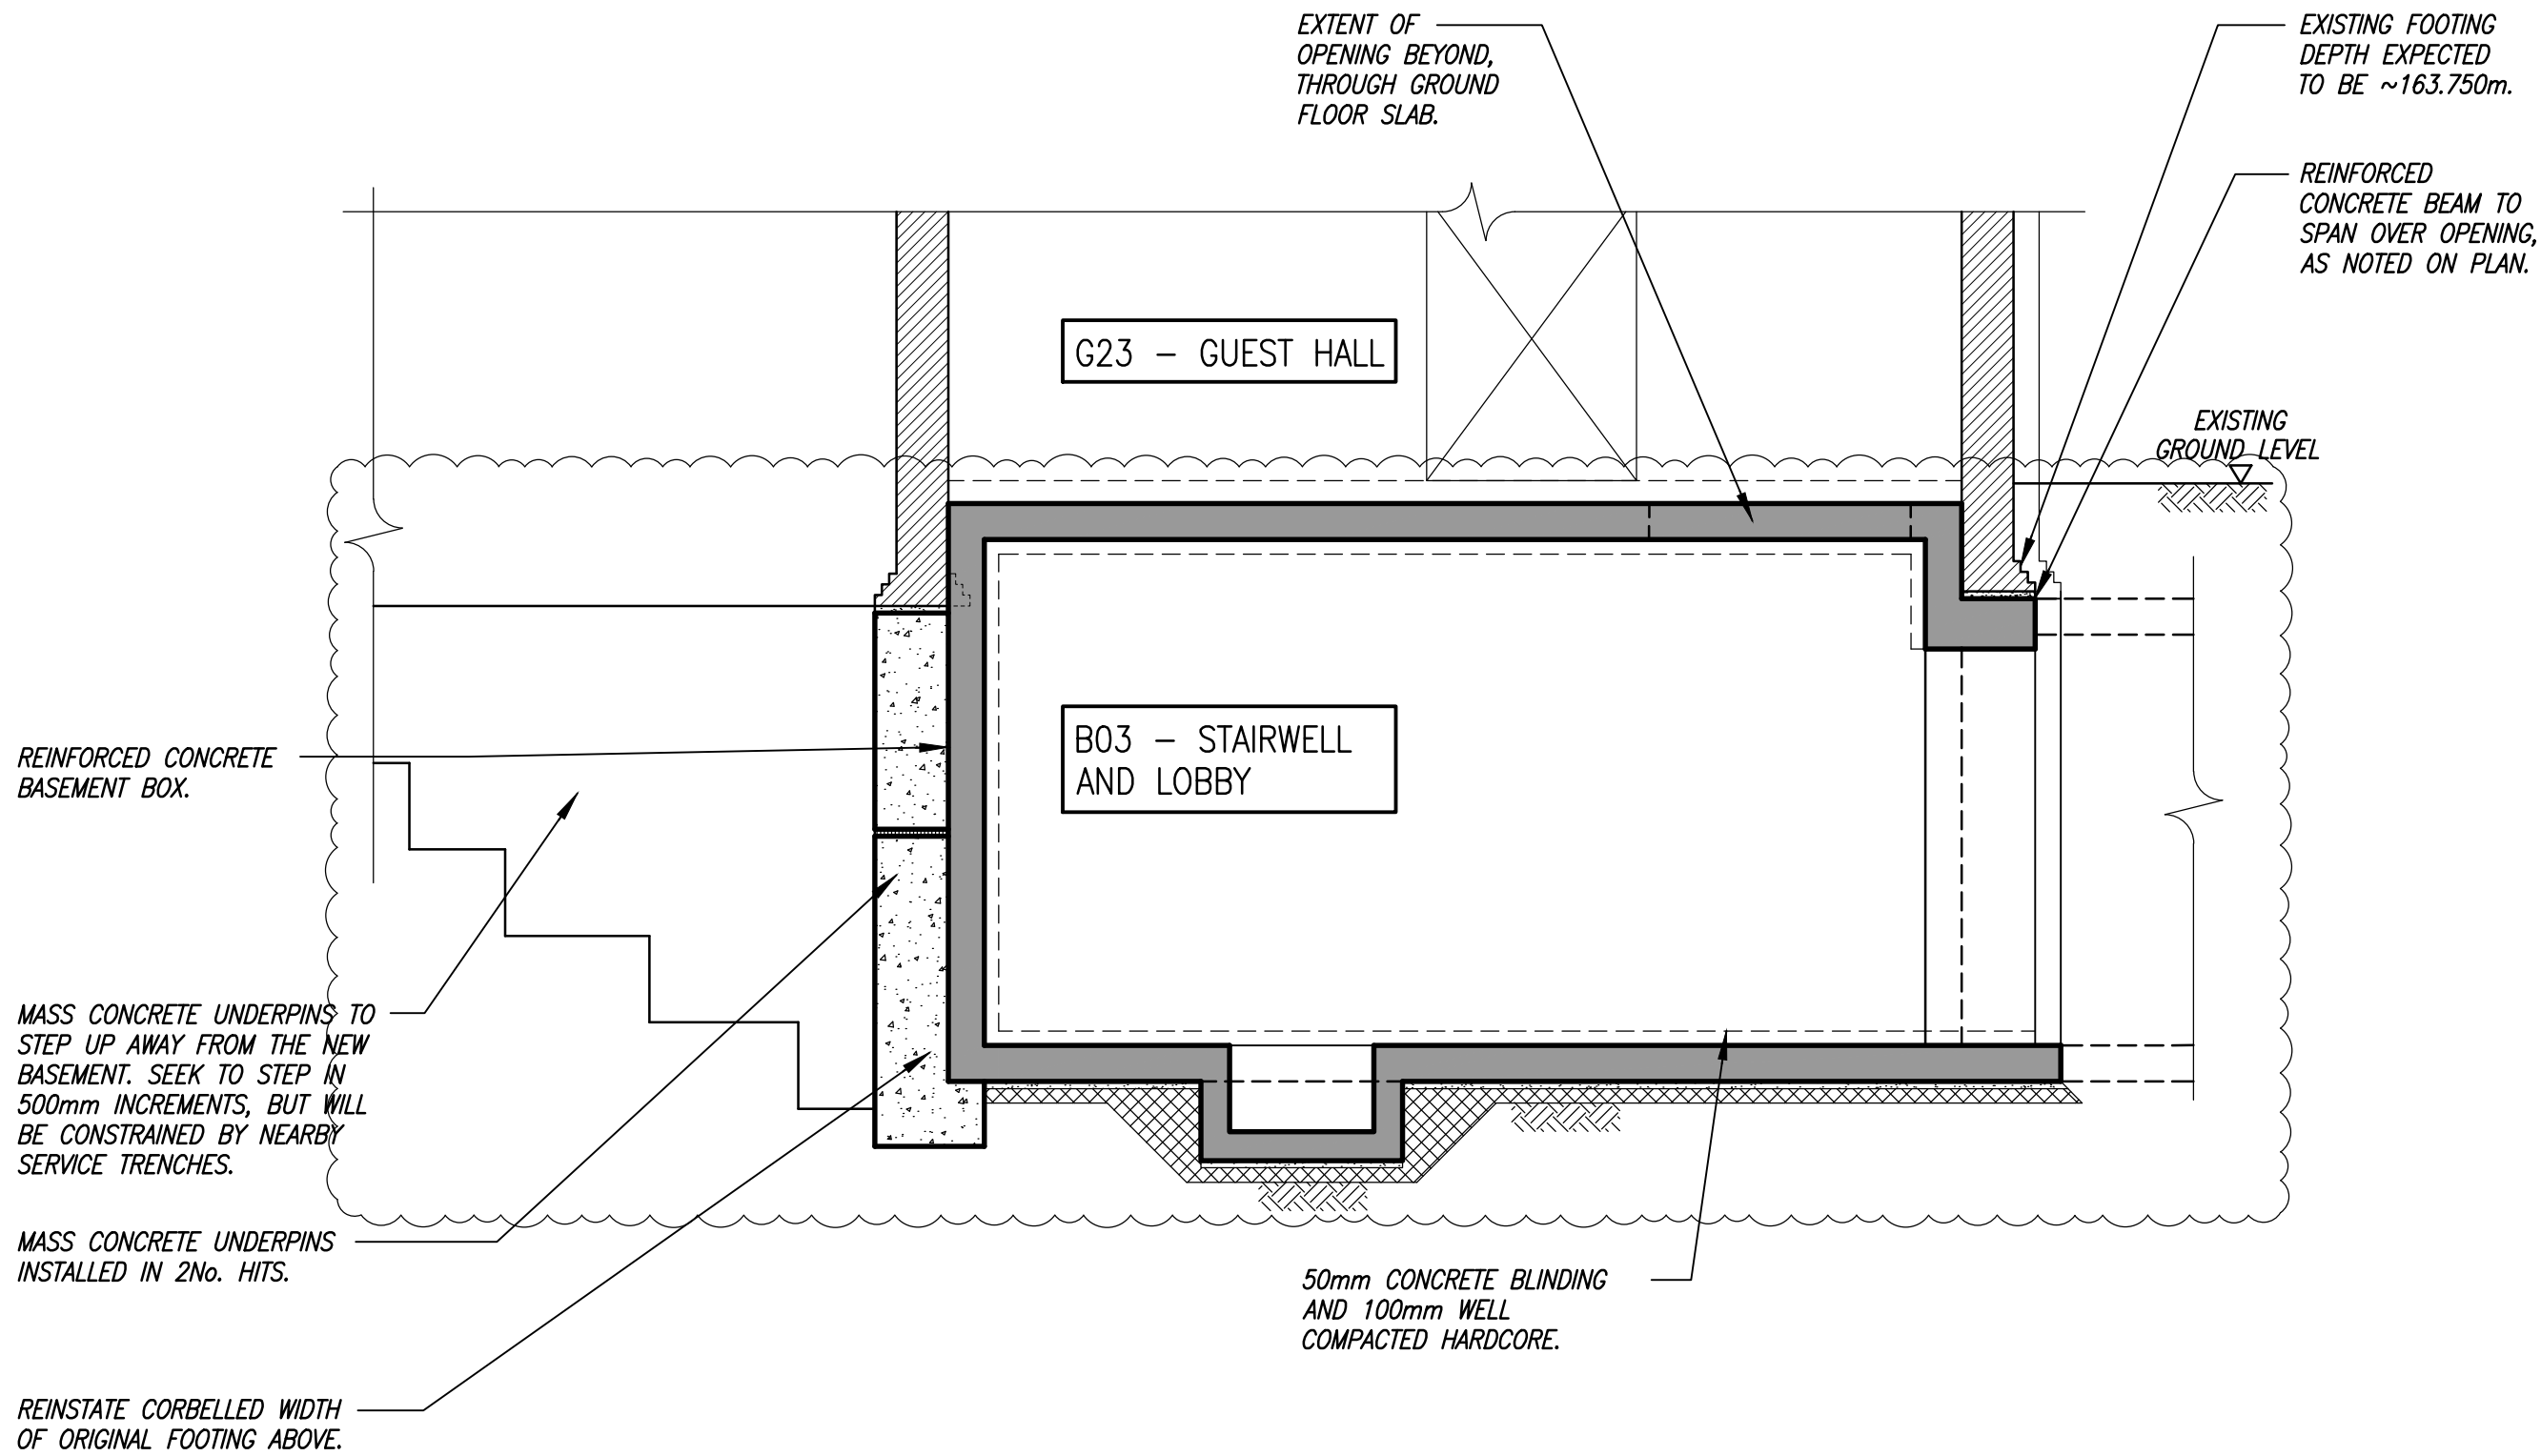

SECTION A-A

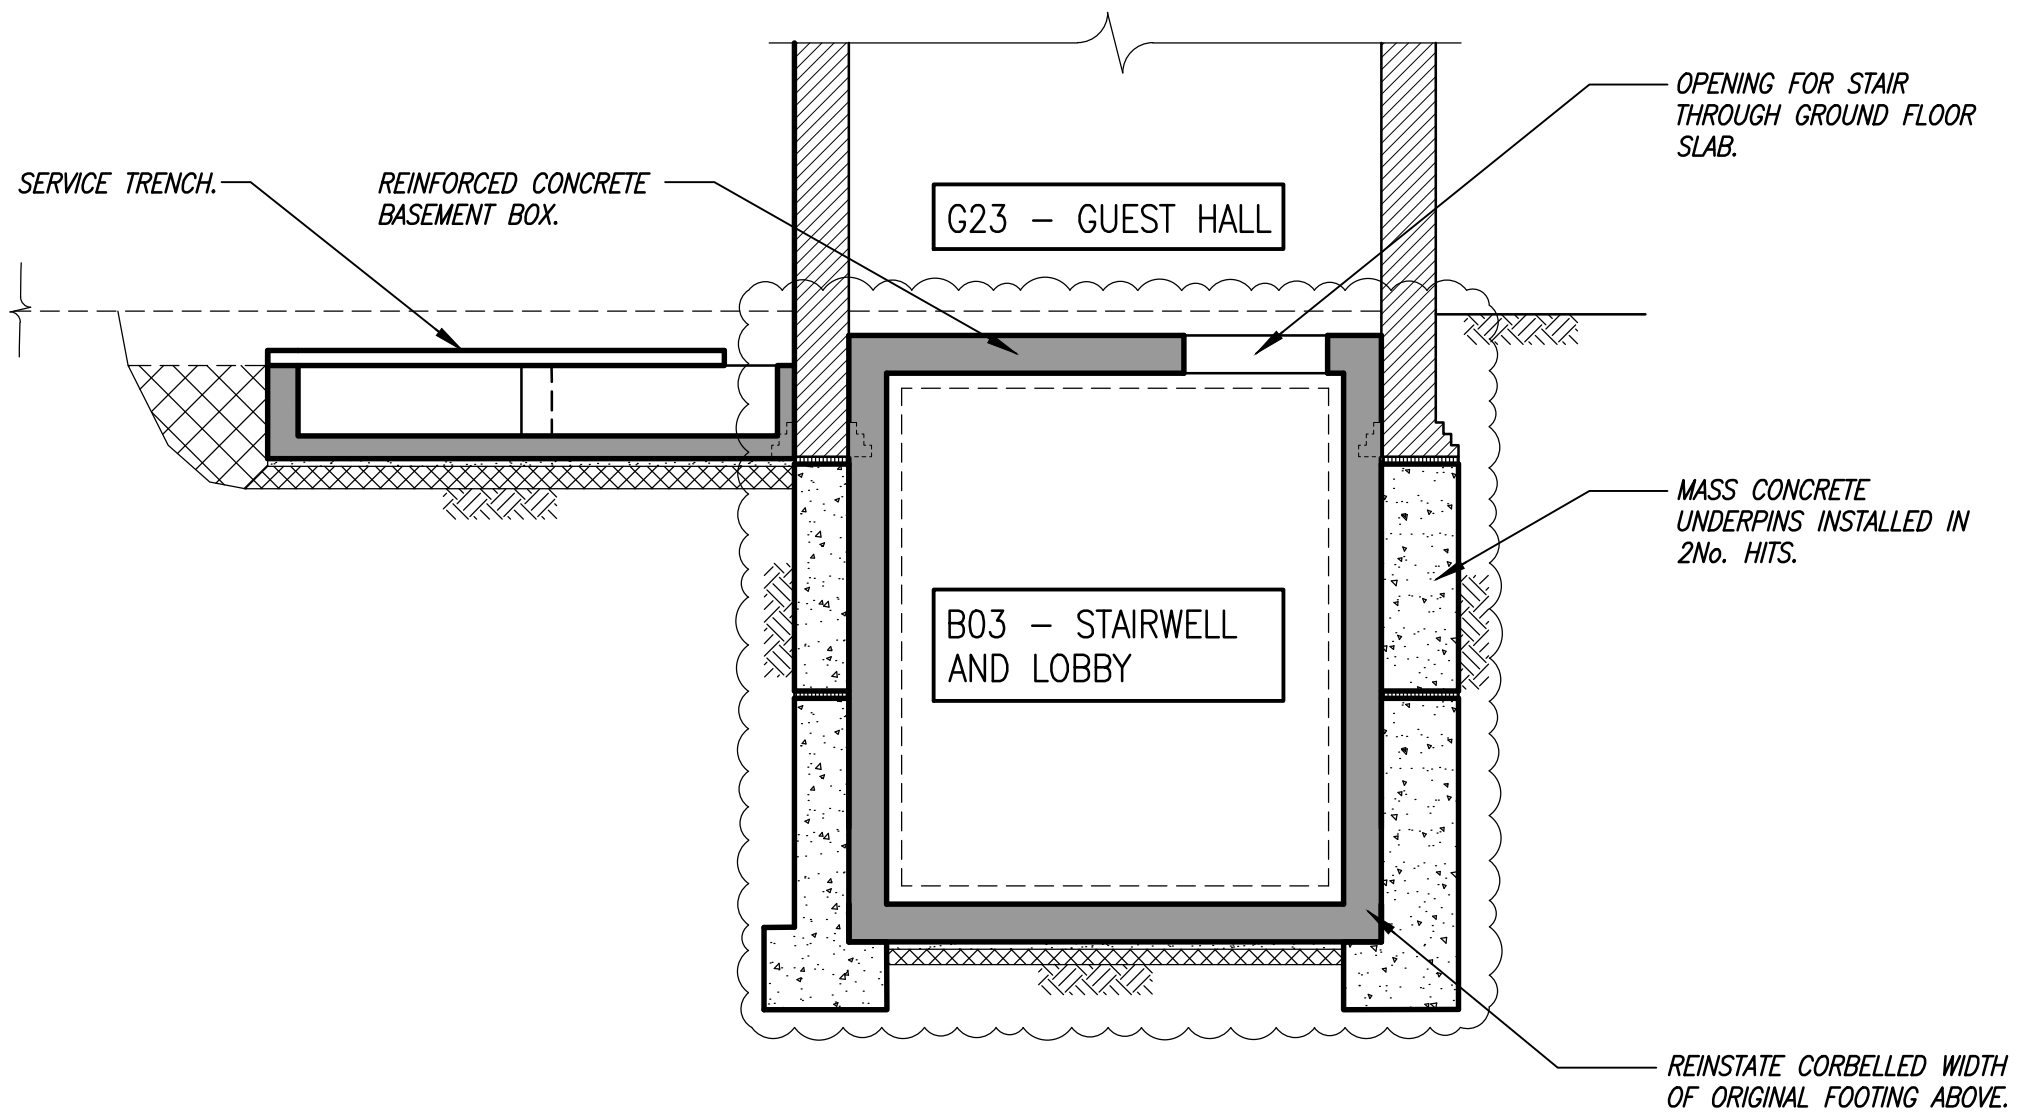

SECTION B-B



- notes
1. THIS DRAWING IS TO BE READ IN CONJUNCTION WITH ALL RELEVANT ARCHITECT'S AND ENGINEER'S DRAWINGS AND THE SPECIFICATION.
 2. DO NOT SCALE FROM THIS DRAWING.
 3. FOR GENERAL NOTES & KEY REFER TO DRAWING No. THB002-ABA-XX-XX-DR-S-0999.
 4. FOR GENERAL ARRANGEMENT REFER TO DRAWING THB002-ABA-XX-00-DR-S-2201.

CONDITION
ISSUE

NOT FOR
CONSTRUCTION

B	21.10.25	ISSUED FOR TENDER.	DBI
A	03.10.25	ISSUED FOR TENDER.	DBI
	27.08.25	ISSUED FOR INFORMATION.	DBI

job
**TOTTENHAM HOUSE,
STABLES
WILTSHIRE**

title
**PROPOSED STRUCTURE
ZONE 2 SECTIONS**

drawn KM	checked DBI
date AUG'25	scale (original - A1) 1:50

Alan Baxter

75 Cowcross Street London EC1M 6EL
tel 020 7250 1555
email aba@alanbaxter.co.uk

www.alanbaxter.co.uk

drg. no. THB002-ABA-XX-SX-DR-S-2520	rev. B
---	------------------