

Vines & Lipscombe Design Group

Architectural & Town Planning Consultants

3 Wardour Road
Chippenham
Wiltshire SN14 0PA

Tel + 44 (0) 1249 657695
Tel + 44 (0) 7785 717665
Email vinesandlipscombe@gmail.com

Vivian A Vines MBE Vines & Lipscombe Design Group Established 1972

ARCHITECTURAL DESIGN TOWN & COUNTRY PLANNING
DEVELOPMENT PLANNING & BUILDING CONSULTANTS
RESIDENTIAL . COMMERCIAL . INDUSTRIAL . LEISURE . AGRICULTURE

Client

MR & MRS S HUNT

Site

**ROUSELANDS FARM
SUNDAYS HILL
BRINKWORTH
WILTSHIRE SN15 5AT**

Job Title

**EXTENSIONS & ALTERATIONS
TO EXISTING DWELLING**

Drawing Title

SITE LOCATION PLAN

Scale: 1:2500


Date: July 2022

Drawn: VAV

Page Size: A3

Scale Bar
1:2500 0 20 40 60 80 100 120 140

Drawing No **2020 - 05 - 9**

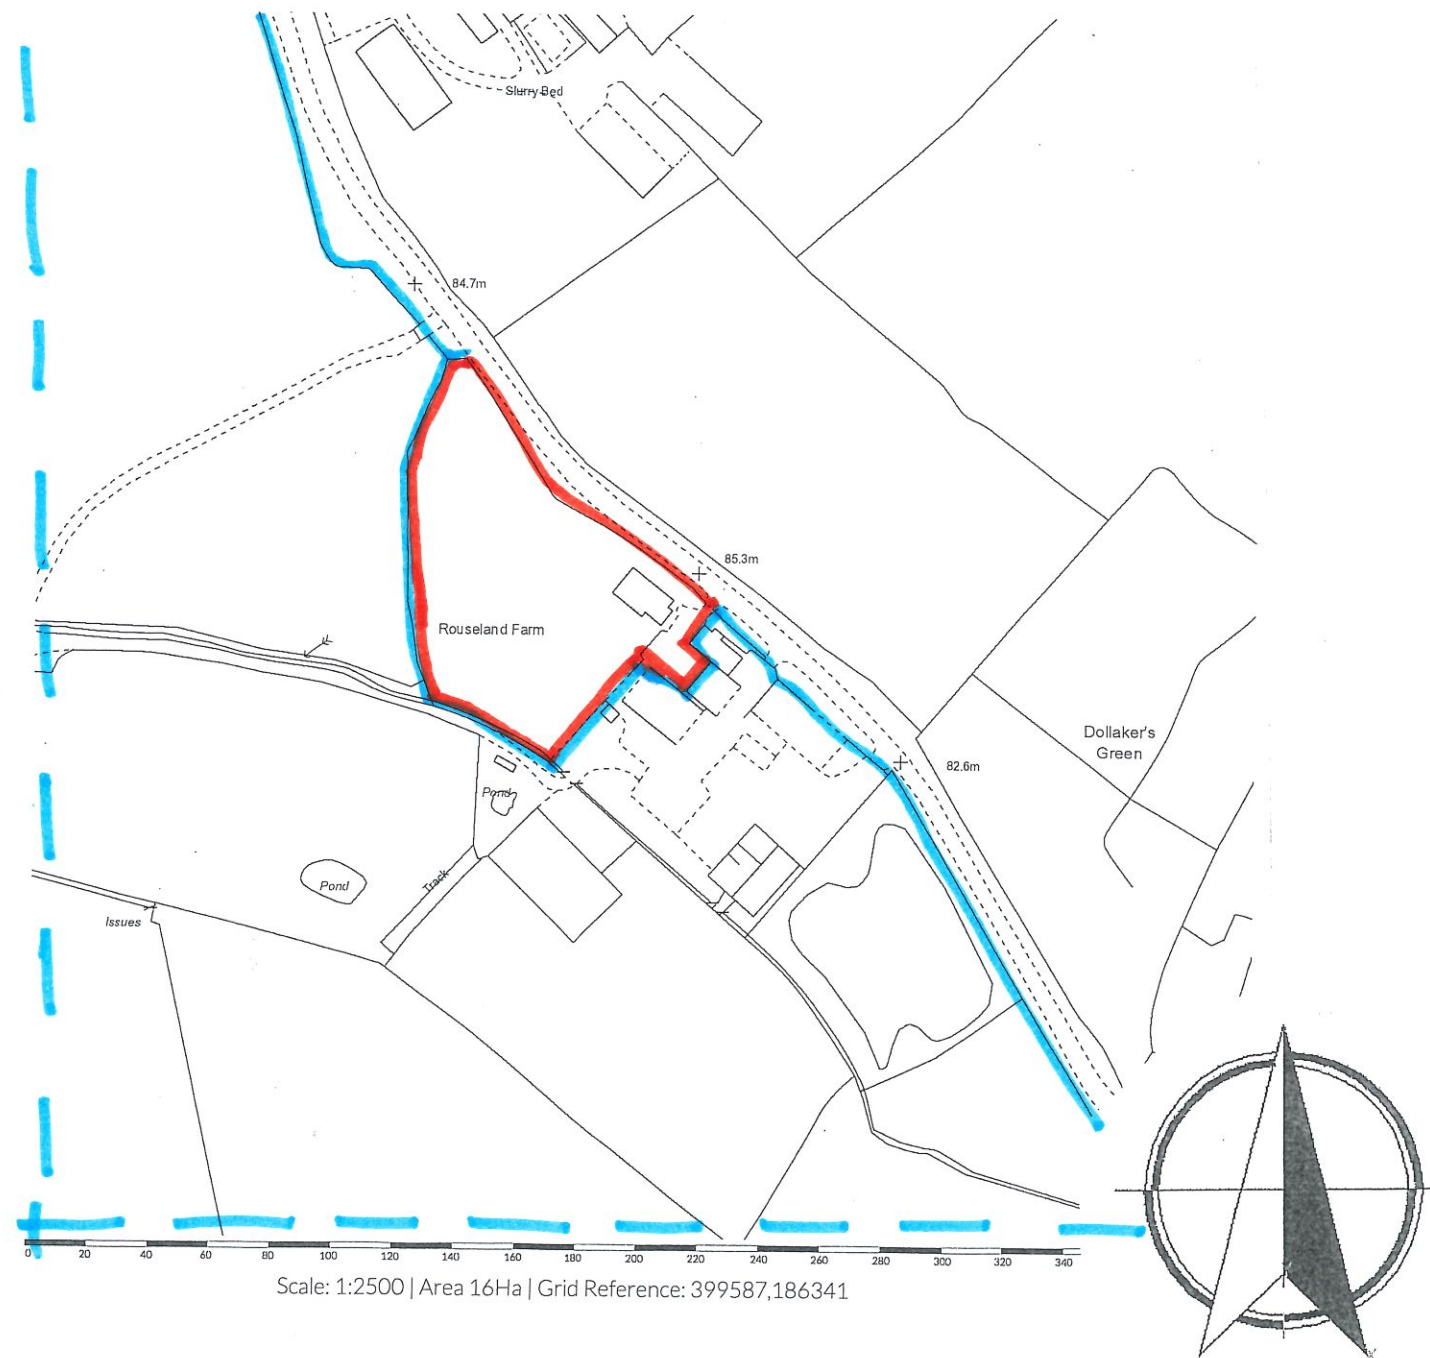

SITE LOCATION PLAN 1:2500