
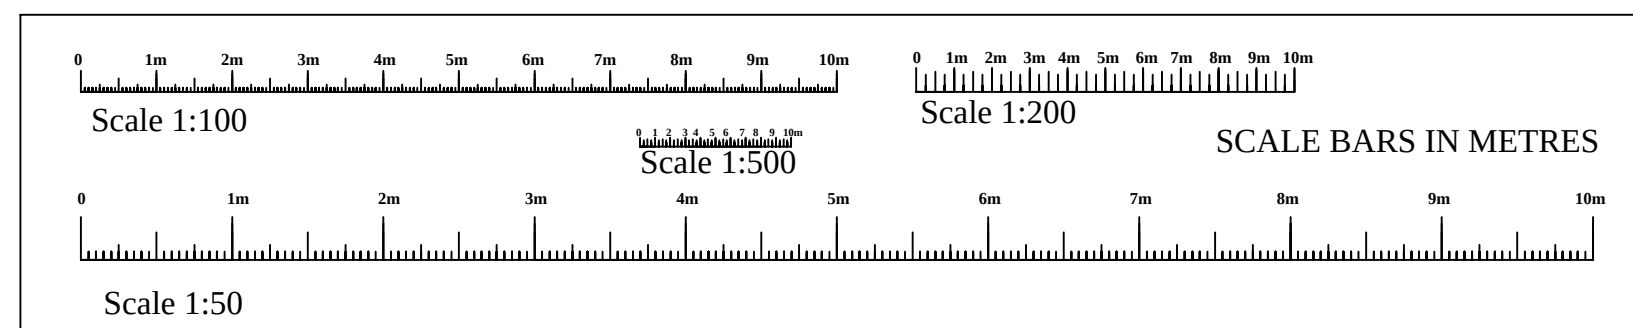
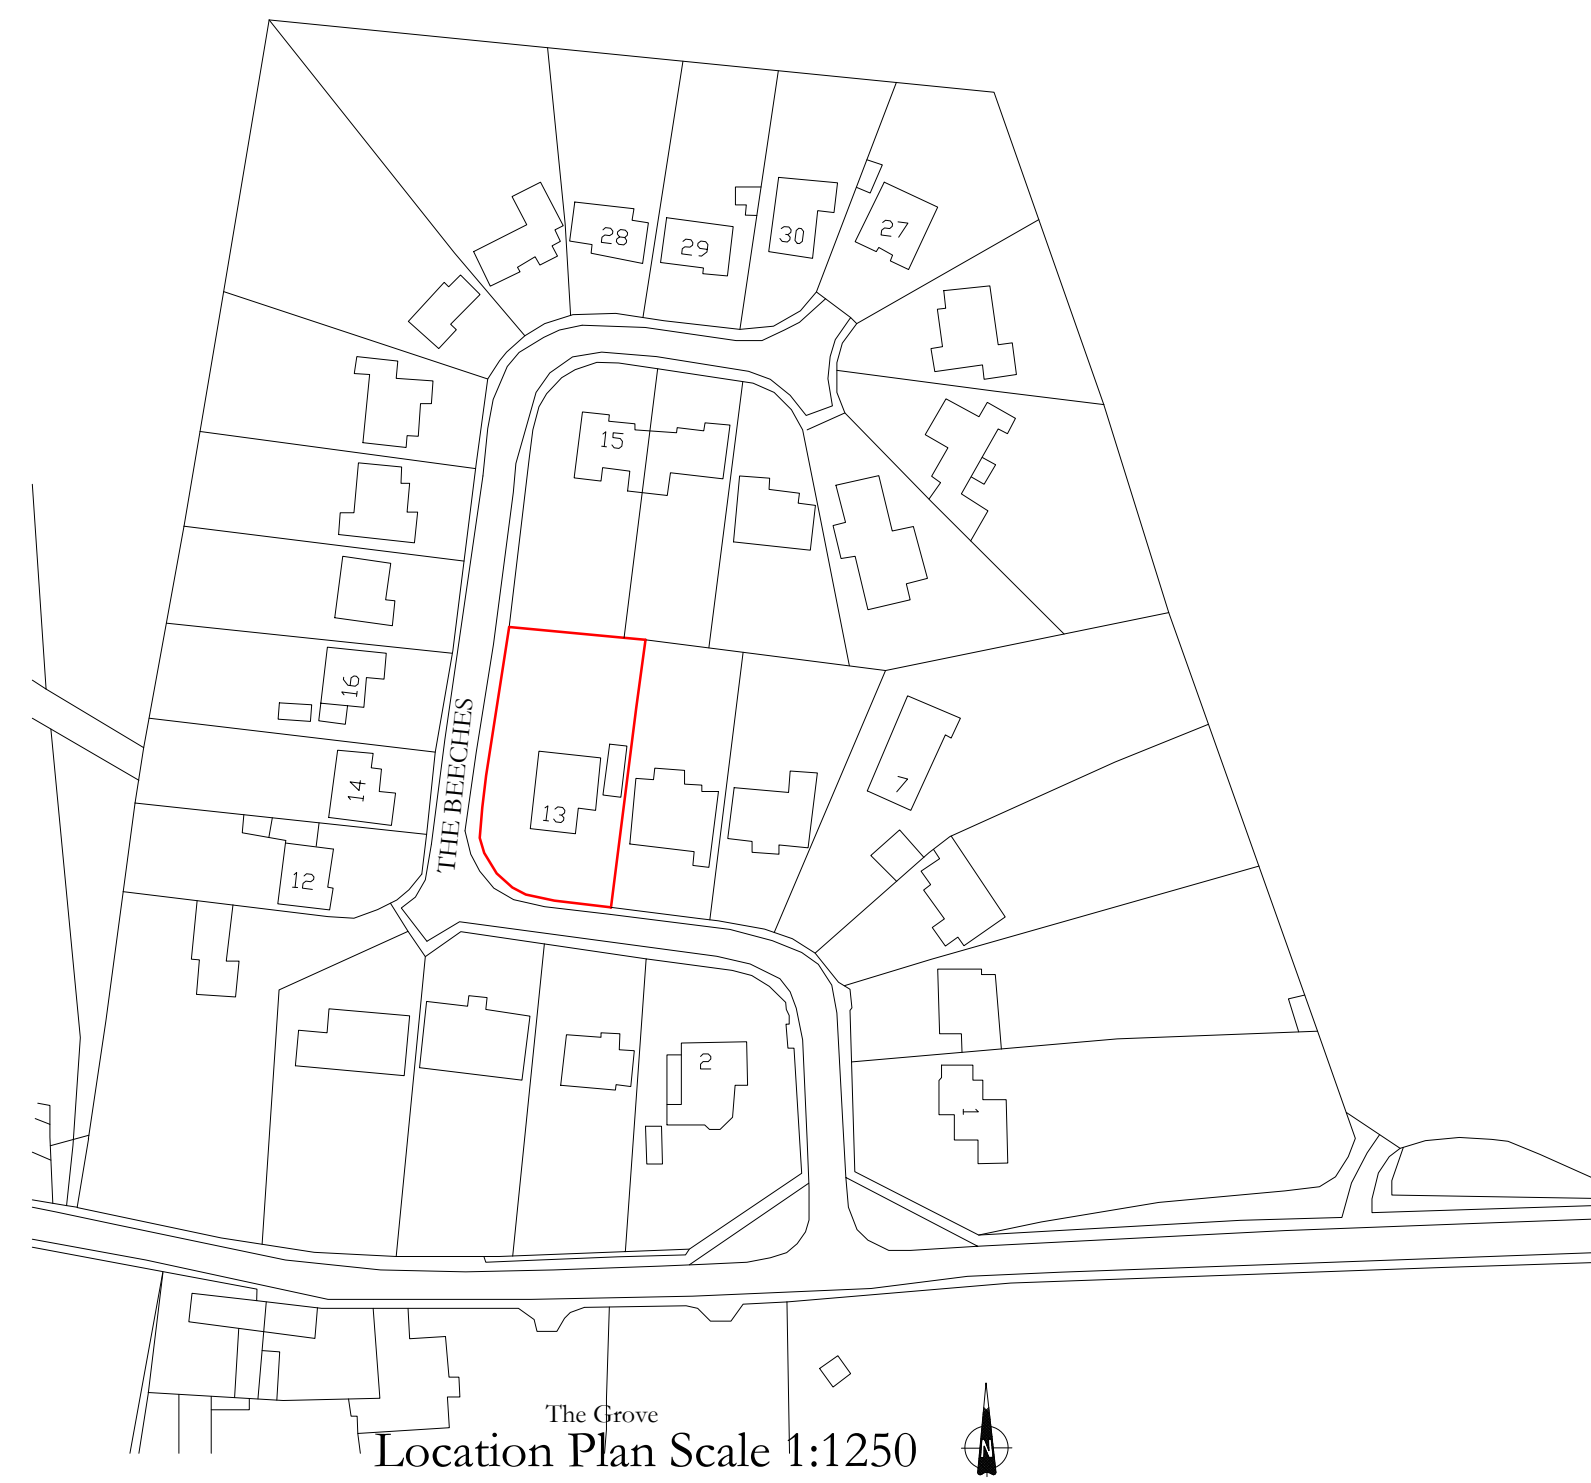
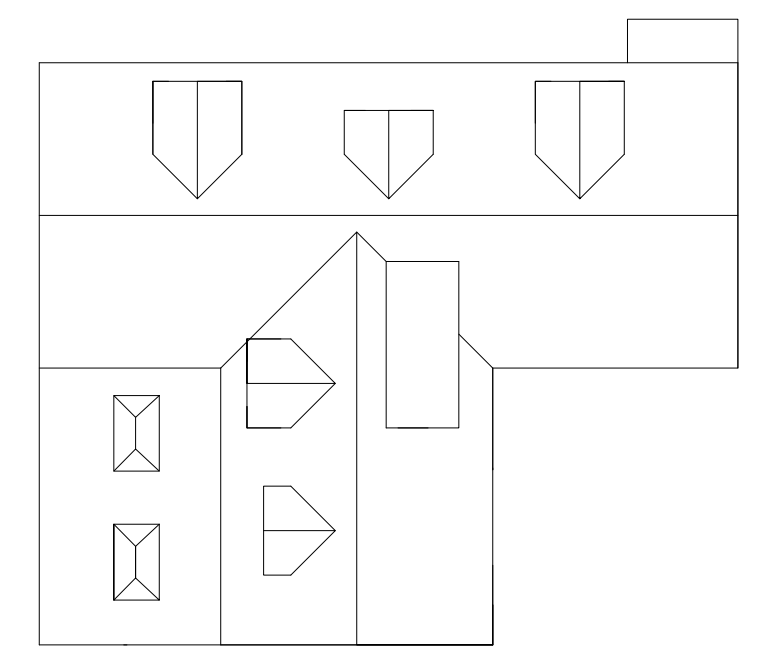
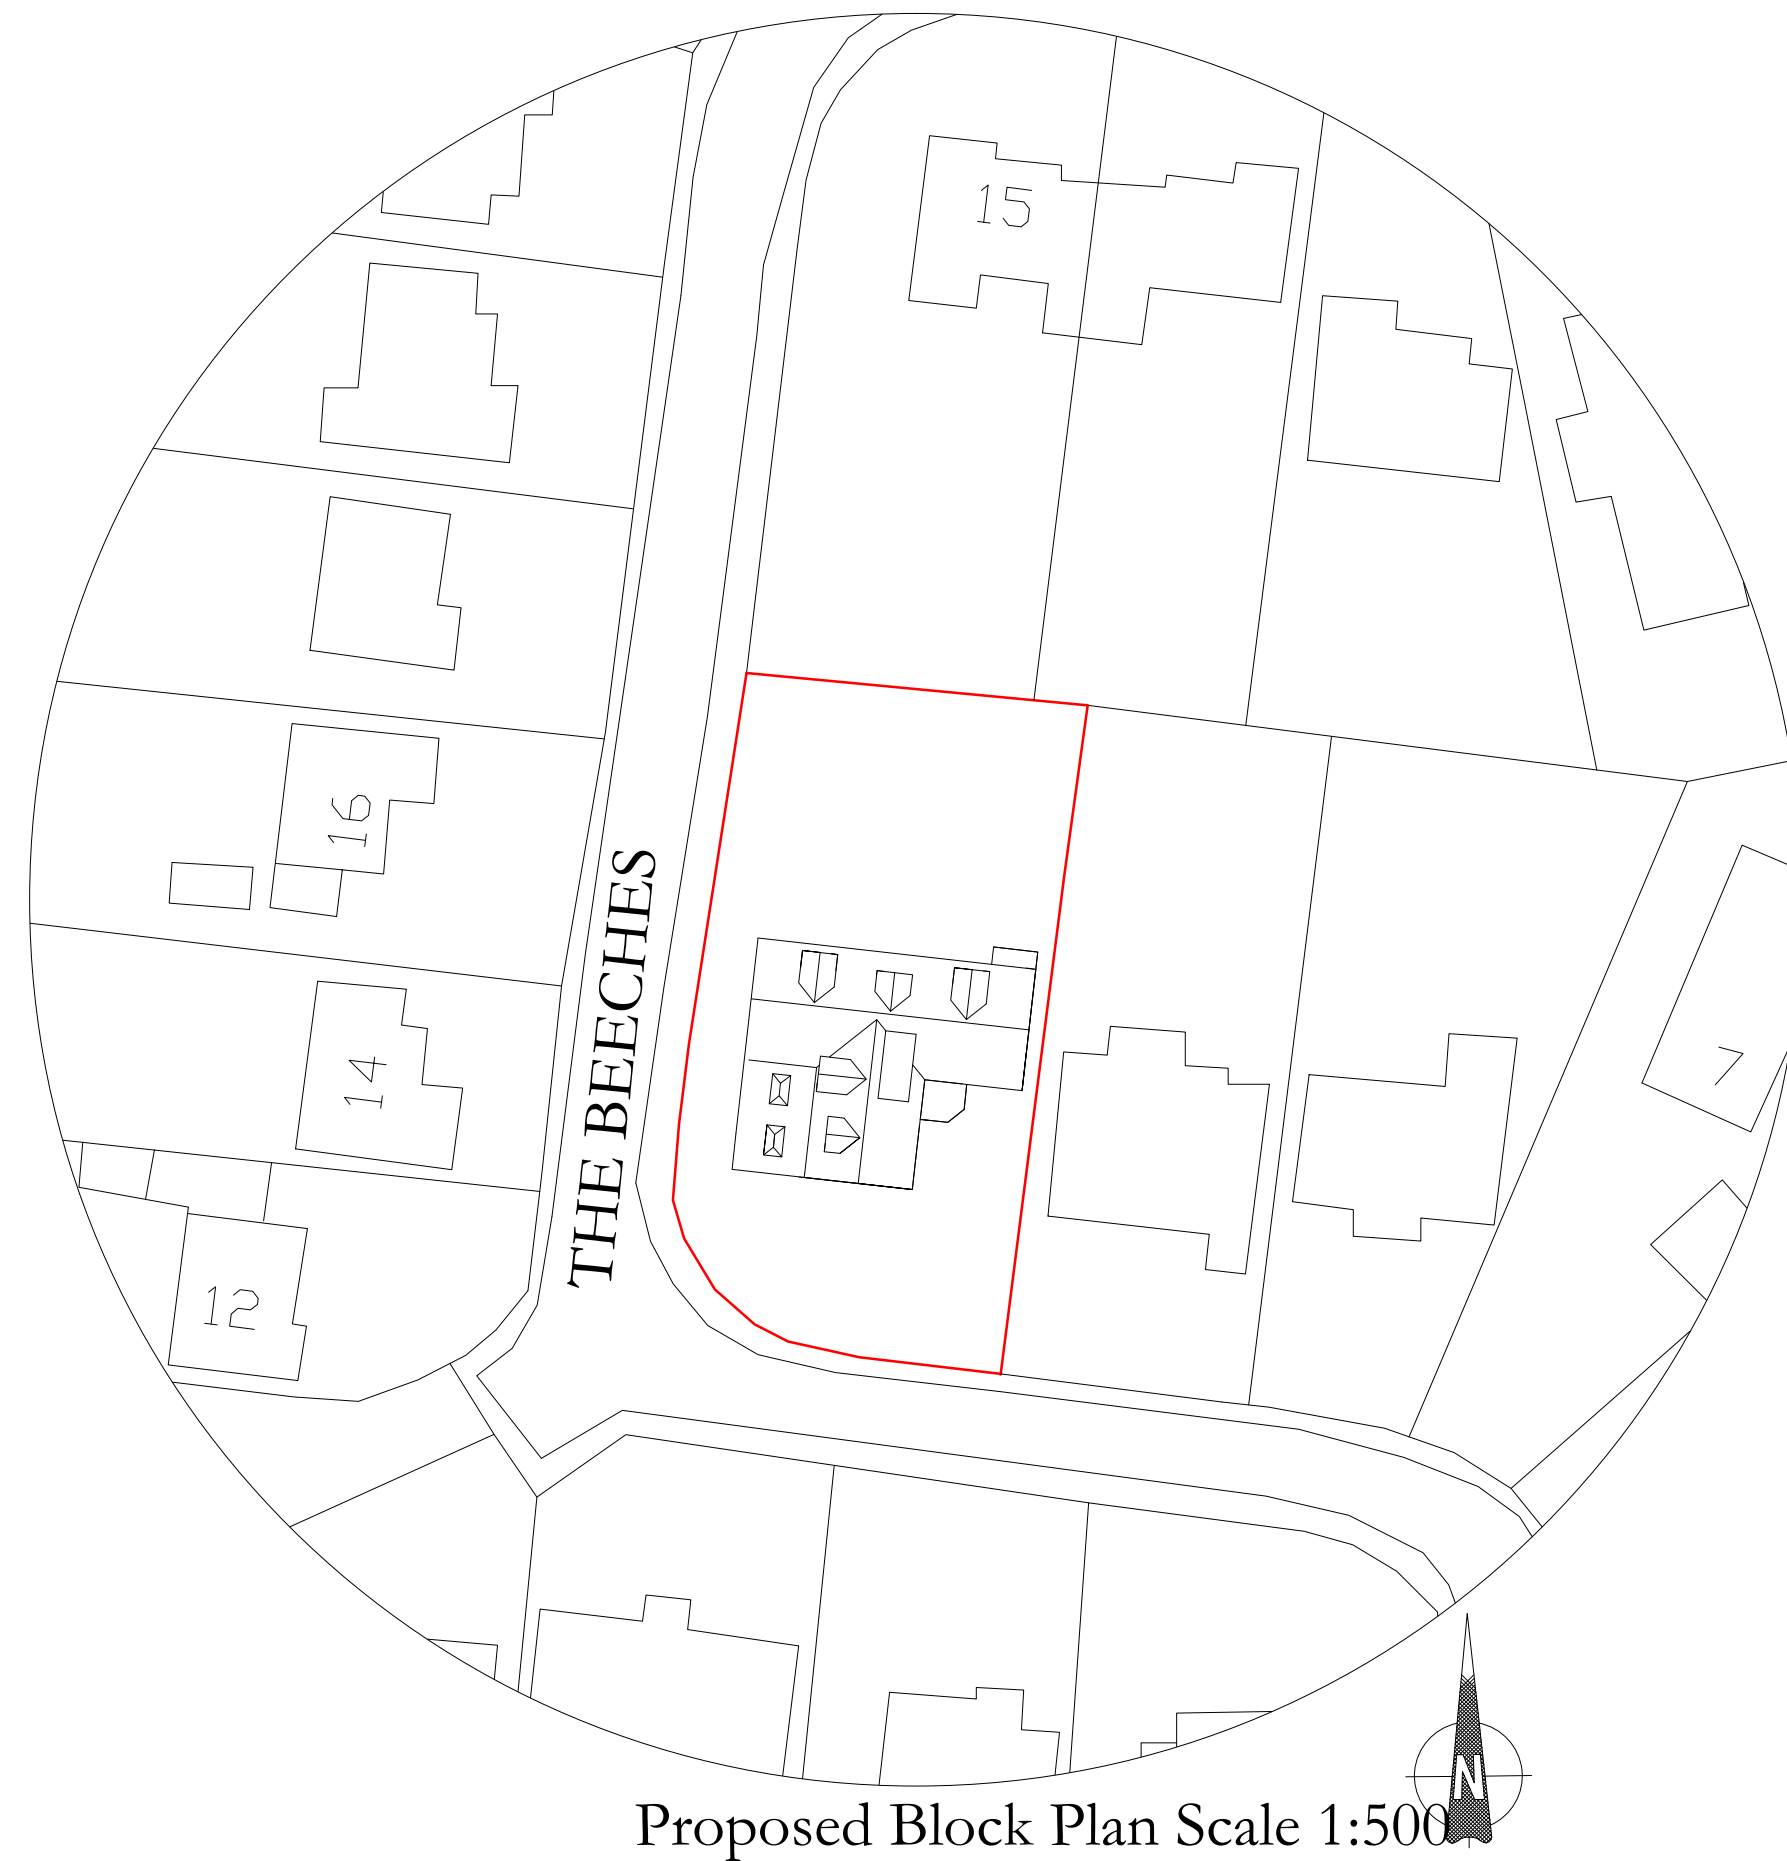
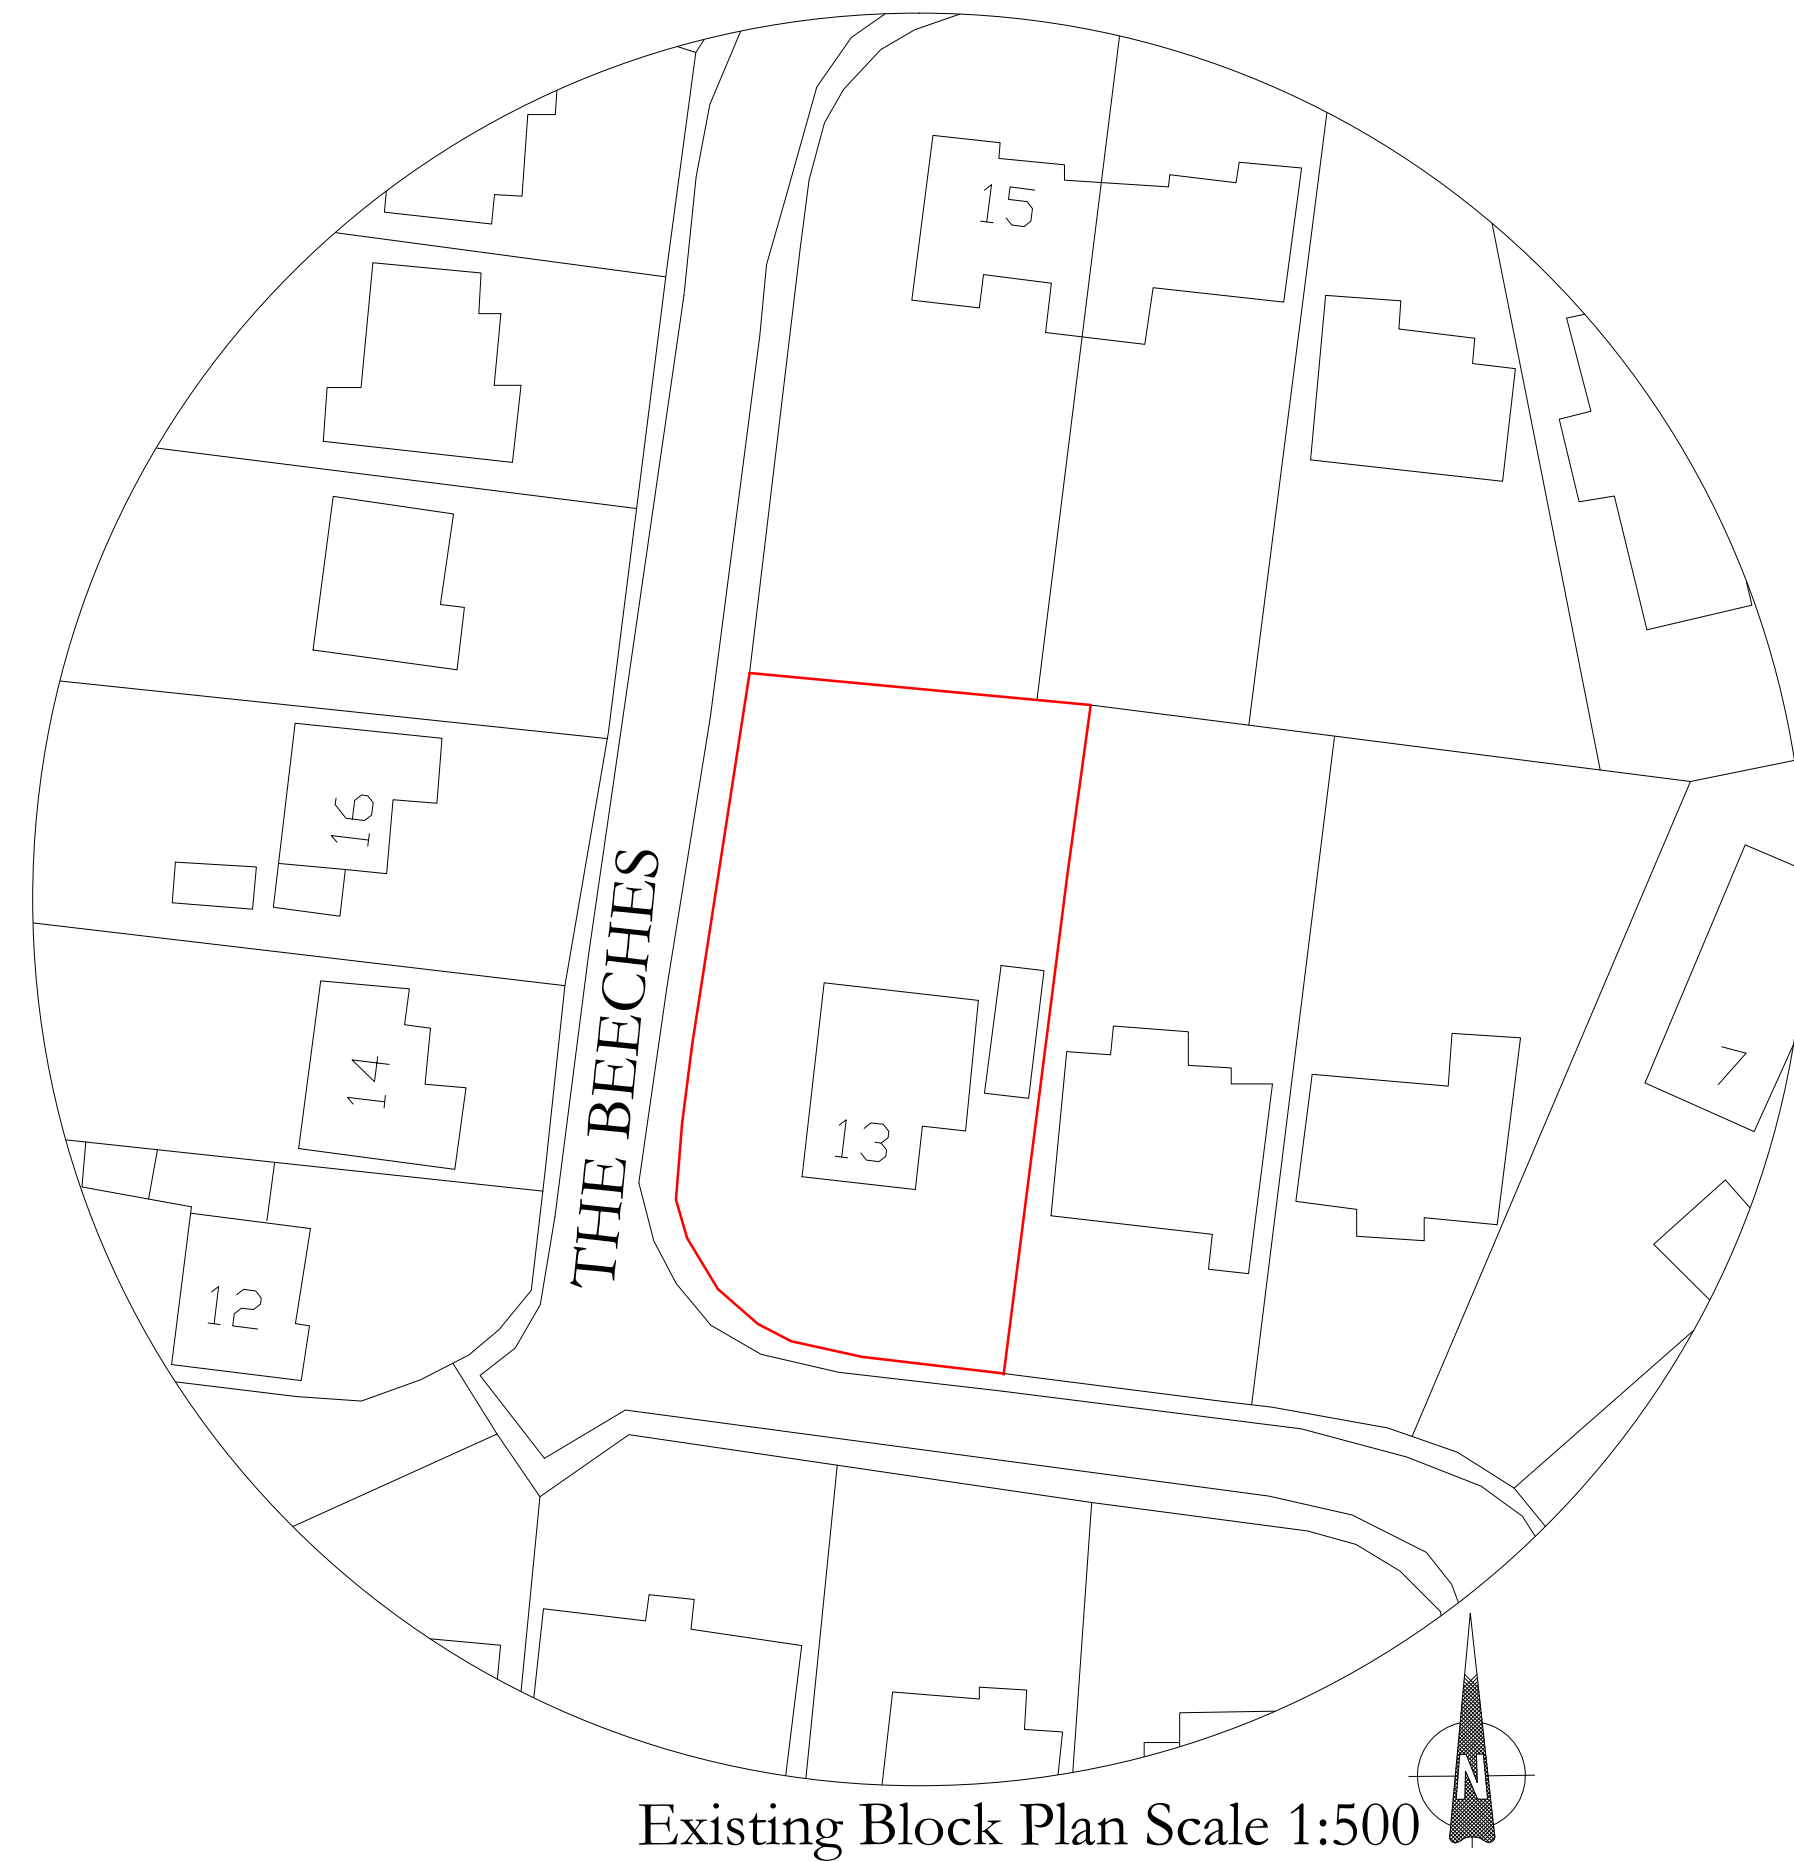


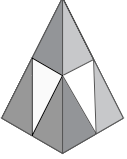

client	Mr and Mrs Dubey.		
SITE ADDRESS	13 The Beeches, Lydiard Millicent SN5 3LT.		
PROJECT	Proposed Redevelopment to include a single storey side extension rooms in loft and annex.		
	Phil Rand Cherry Tree House Clardon lane Purton, Wiltshire SN5 4HN TEL 01793 771128		
	RAND PLANNING CONSULTANCY LTD		
Drawn by	Phil Rand	Drawing No	02
Scales	1:500 1:100 1:50	Date	27nd Jan 2025