



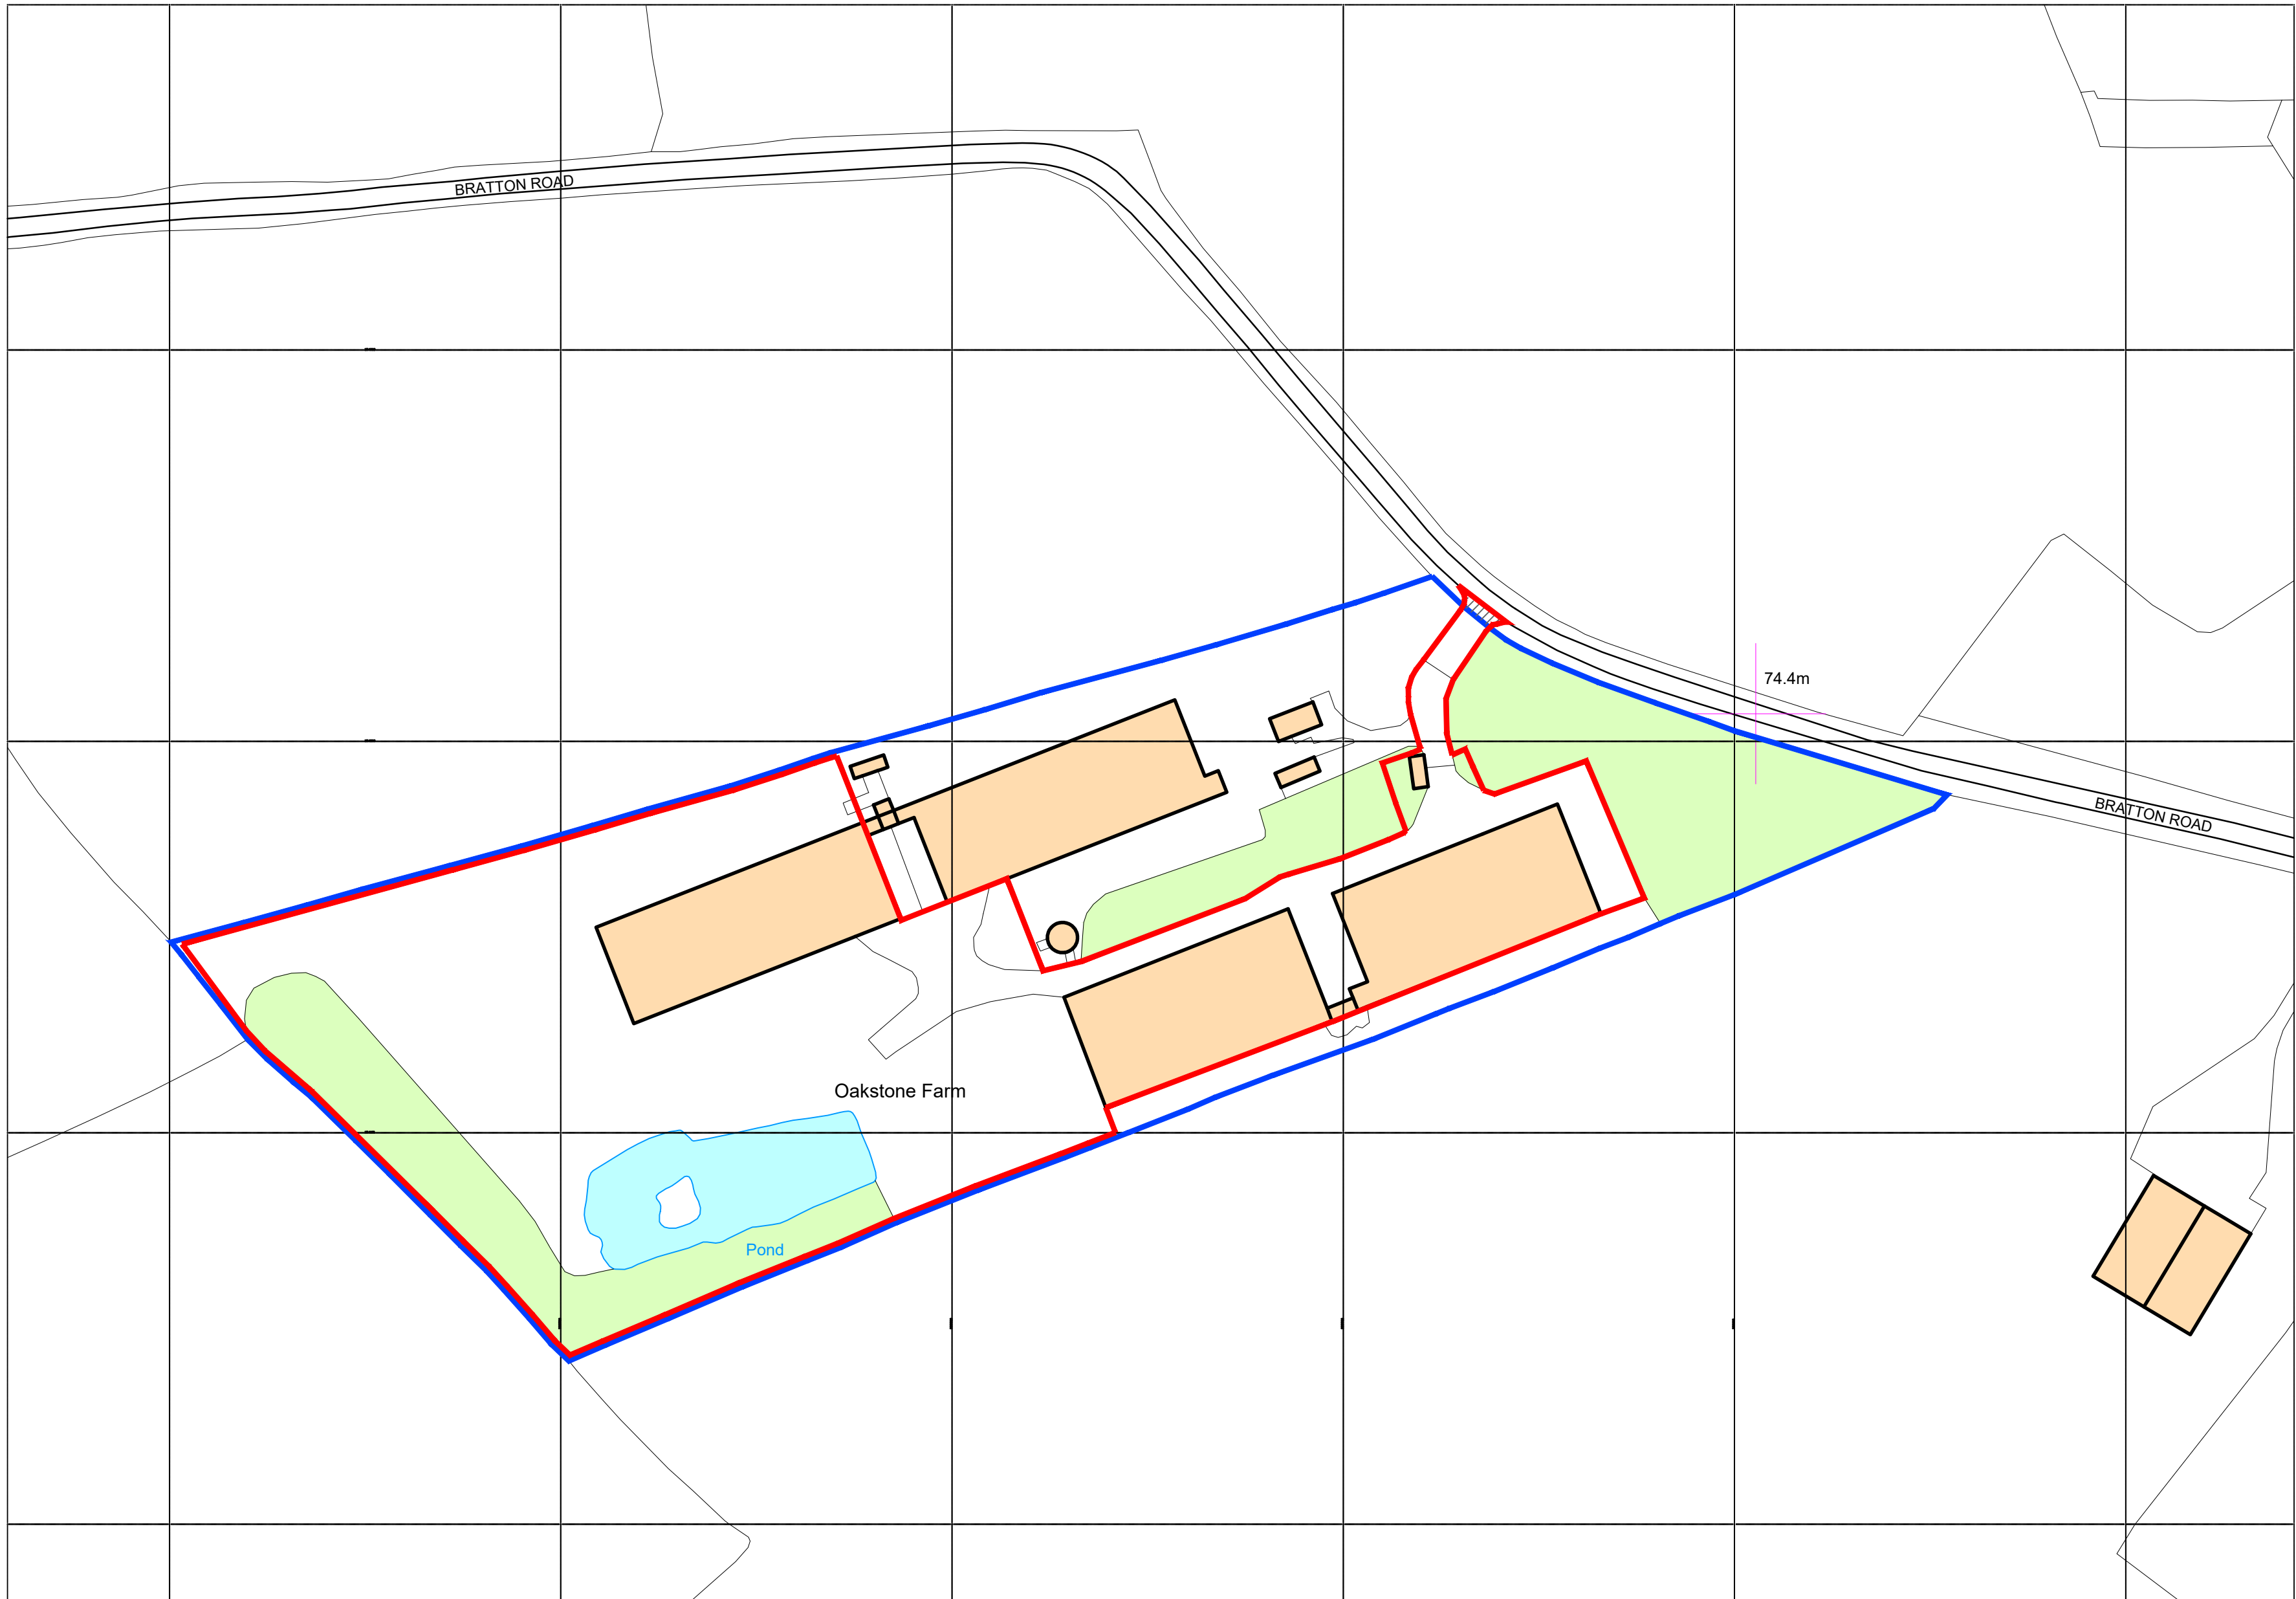

Ordnance Survey, (c) Crown Copyright 2025. All rights reserved. Licence number 100022432


LOCATION PLAN

Scale 1:1250

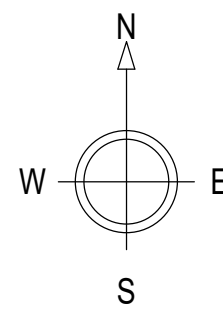

NOTES:

1. Use written dimensions only. All dimensions to be checked on site and any discrepancies reported to ACORUS immediately. If in doubt ask.
 2. Where relevant, significant hazards have been identified on the drawing. Hazards which should be obvious to a competent contractor or unforeseeable have not been identified.
 3. This drawing is confidential and remains the exclusive property of ACORUS.
 4. Ordnance Survey Paper Map Copying Licence Number: 100039456.
- © ACORUS Rural Property Services Ltd.

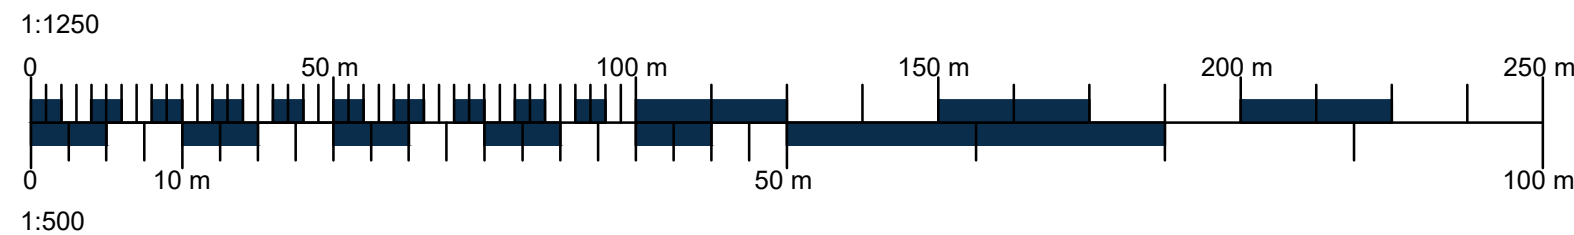

- Ownership Boundary
- Site Boundary

Rev	Date	Description	Dwn	Chk
Rev	Date	Amendment	Drawn	Checked

PROJECT
Mr R Lanning
Oakstone Farm, Bratton Road, West Ashton
Trowbridge, Wiltshire BA14 6AX

TITLE
Poultry Extensions
Location Plan

SCALE	DATE	DRAWN BY	CHECKED BY
AS SHOWN @A1	JUN 25	JT	JW
JOB & DRAWING NO.	REVISION		
JW/2401/0425 - 200_01			



Planning. Design. Property.

acorus.co.uk

PLANNING ISSUE