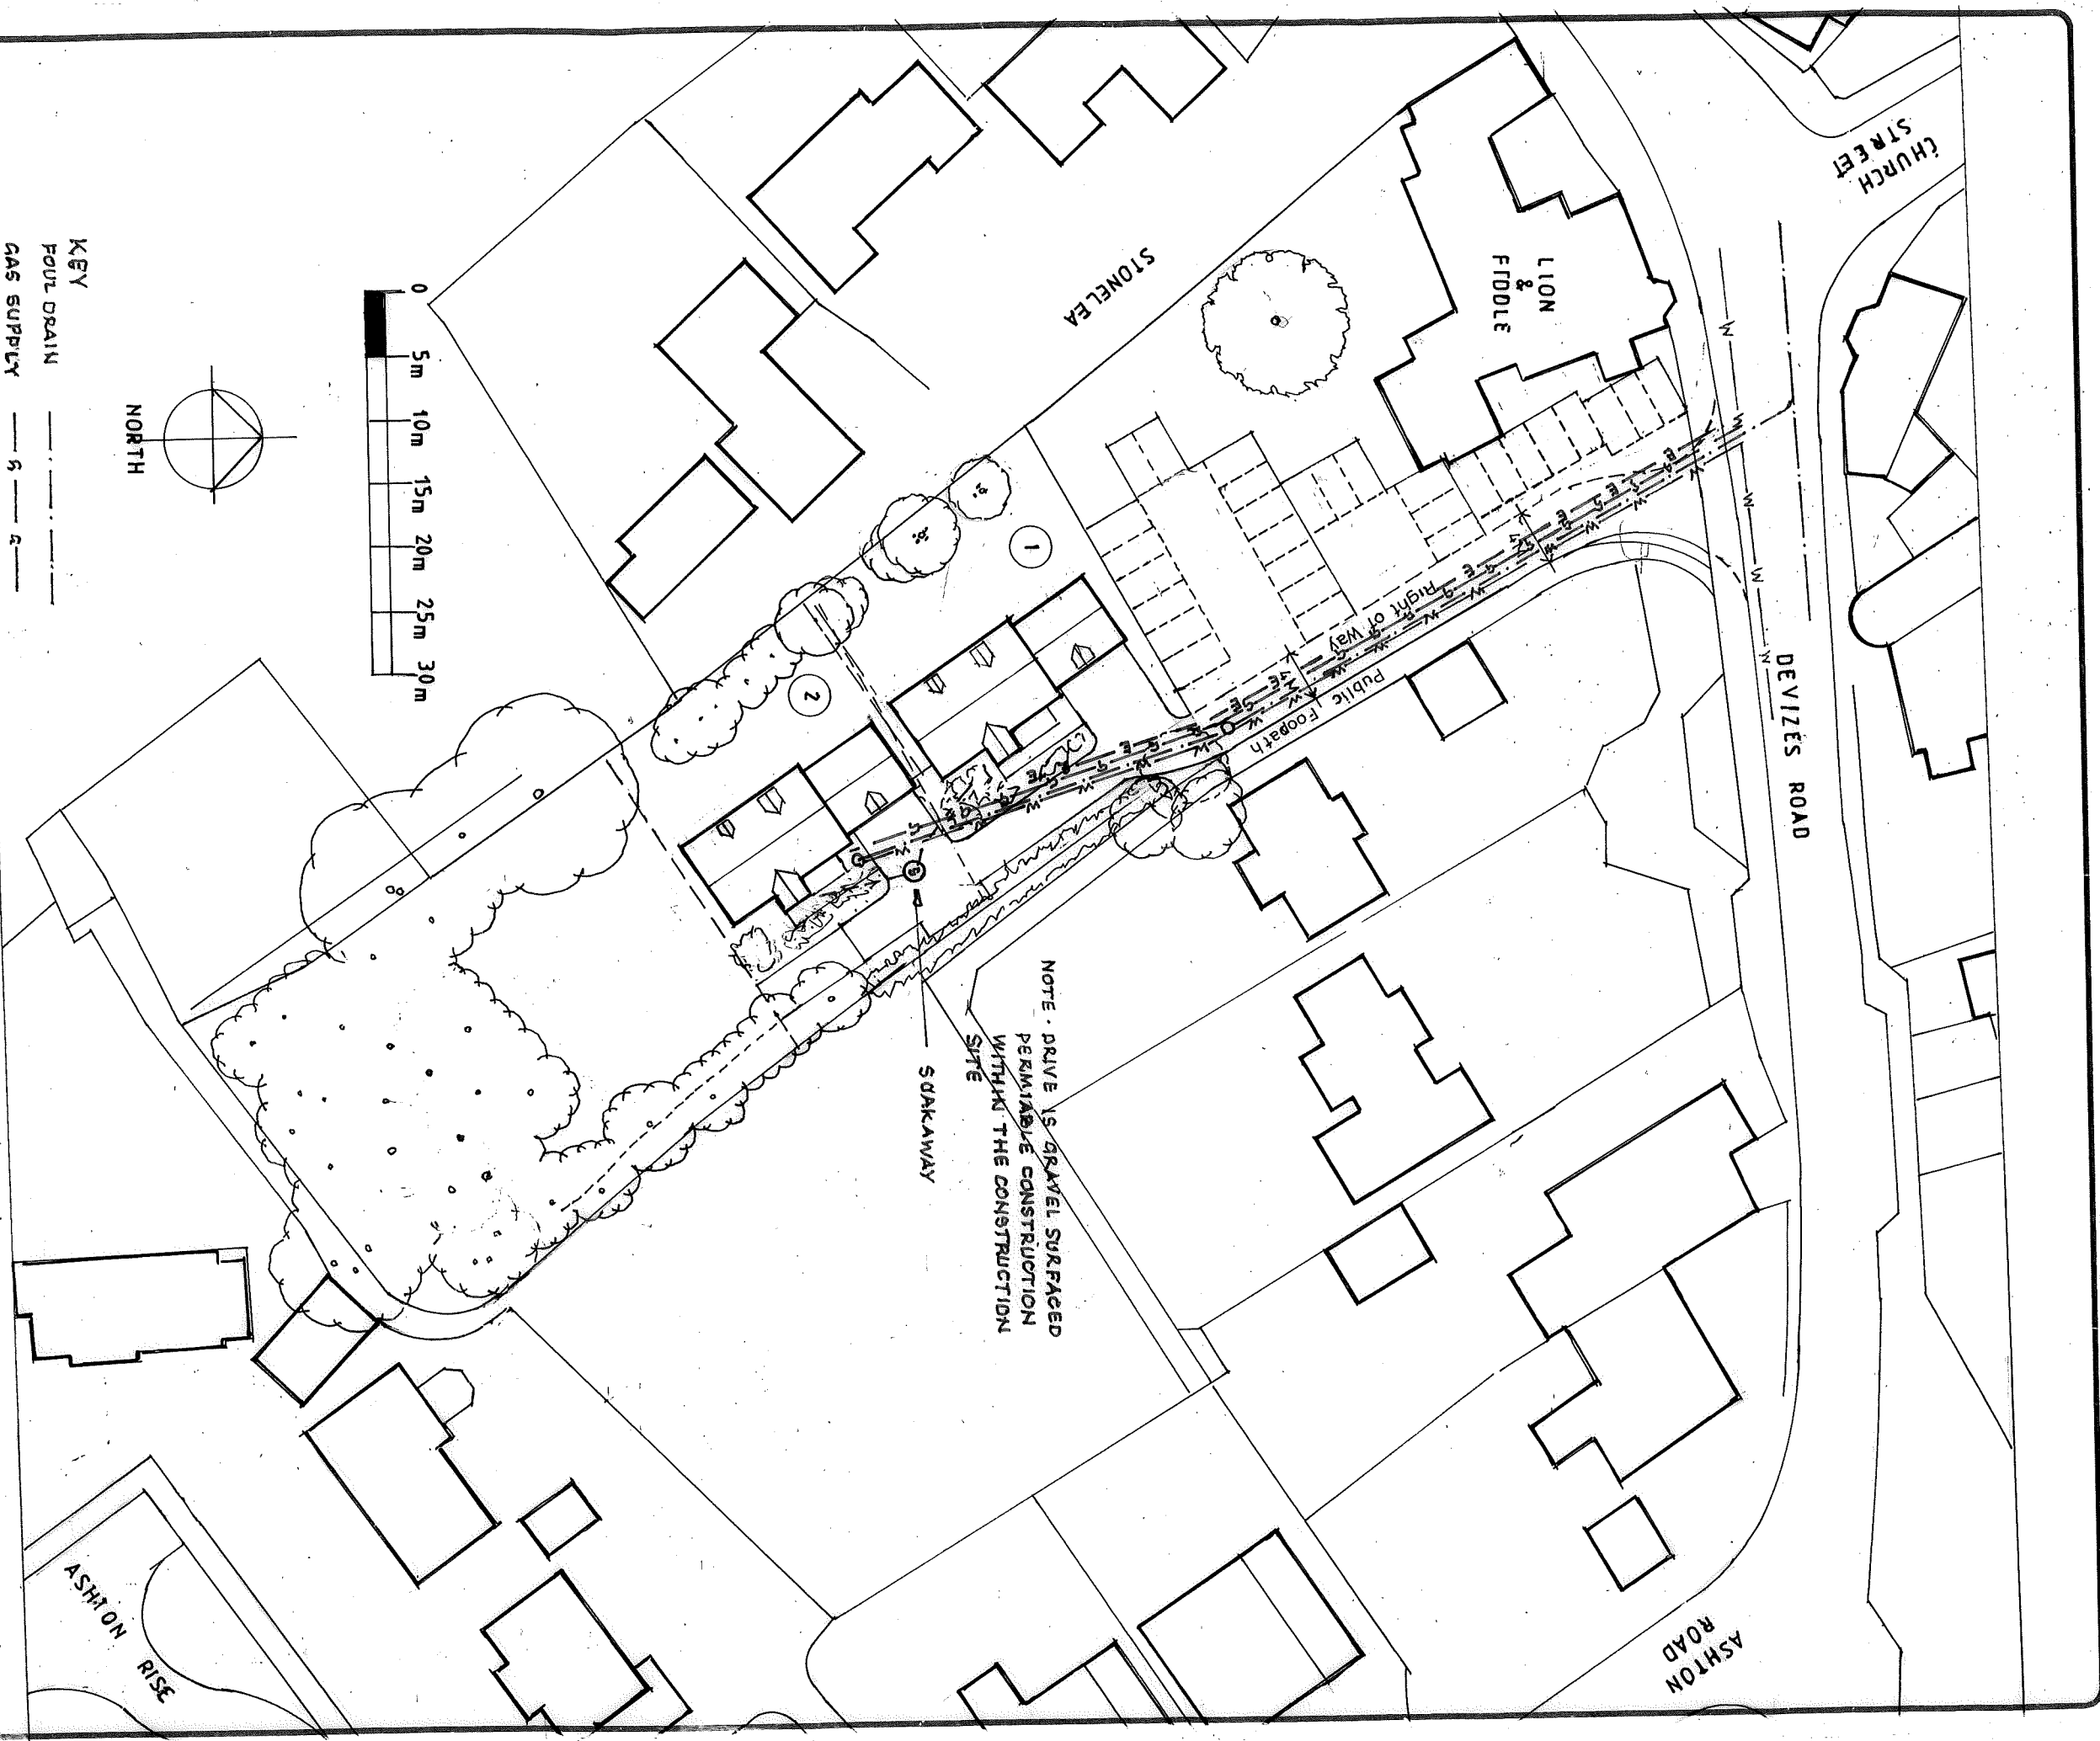


**KEY**

FOUR DRAIN ————

GAS SUPPLY — 5 — 2 —

WATER SUPPLY — W — W —

**ELECTRICITY SUPPLY** — — — —

**NOTE: ALL SERVICES IN 450 WIDE TRENCH 800 DEEP**

**D SERVICES ADDED**

**Revisions**

**A** Layout reduced to 2 houses 14 01 2021

**B** " " 17 02 2021

**C** RIGHT OF WAY AMENDED & PARKING 06-09-2021

**ASHLEY DESIGN**

The Old Ride  
Bath Road  
Bradford On Avon  
Wiltshire  
Tel 01225 866220  
Fax 01225 866086

**CLIENT** Mrs Joy Singer

**PROJECT** Land to the rear of Lion & Fiddle Hilpertion

**DRAWING TITLE** Block Plan - Services

**SCALE** 1 - 500

**DRAWN** R MS

**DATE** November 2020

**DRAWING NUMBER** 2745-01

**REVISIONS**

|   |   |   |   |   |   |   |   |   |   |   |   |   |   |   |   |   |   |   |   |   |   |   |   |   |   |
|---|---|---|---|---|---|---|---|---|---|---|---|---|---|---|---|---|---|---|---|---|---|---|---|---|---|
| A | B | C | D | E | F | G | H | I | J | K | L | M | N | O | P | Q | R | S | T | U | V | W | X | Y | Z |
|---|---|---|---|---|---|---|---|---|---|---|---|---|---|---|---|---|---|---|---|---|---|---|---|---|---|

All rights reserved in Copyright of the Copyright/Design and Patents Act 1988 has been previously awarded to Ashley Design Associates. Consents must check all drawings on file. Only typed dimensions are to be worked from.