




THE SITE



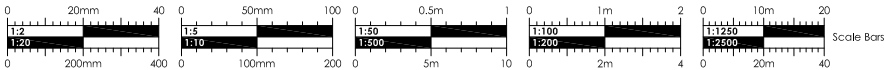

CLARK & MASLIN

Unit 5, Charlton Business Park
Crudwell Road, Malmesbury
Wiltshire, SN16 9RU
Telephone: 01666 822911

Planning Architecture Conservation

Client MR & MRS S HOLLAND	
Project PROPOSED ALTERATIONS, 32 WEST STREET, MALMESBURY, WILTSHIRE, SN16 0AR	
Description SITE LOCATION PLAN	

Document Type SURVEY DRAWING	
Scale 1:1250	PG Size A4
Date OCT '25	Drawn -
Drawing No 5822/02	Revision -