



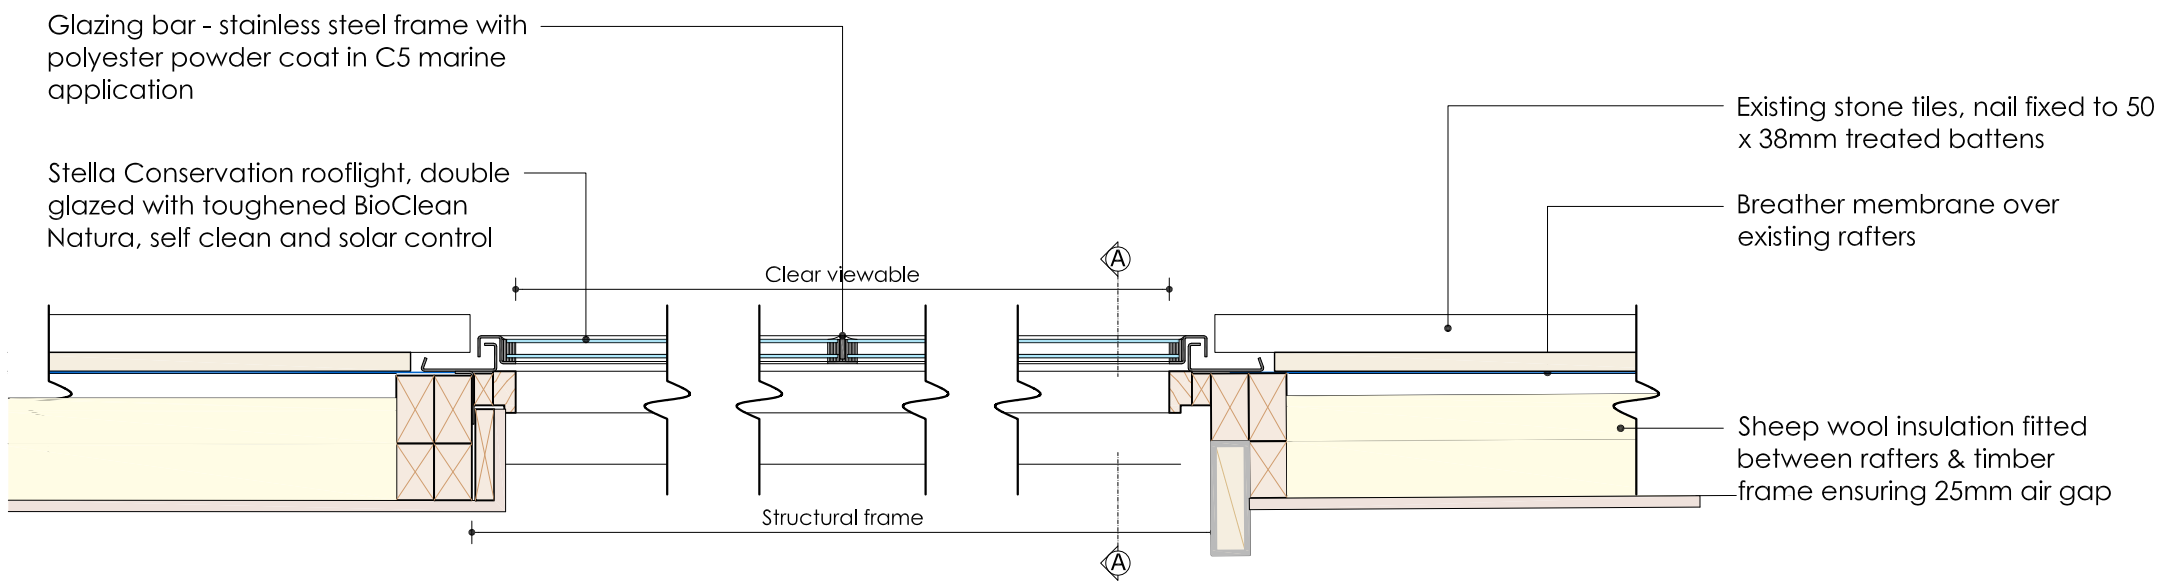

STELLA CONSERVATION ROOFLIGHT SET 'FLUSH' WITHIN A STONE TILE ROOF FINISH: CROSS SECTION B - B

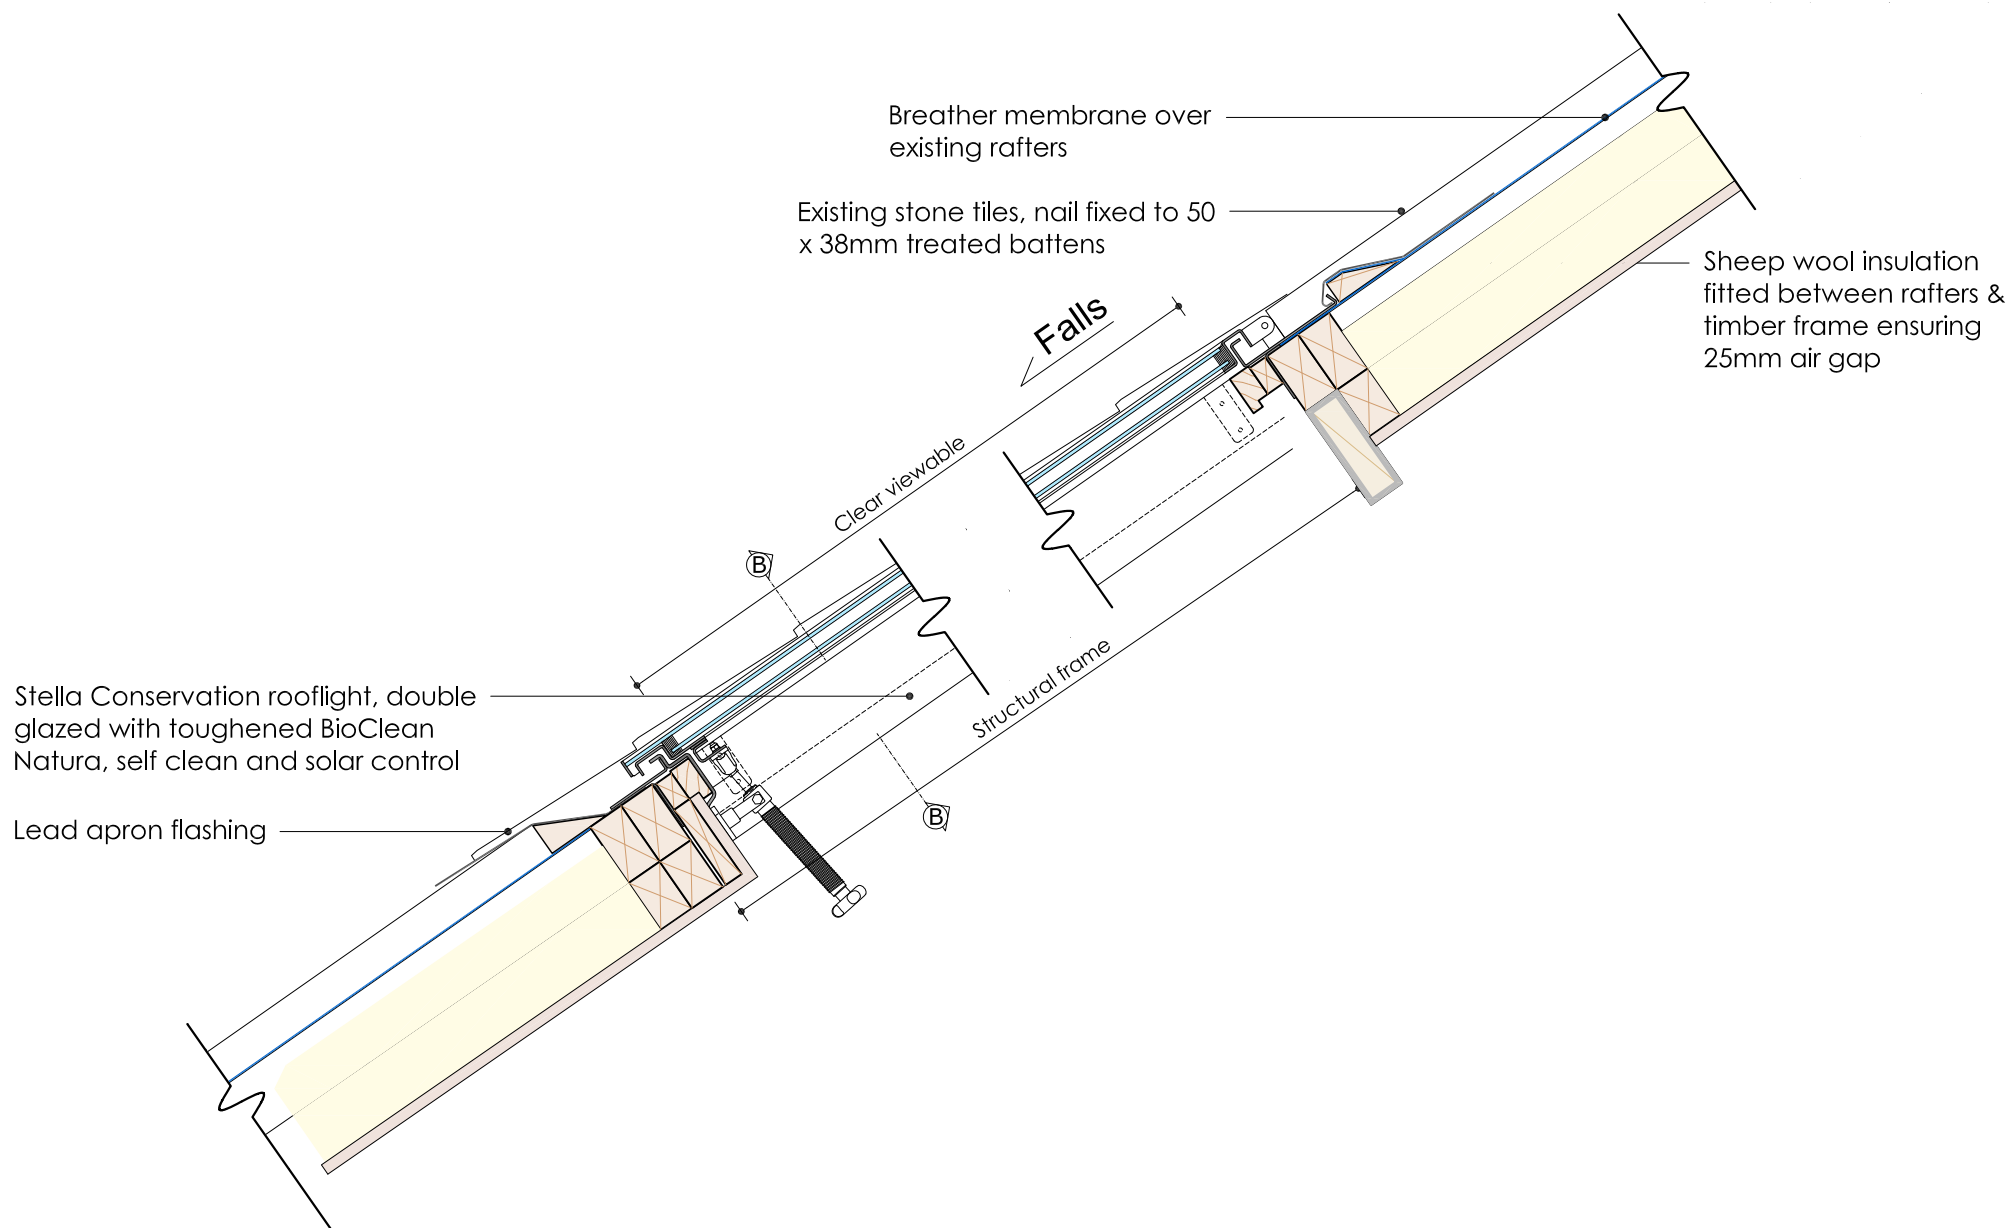

STELLA CONSERVATION ROOFLIGHT SET 'FLUSH' WITHIN A STONE TILE ROOF FINISH: LONGITUDINAL SECTION A - A
(Structural opening tbc prior to order.)

