


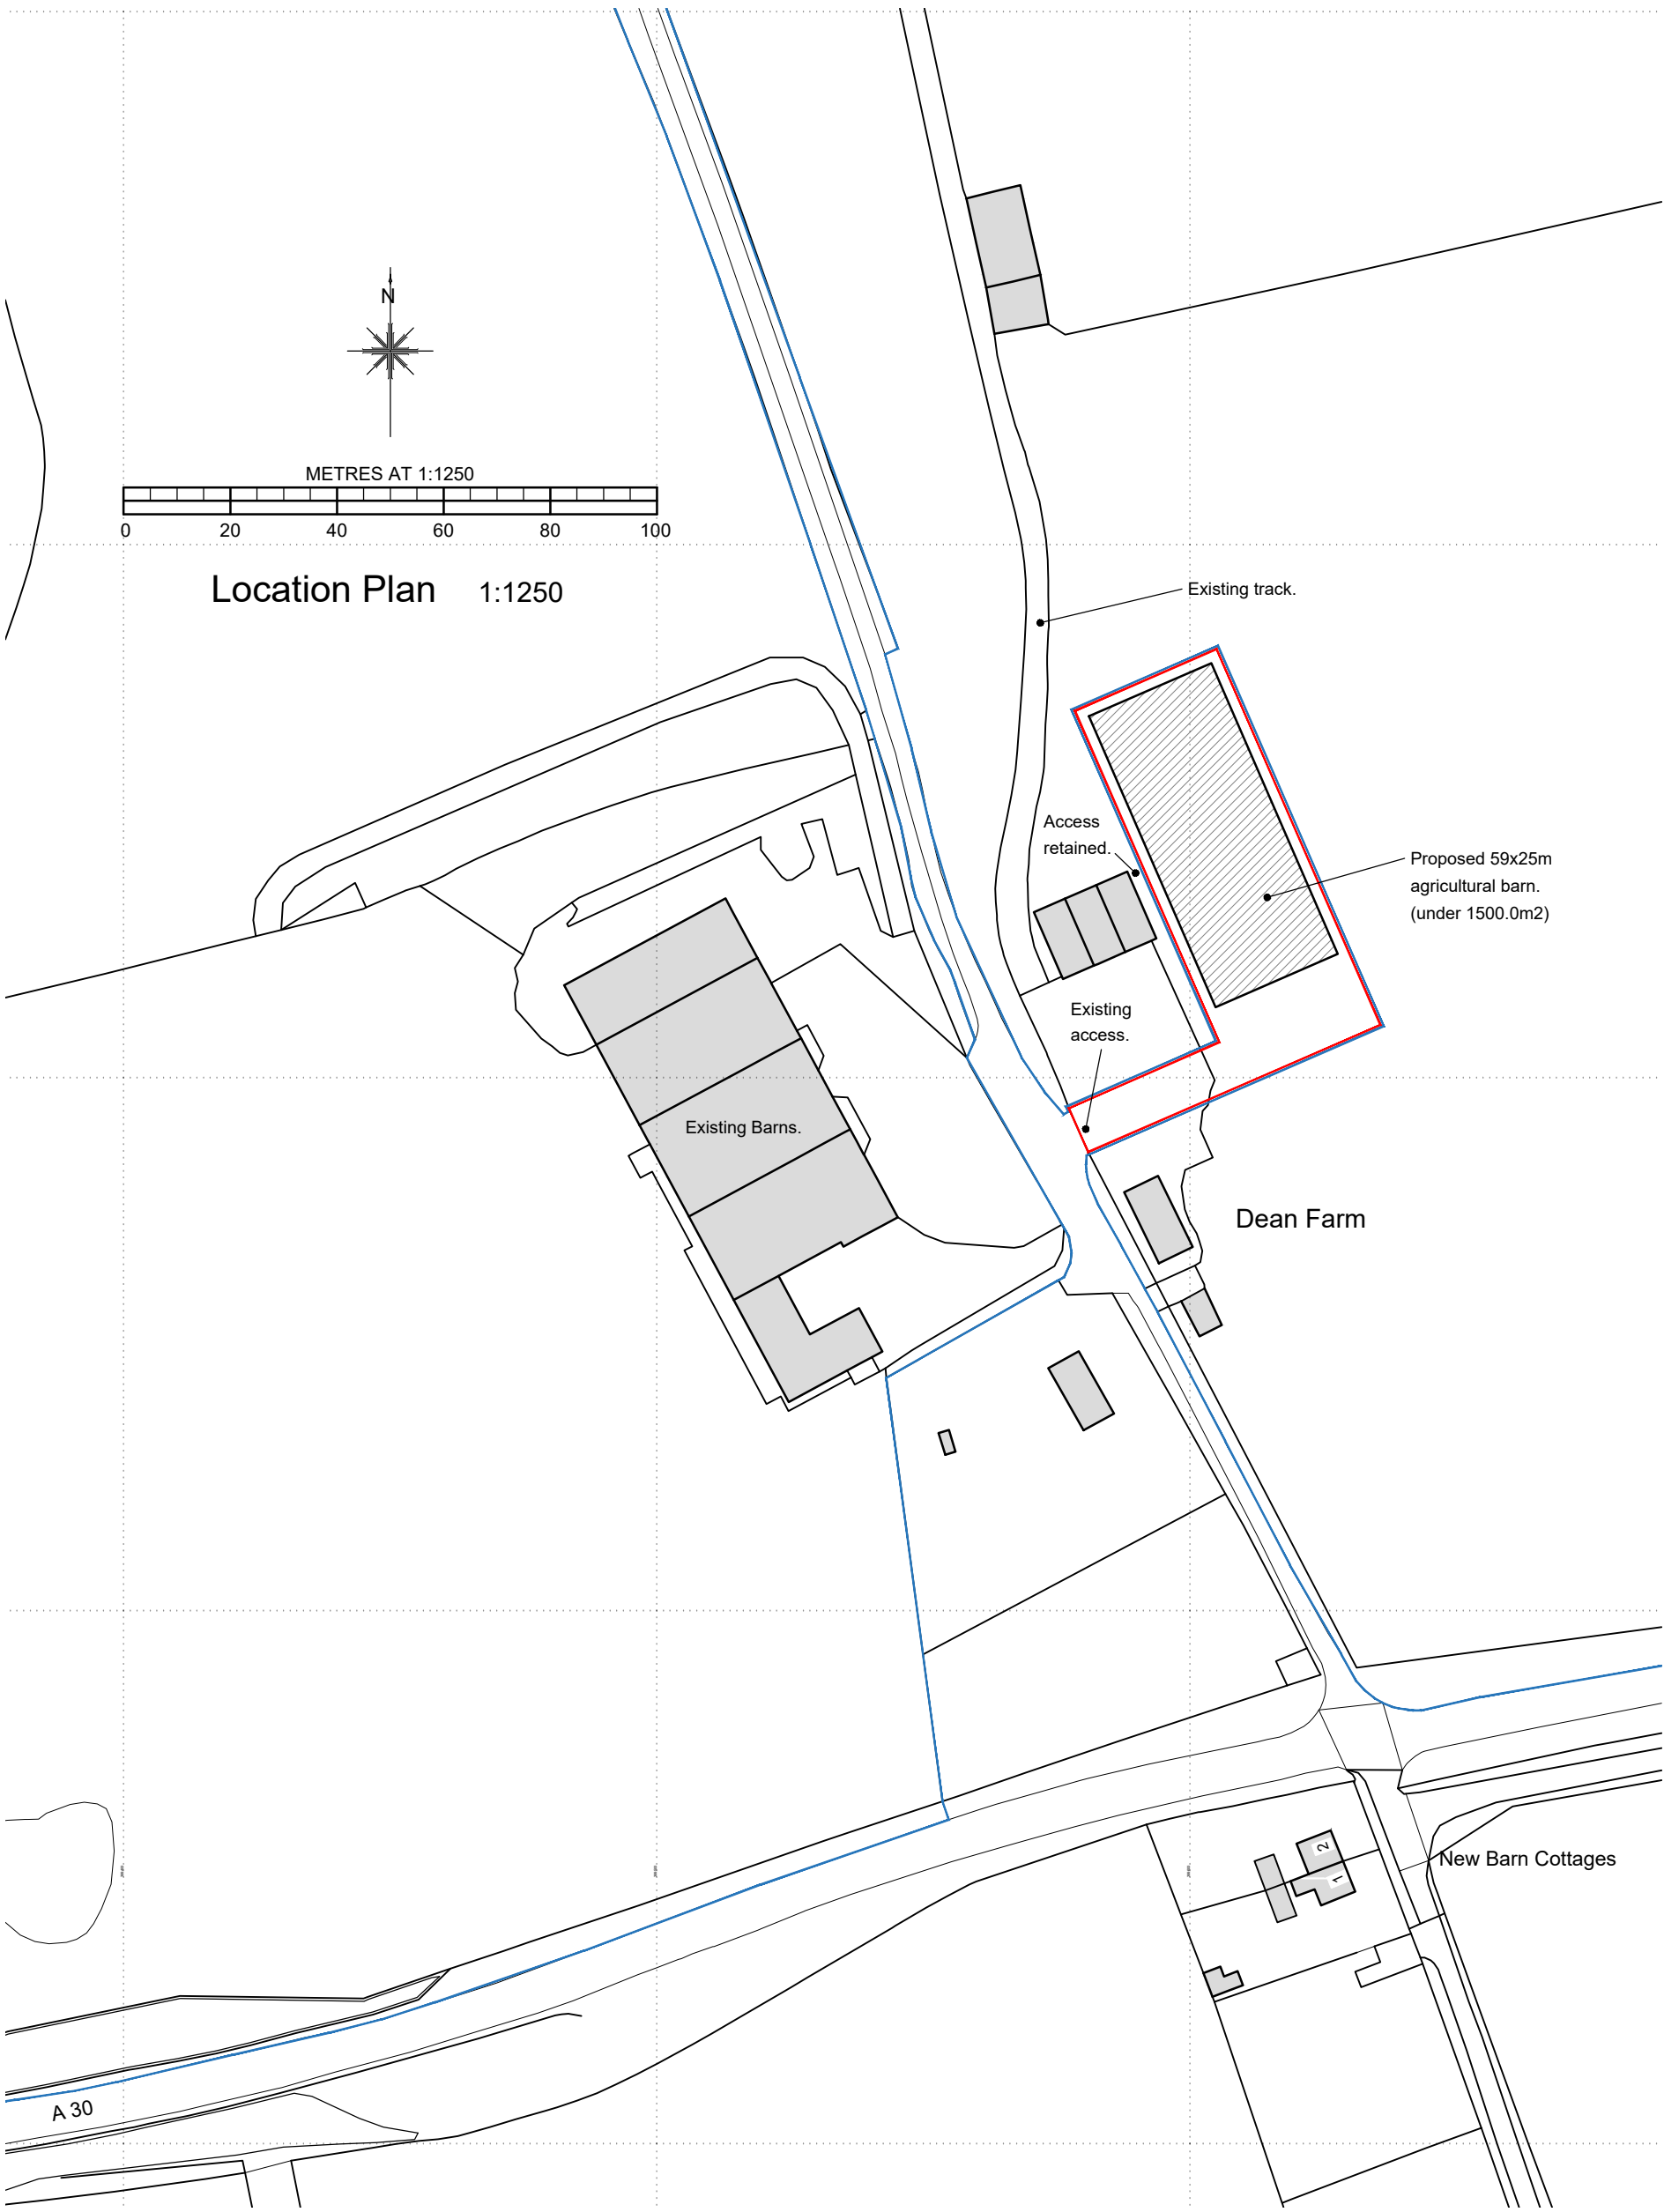

Location Plan 1:1250

DRAWING LEGEND:

-  Site Boundary.
-  Applicant Ownership.
-  Existing Buildings.

PROJECT: DEAN LANE FARM, DEAN LANE, FOVANT, SALISBURY, SP3 5LQ.
 DRAWING: Proposed Site Block Plan.
 THIS DRAWING AND ALL ASSOCIATED INFORMATION IS PROTECTED BY COPYRIGHT

JOB No: 25100
 DRWG No: 202A
 DATE: October 2025
 SCALE: 1:1250 at A3



R & S CONSULTANTS LTD
 SURVEYORS AND ARCHITECTURAL TECHNOLOGISTS
 THE OLD COACH HOUSE, BARTON HILL, SHAFTESBURY, DORSET, SP7 8DQ.
 RICHARD 07887763526 BEN 07792224875

