
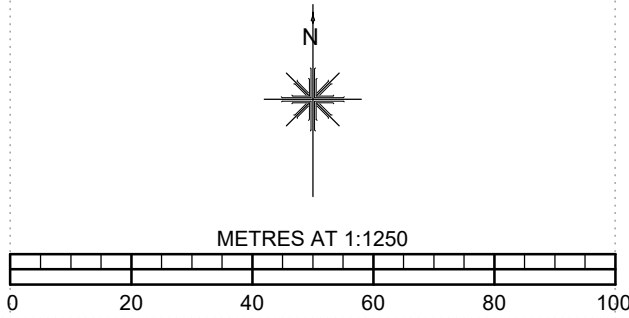


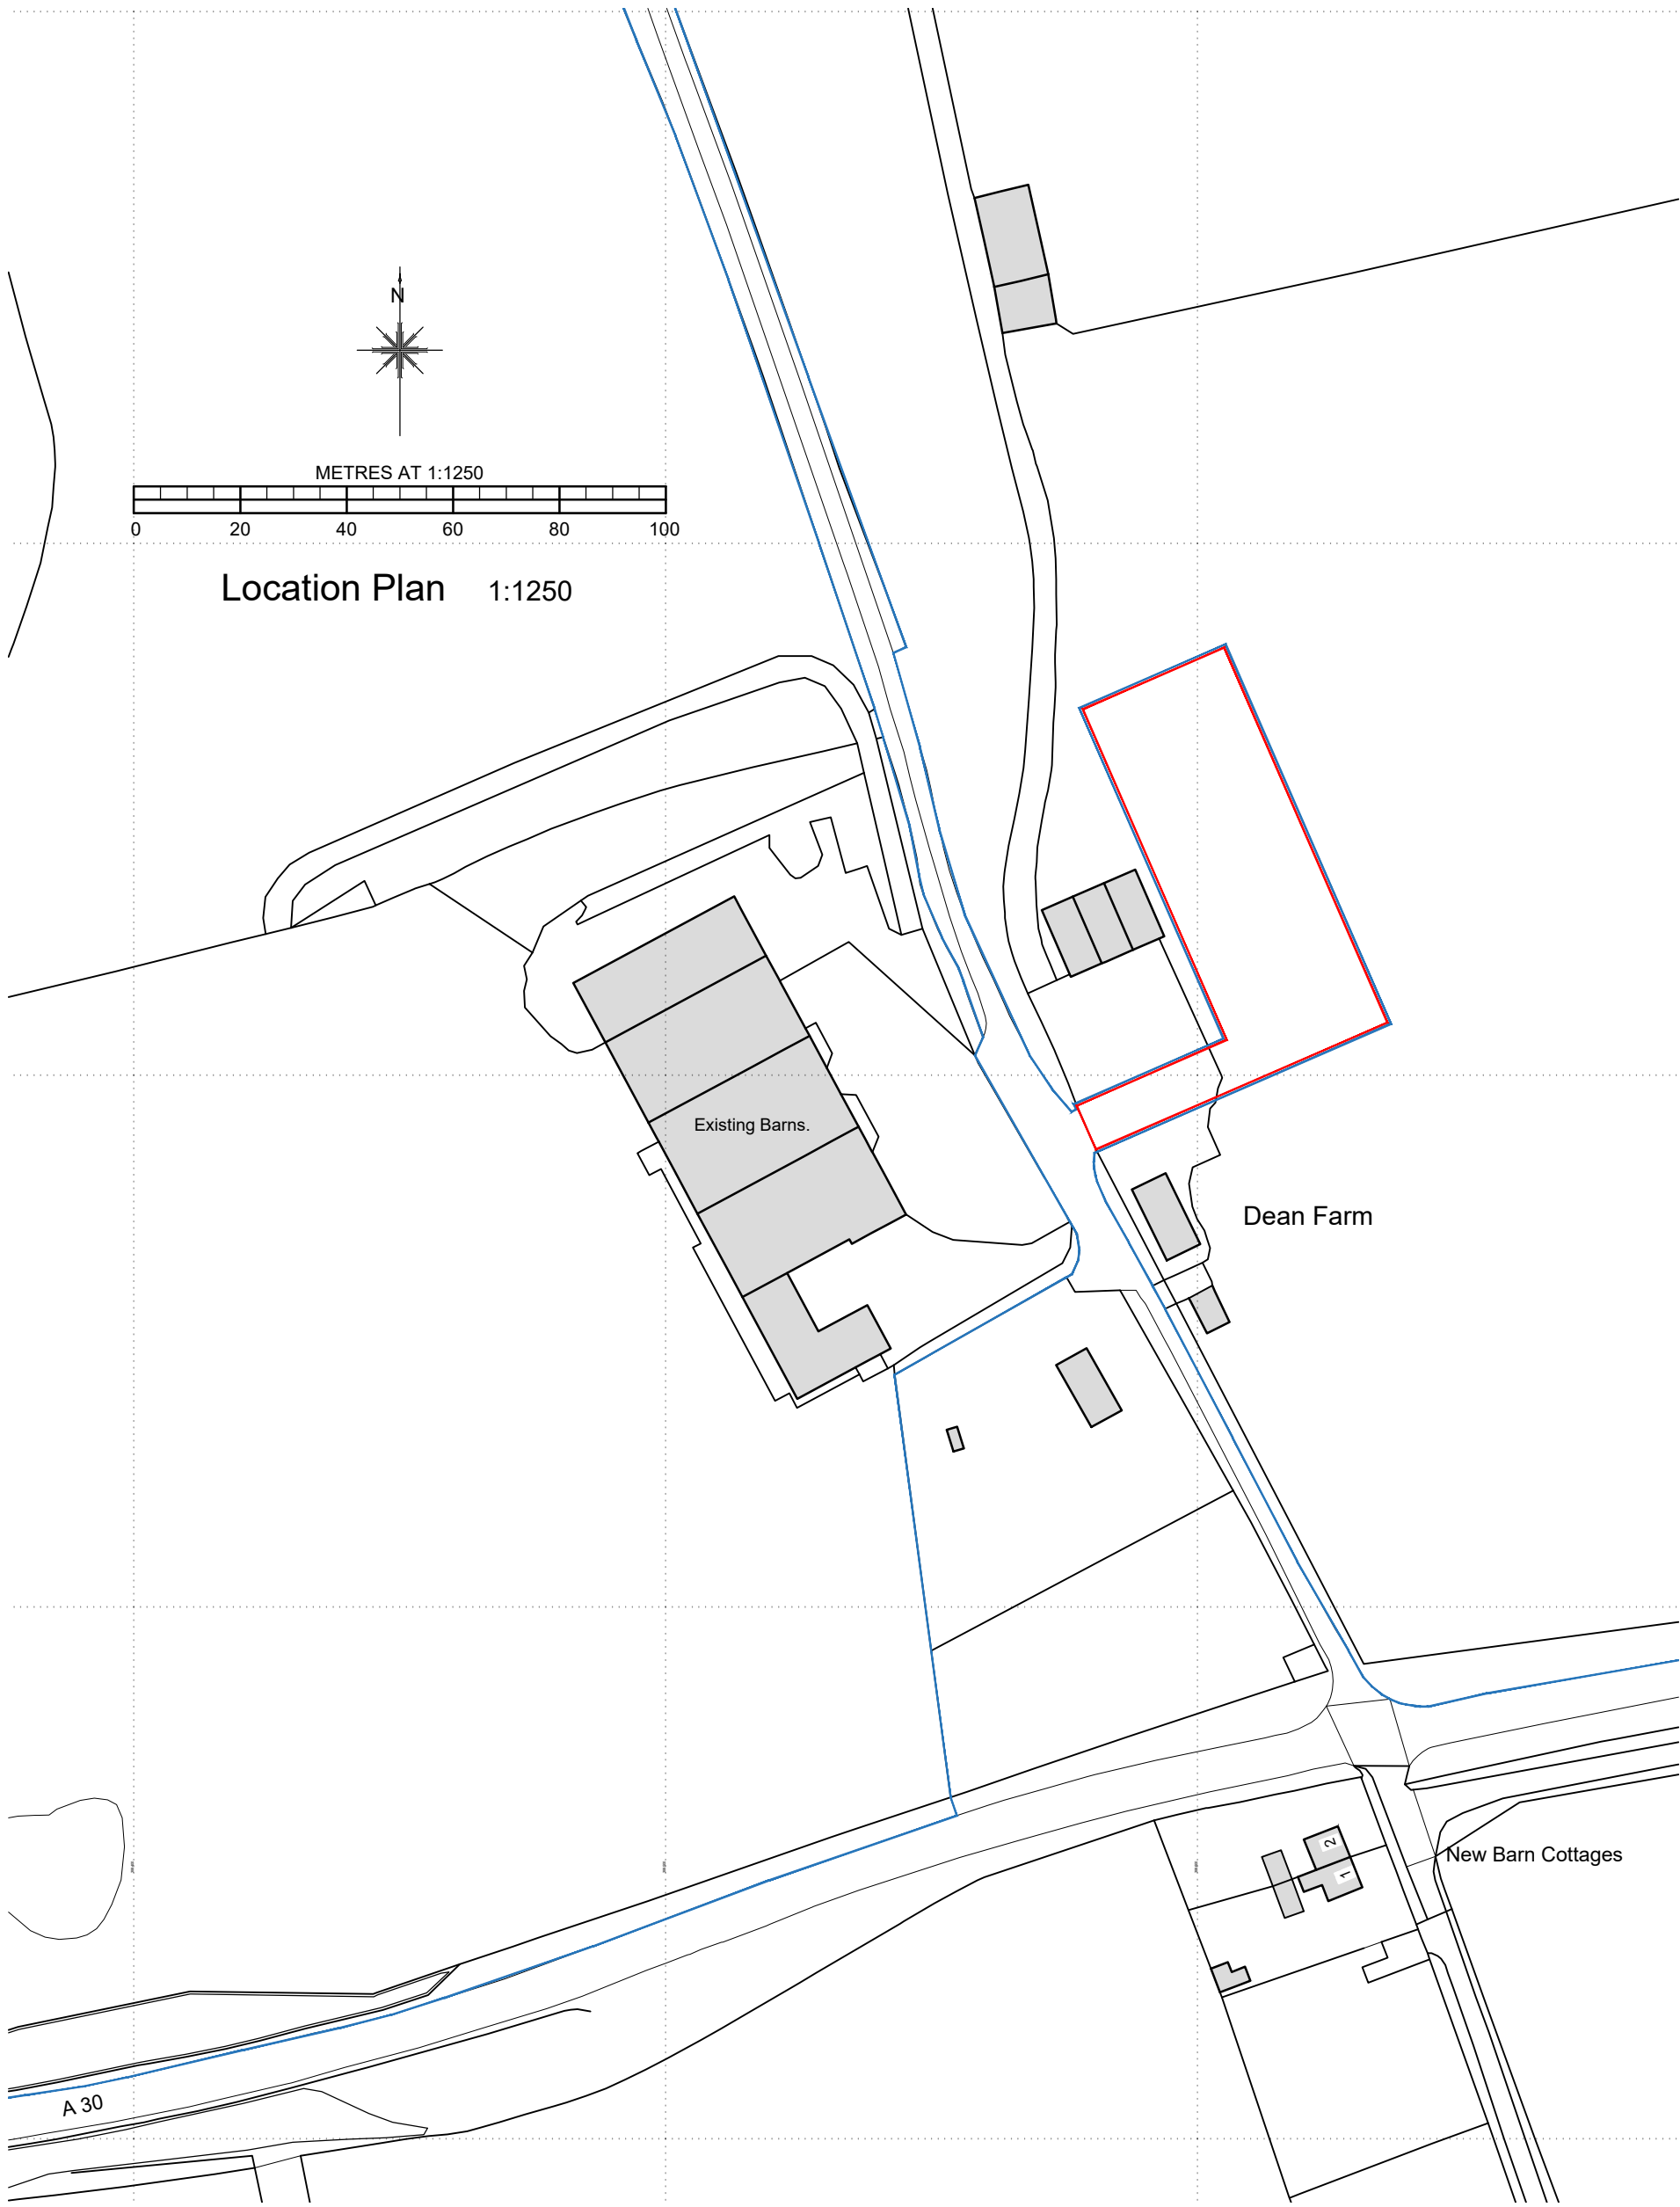


Location Plan 1:1250

DRAWING LEGEND:

-  Site Boundary.
-  Applicant Ownership.
-  Existing Buildings.

PROJECT:	DEAN LANE FARM, DEAN LANE, FOVANT, SALISBURY, SP3 5LQ.	JOB No:	25100	DATE:	October 2025
DRAWING:	Existing Site Block Plan.	DRWG No:	201A	SCALE:	1:1250 at A3
THIS DRAWING AND ALL ASSOCIATED INFORMATION IS PROTECTED BY COPYRIGHT					

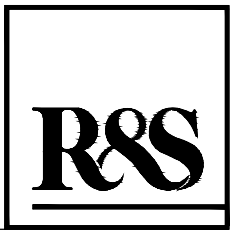

R & S CONSULTANTS LTD
SURVEYORS AND ARCHITECTURAL TECHNOLOGISTS
THE OLD COACH HOUSE, BARTON HILL, SHAFTESBURY, DORSET, SP7 8DQ.
RICHARD 07887763526 BEN 07792224875

