



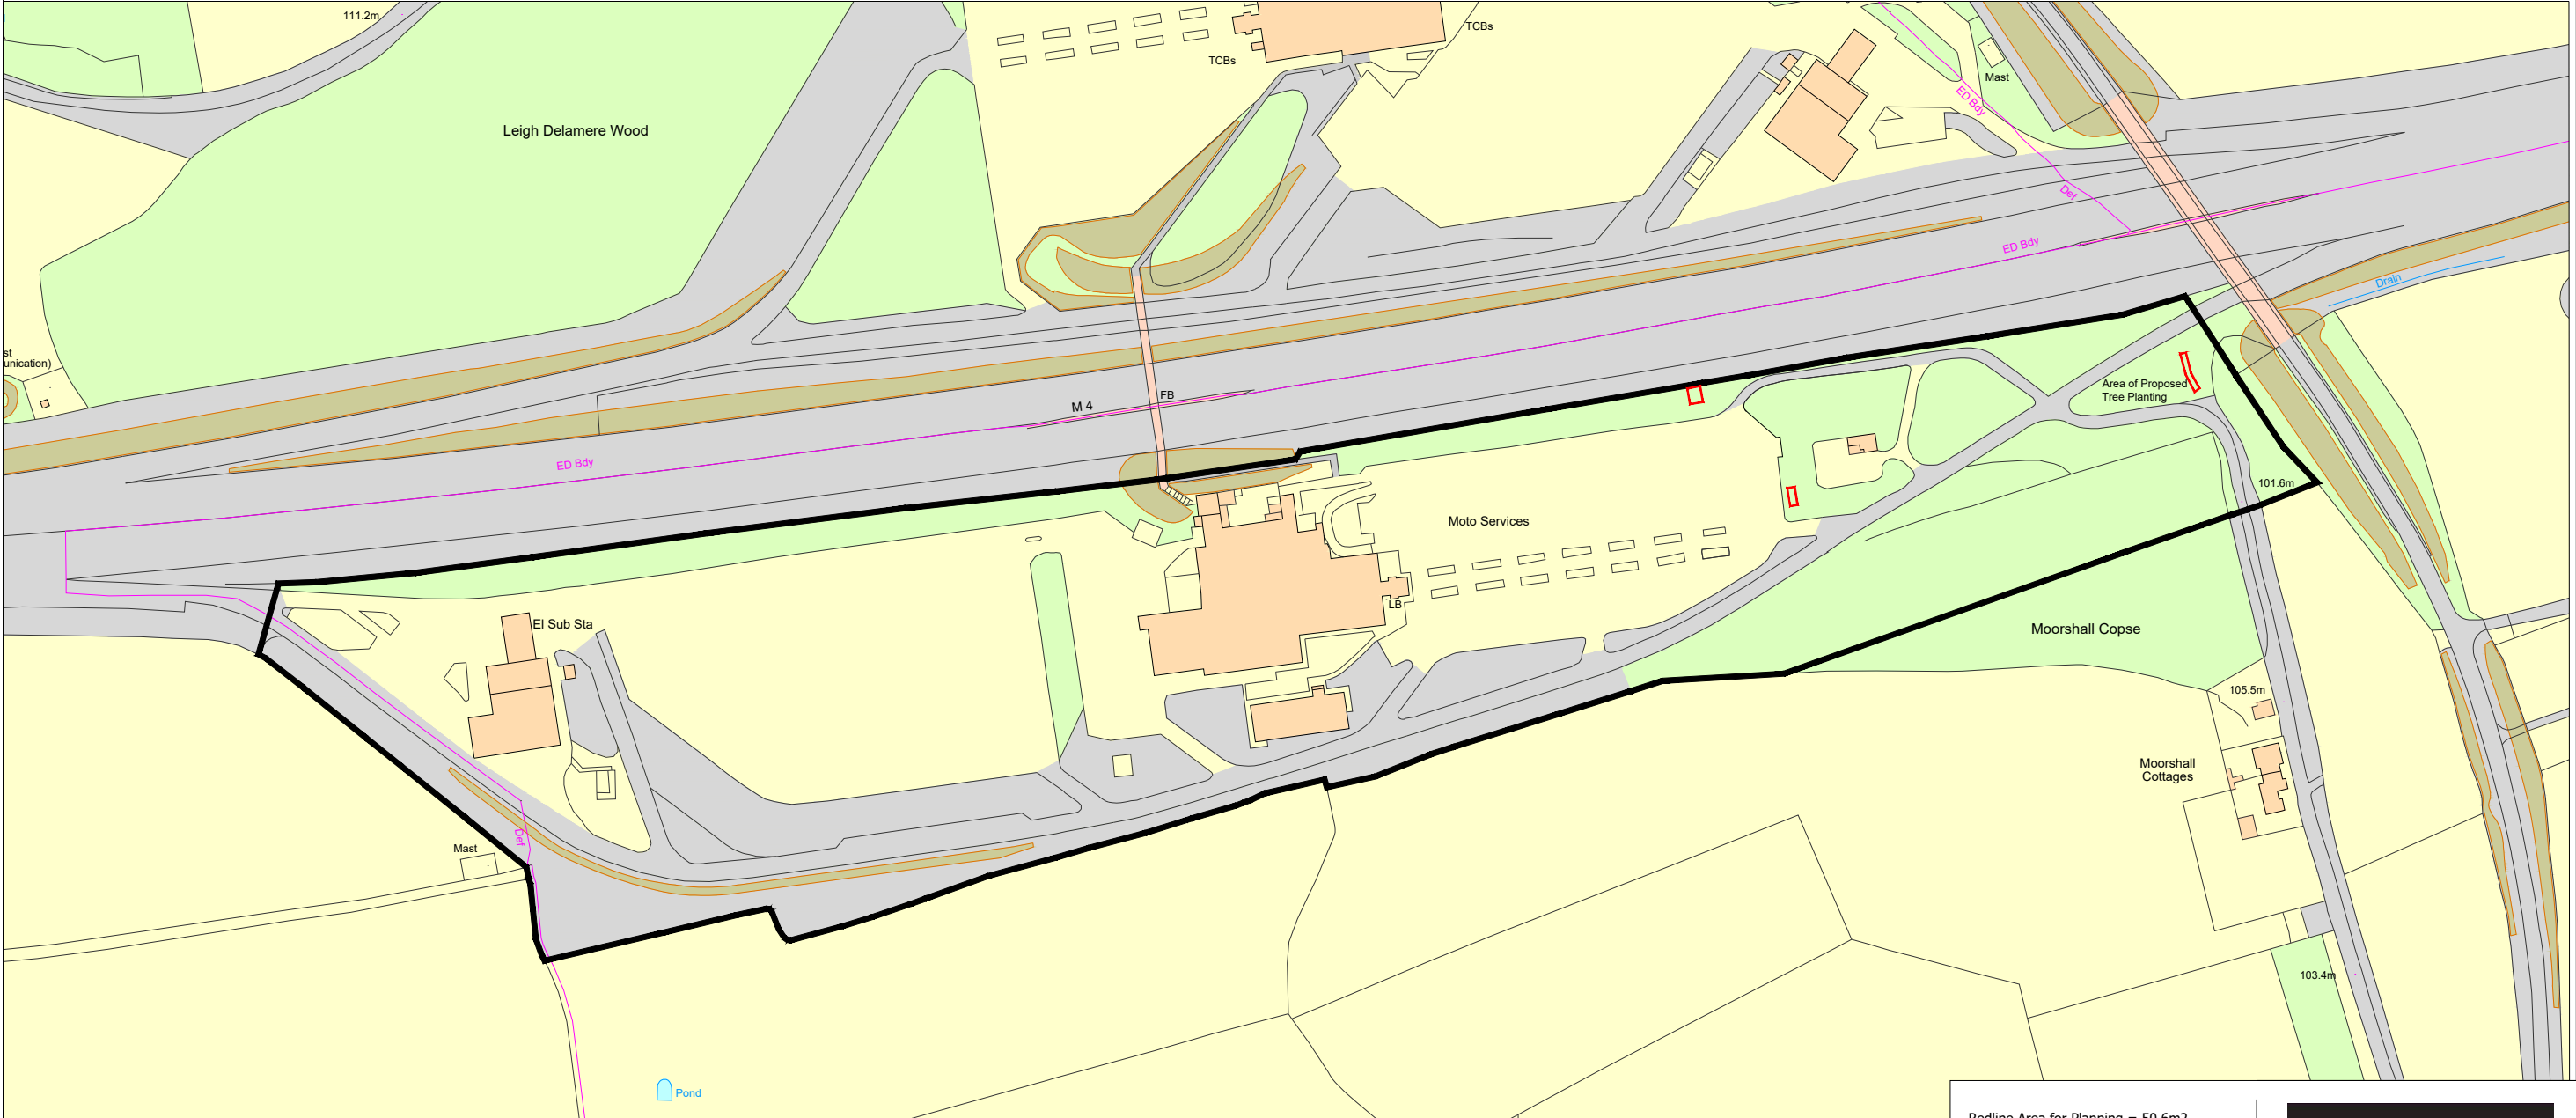

Redline Area for Planning = 50.6m2

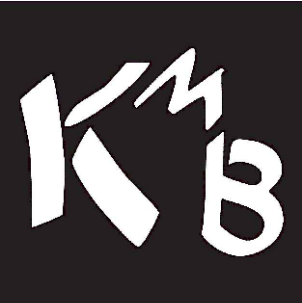

Construction Consultants

PROJECT
Leigh Delamere WB
EV Charging Hub Phase 3

CLIENT
Gridserve

TITLE
Location Plan

SCALE
1:2500 @ A3

DATE
June 2025

DRAWN BY	CHECKED BY	DRAWING No.	REV
DH		7928_980	B

The Old Bakehouse, Willington Road, Kilton, Lincolnshire.
t: 01205 724016 e: Kmb@kmb-td.co.uk

Drawing Status
PLANNING

B	01.10.25	Tree planting area indicated	DH		
A	26.08.25	Minor amendment	DH	-	
Rev	Date	Description	Drawn	Checked	
Amendments					