


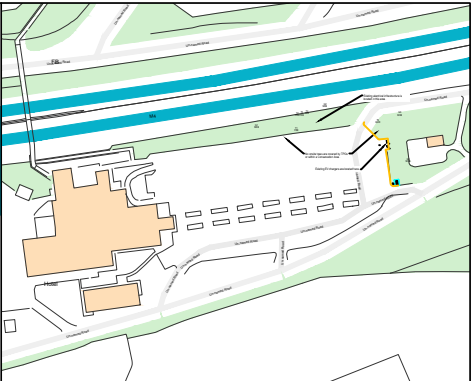

**KEY**  
Tree categories based on BS 5837:2012 Trees in relation to design, demolition and construction - Recommendations

- Category A Tree**  
Trees of High Quality with an estimated remaining life expectancy of at least 40 years.
- Category B Tree**  
Trees of Moderate Quality with an estimated remaining life expectancy of at least 20 years.
- Category C Tree**  
Trees of Low Quality with an estimated remaining life expectancy of at least 10 years, or young trees with a stem diameter below 150mm.
- Category U Tree**  
Trees in such condition that they cannot realistically be retained as living trees in the context of the current land use for longer than 10 years.
- Root Protection Area (RPA)**



**Tree Key**  
FRE - Common ash  
MXB - Mixed broadleaf  
QUR - Common oak

|             |                                               |         |    |
|-------------|-----------------------------------------------|---------|----|
| Client      | GRIDSERVE                                     |         |    |
| Project     | Leigh Delamere                                |         |    |
| Title       | Appendix C - Tree Survey and Constraints Plan |         |    |
| Scale       | 1:500 @ A3                                    | Drawn   | LA |
| Date        | July 2025                                     | Checked | JJ |
| Drawing No. | MH10237-001                                   | Rev     | -  |

**MAYDENCROFT**<sup>®</sup>

Maydencroft Limited, Maydencroft Manor  
Gosmore, Hitchin, Hertfordshire, SG4 7QA

t +44 (0)800 157 7707  
e info@maydencroft.co.uk  
w www.maydencroft.co.uk

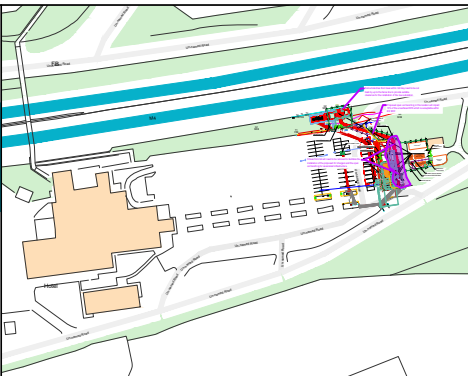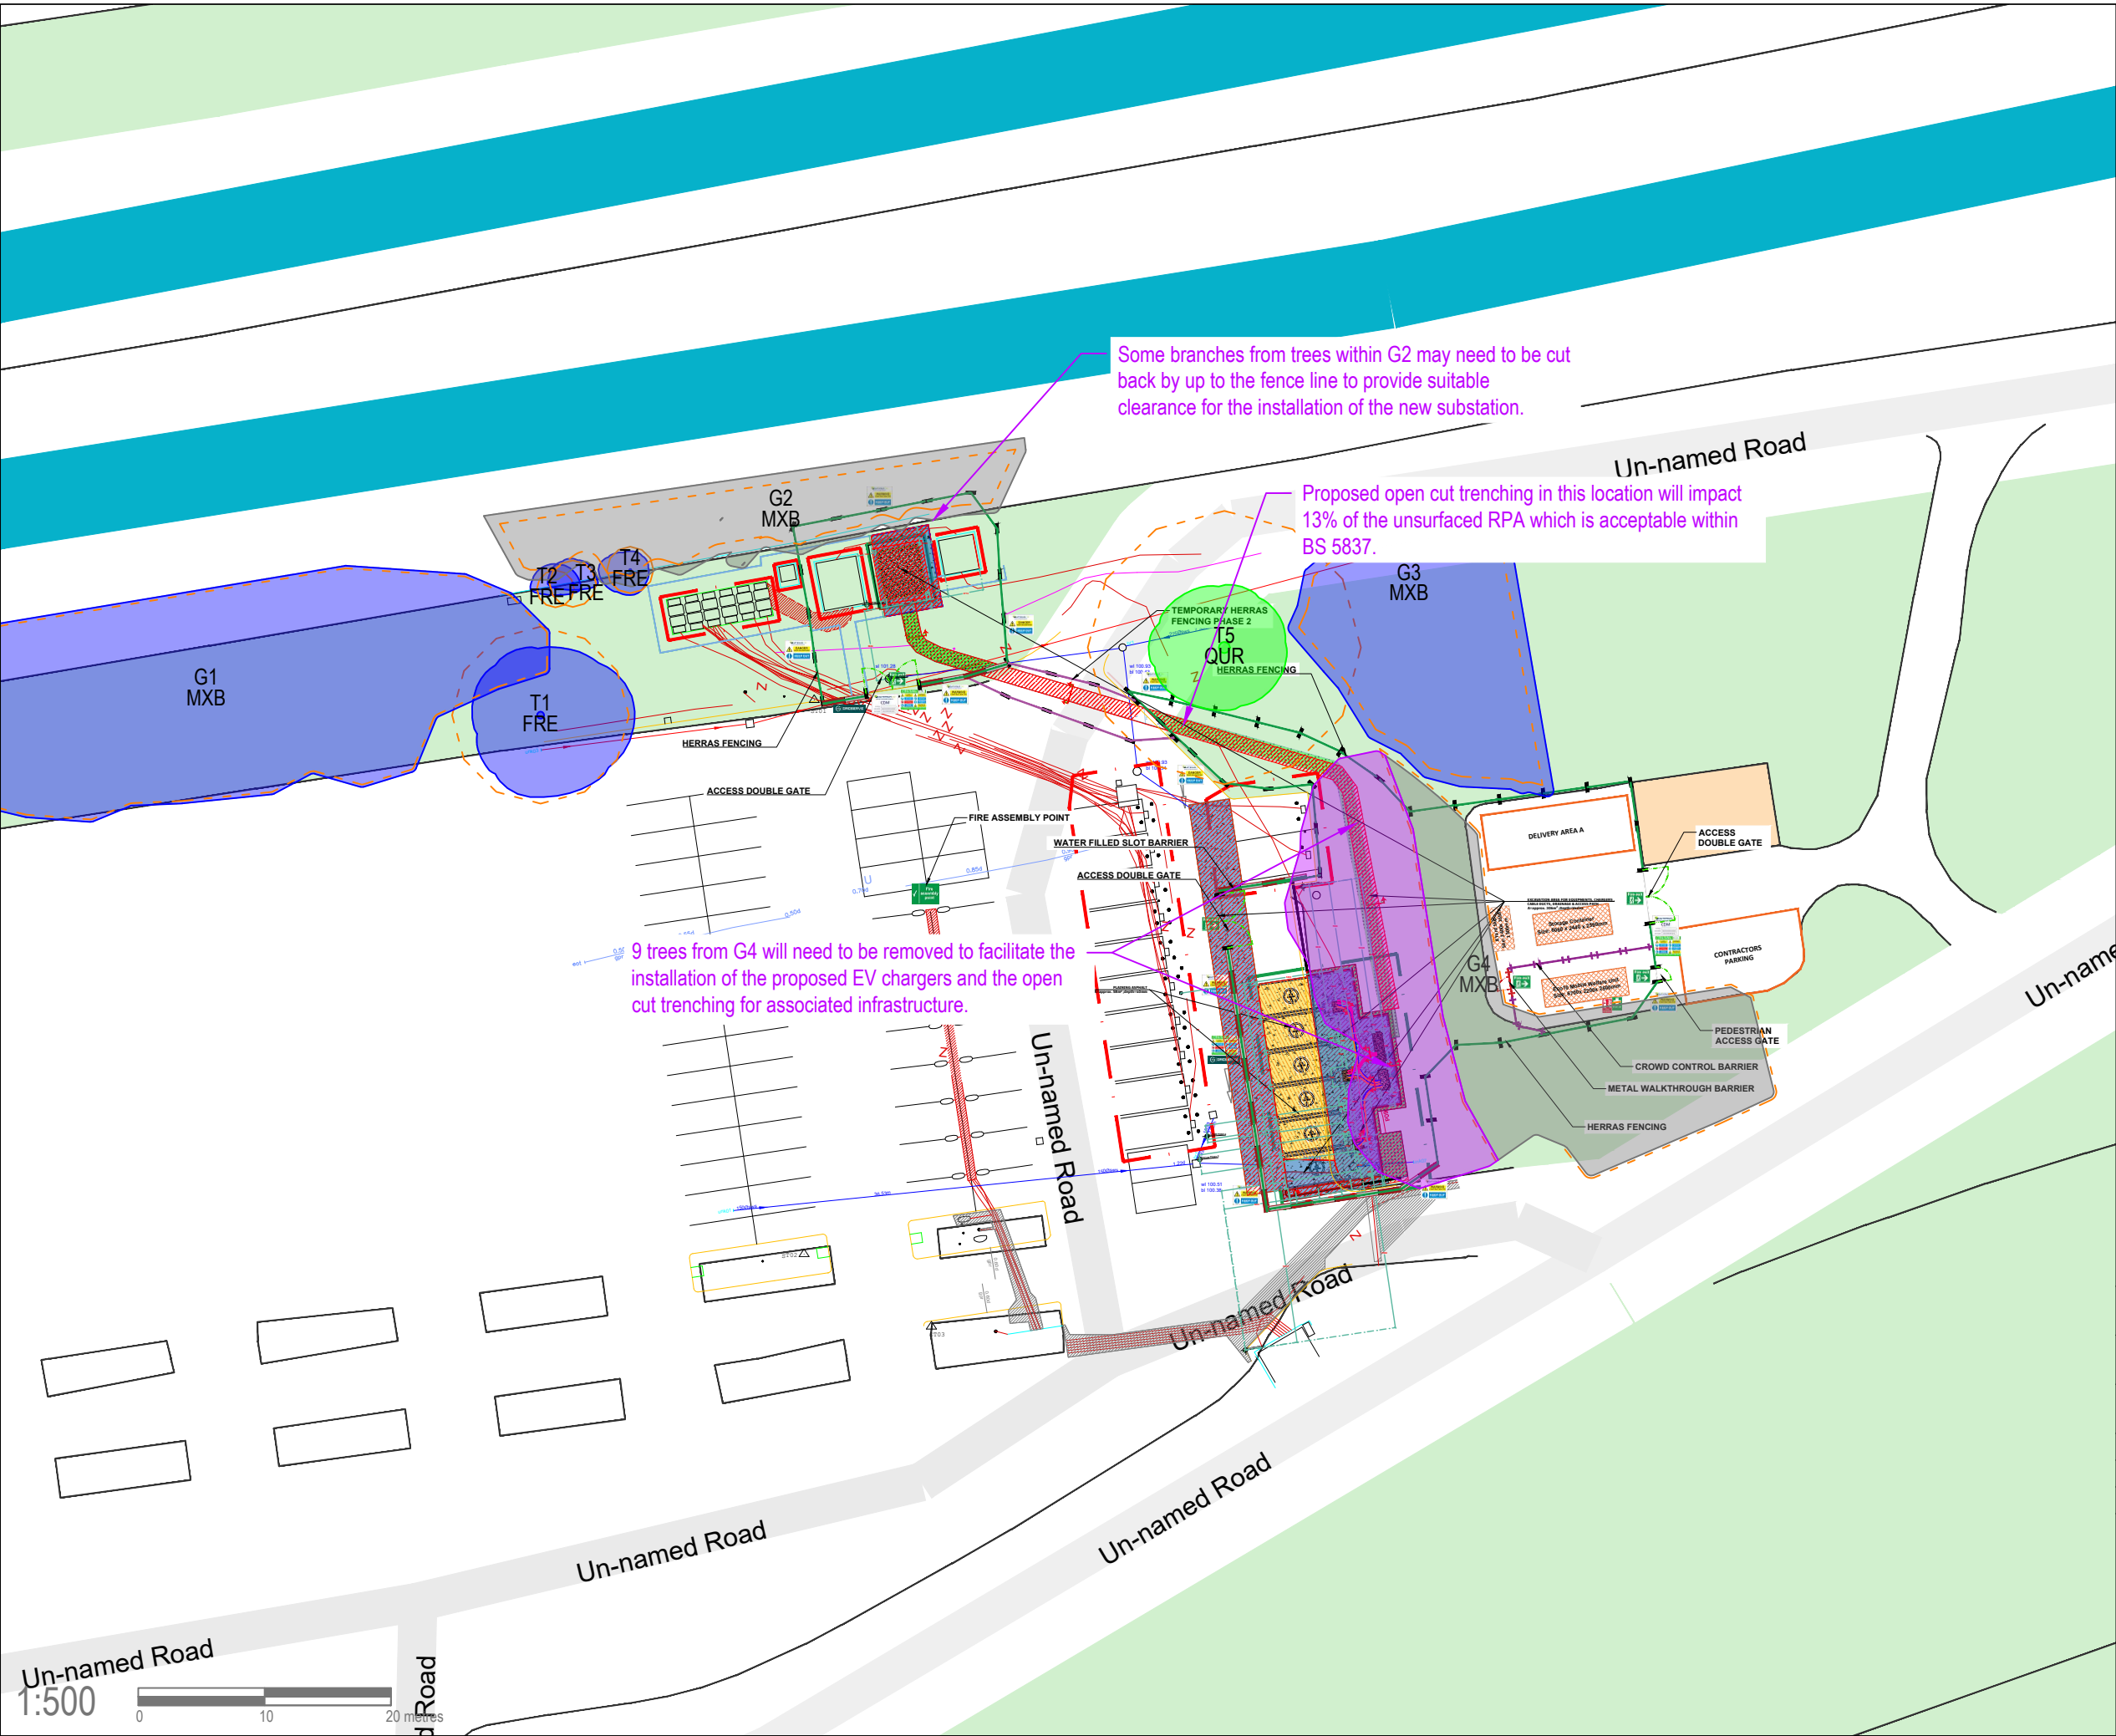

**KEY**

Tree categories based on BS 5837:2012 Trees in relation to design, demolition and construction - Recommendations

- Category A Tree**  
Trees of High Quality with an estimated remaining life expectancy of at least 40 years.
- Category B Tree**  
Trees of Moderate Quality with an estimated remaining life expectancy of at least 20 years.
- Category C Tree**  
Trees of Low Quality with an estimated remaining life expectancy of at least 10 years, or young trees with a stem diameter below 150mm.
- Category U Tree**  
Trees in such condition that they cannot realistically be retained as living trees in the context of the current land use for longer than 10 years.
- Root Protection Area (RPA)**
- Tree Removals**  
Trees identified as requiring removal to facilitate the project.

**Tree Key**

- FRE - Common ash
- MXB - Mixed broadleaf
- QUR - Common oak

|             |                                                                |         |    |
|-------------|----------------------------------------------------------------|---------|----|
| Client      | GRIDSERVE                                                      |         |    |
| Project     | Leigh Delamere                                                 |         |    |
| Title       | Appendix D - Preliminary Arboricultural Impact Assessment Plan |         |    |
| Scale       | 1:500 @ A3                                                     | Drawn   | LA |
| Date        | July 2025                                                      | Checked | JJ |
| Drawing No. | MH10237-002                                                    | Rev     | -  |

**MAYDENCROFT®**

Maydencroft Limited, Maydencroft Manor  
Gosmore, Hitchin, Hertfordshire, SG4 7QA

t +44 (0)800 157 7707  
e info@maydencroft.co.uk  
w www.maydencroft.co.uk