


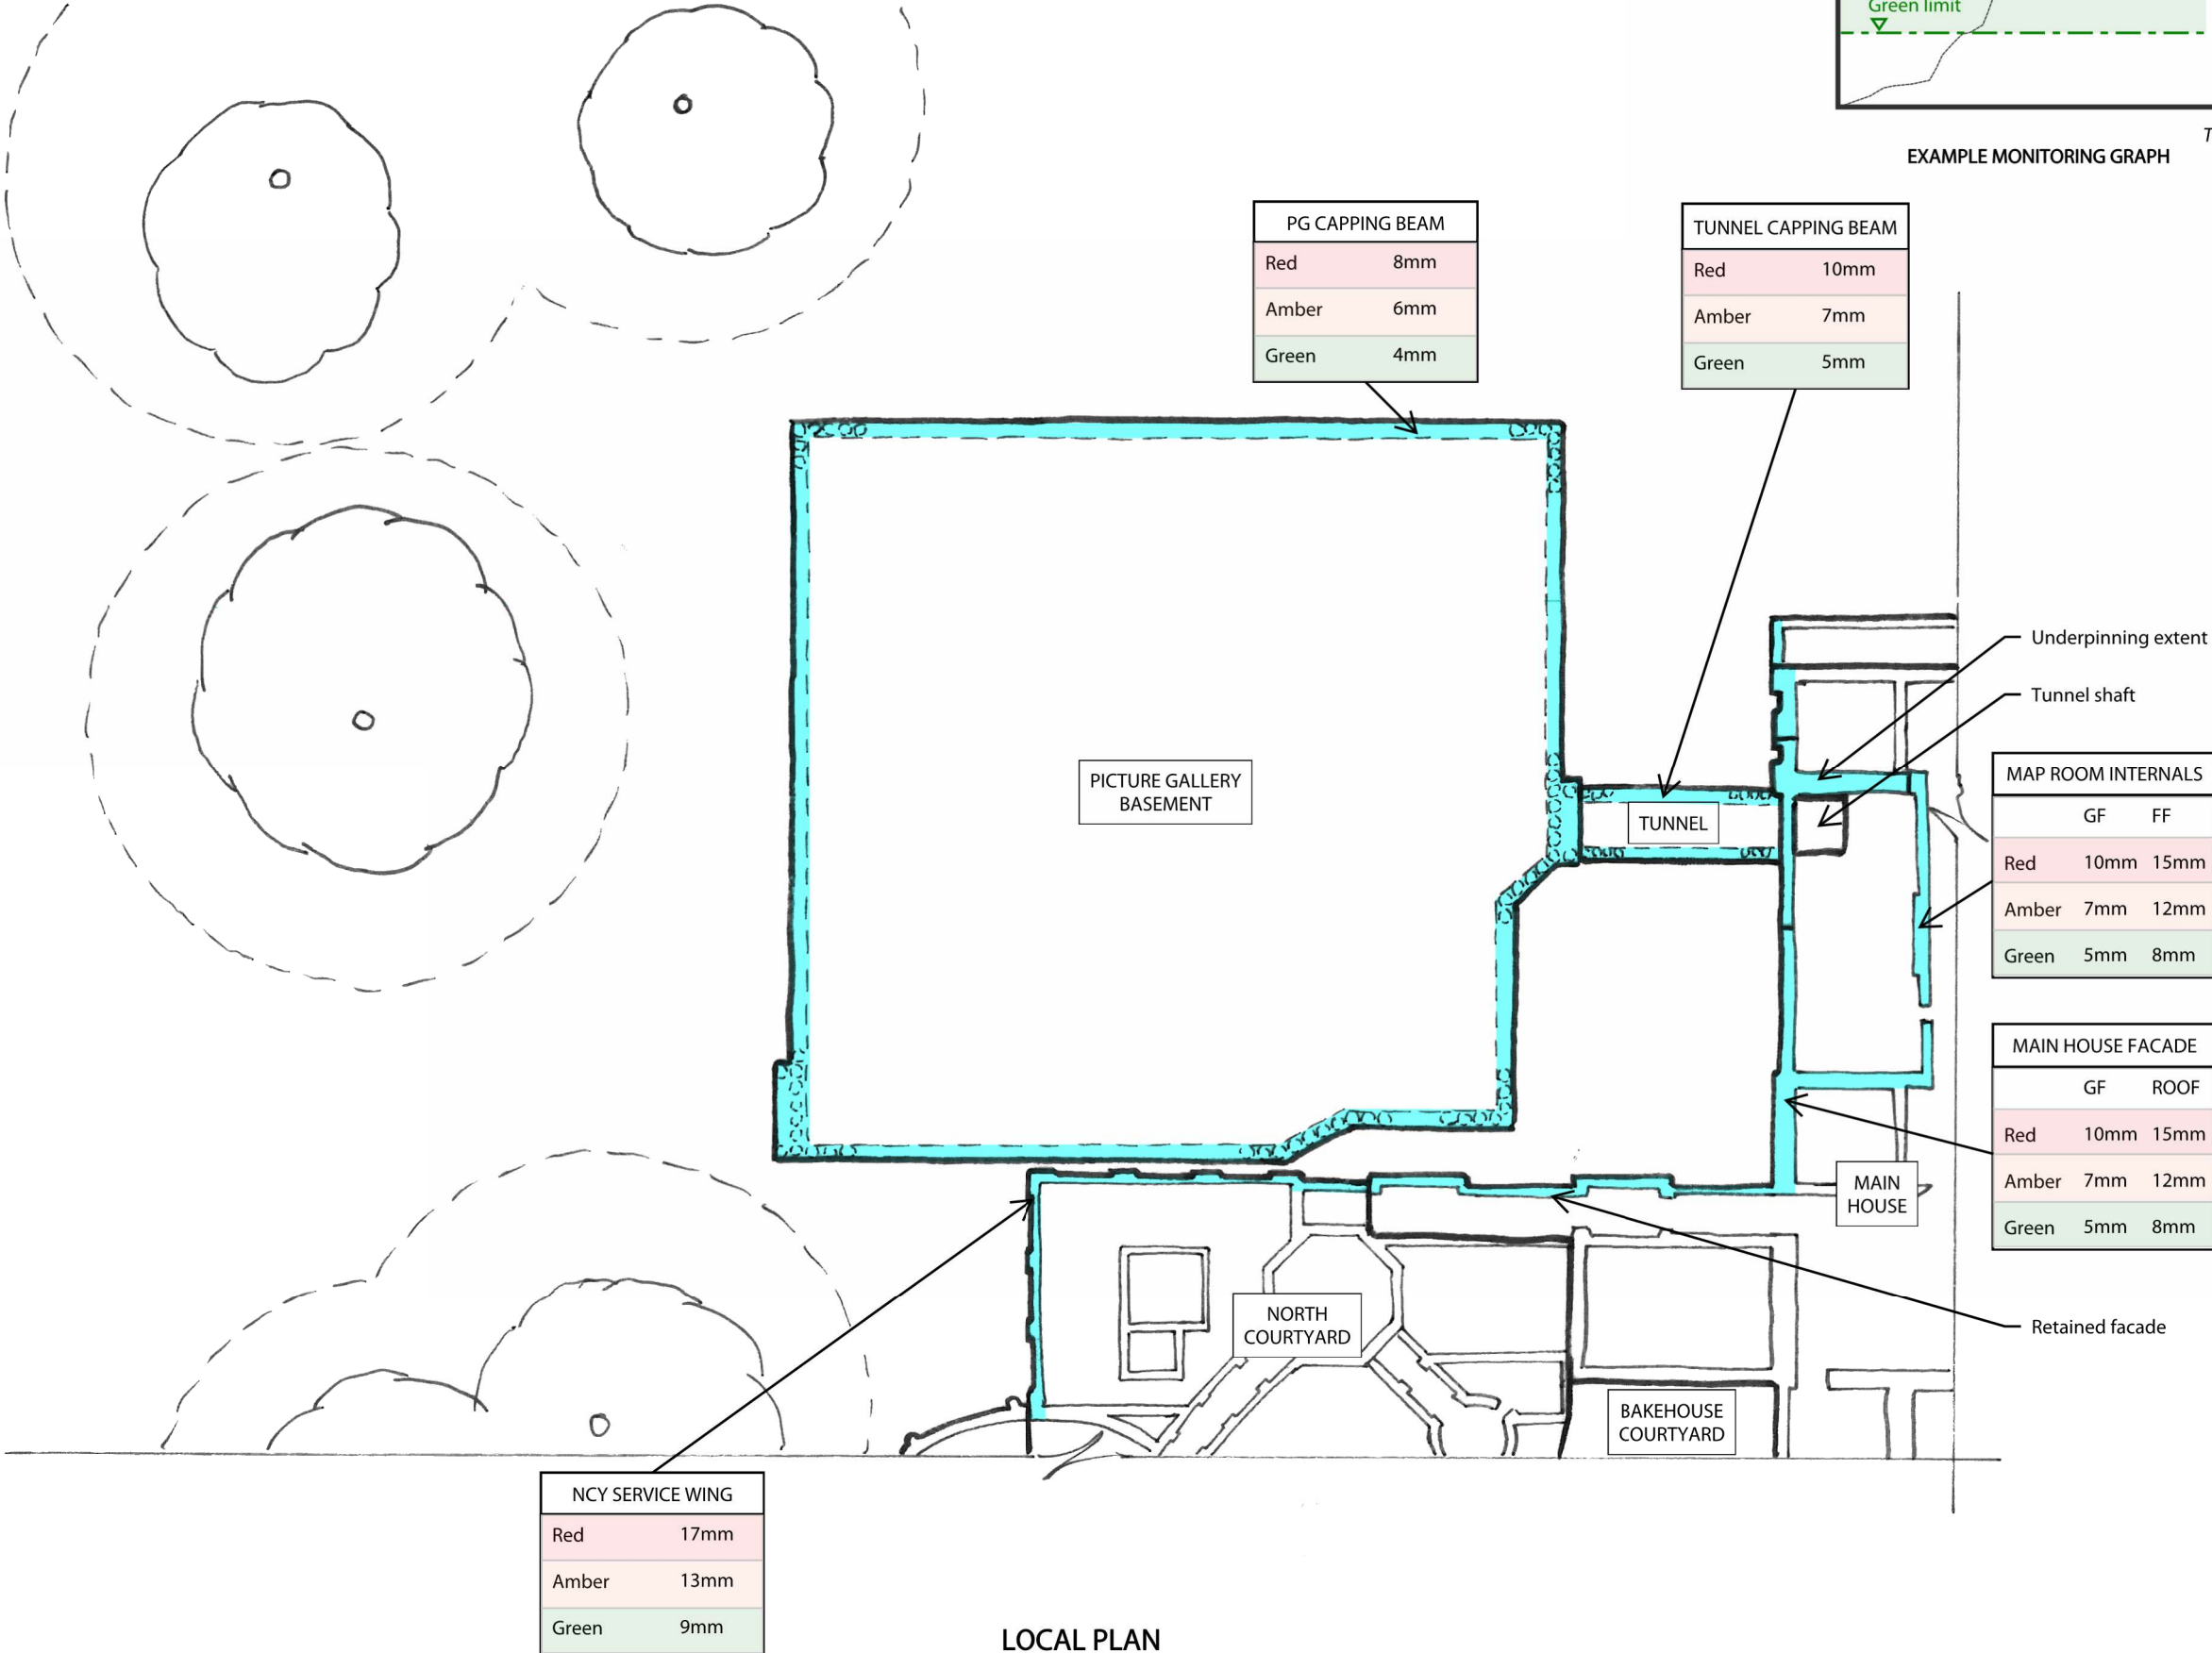


NCY SERVICE WING	
Red	17mm
Amber	13mm
Green	9mm

PG CAPPING BEAM	
Red	8mm
Amber	6mm
Green	4mm

TUNNEL CAPPING BEAM	
Red	10mm
Amber	7mm
Green	5mm

MAP ROOM INTERNALS		
	GF	FF
Red	10mm	15mm
Amber	7mm	12mm
Green	5mm	8mm

MAIN HOUSE FACADE		
	GF	ROOF
Red	10mm	15mm
Amber	7mm	12mm
Green	5mm	8mm

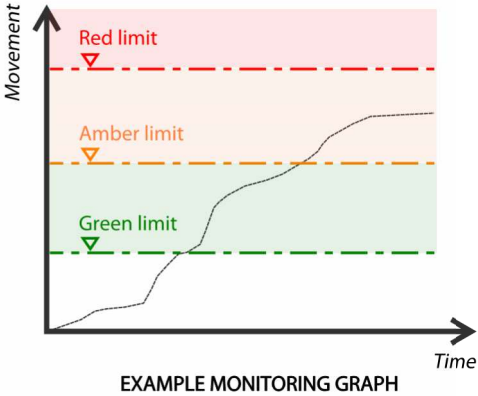

EXAMPLE MONITORING GRAPH

notes

1. This drawing is to be read in conjunction with all relevant Architect's and Engineer's drawings and the specification.
2. Do not scale from this drawing.
3. The movement monitoring thresholds provided are based on initial ground movement assessments, and are to be discussed further with the piling contractor.

-	14.08.25	ISSUED FOR COMMENT	OF
---	----------	--------------------	----

job
**TOTTENHAM HOUSE
PICTURE GALLERY**

title
**MOVEMENT MONITORING
REQUIREMENTS**

drawn	checked
HM	OF
date	scale (original - A3)
AUG '25	NTS

Alan Baxter

75 Cowcross Street London EC1M 6EL
tel 020 7250 1555
email aba@alanbaxter.co.uk

www.alanbaxter.co.uk

drg. no.	rev.
THB047-ABA-XX-XX-SK-S-0002	-