


Location Plan

Site Address: 20, Ridgmount, Durrington, SP4 8AH

Date Produced: 05-Nov-2025

Scale: 1:1250 @A4

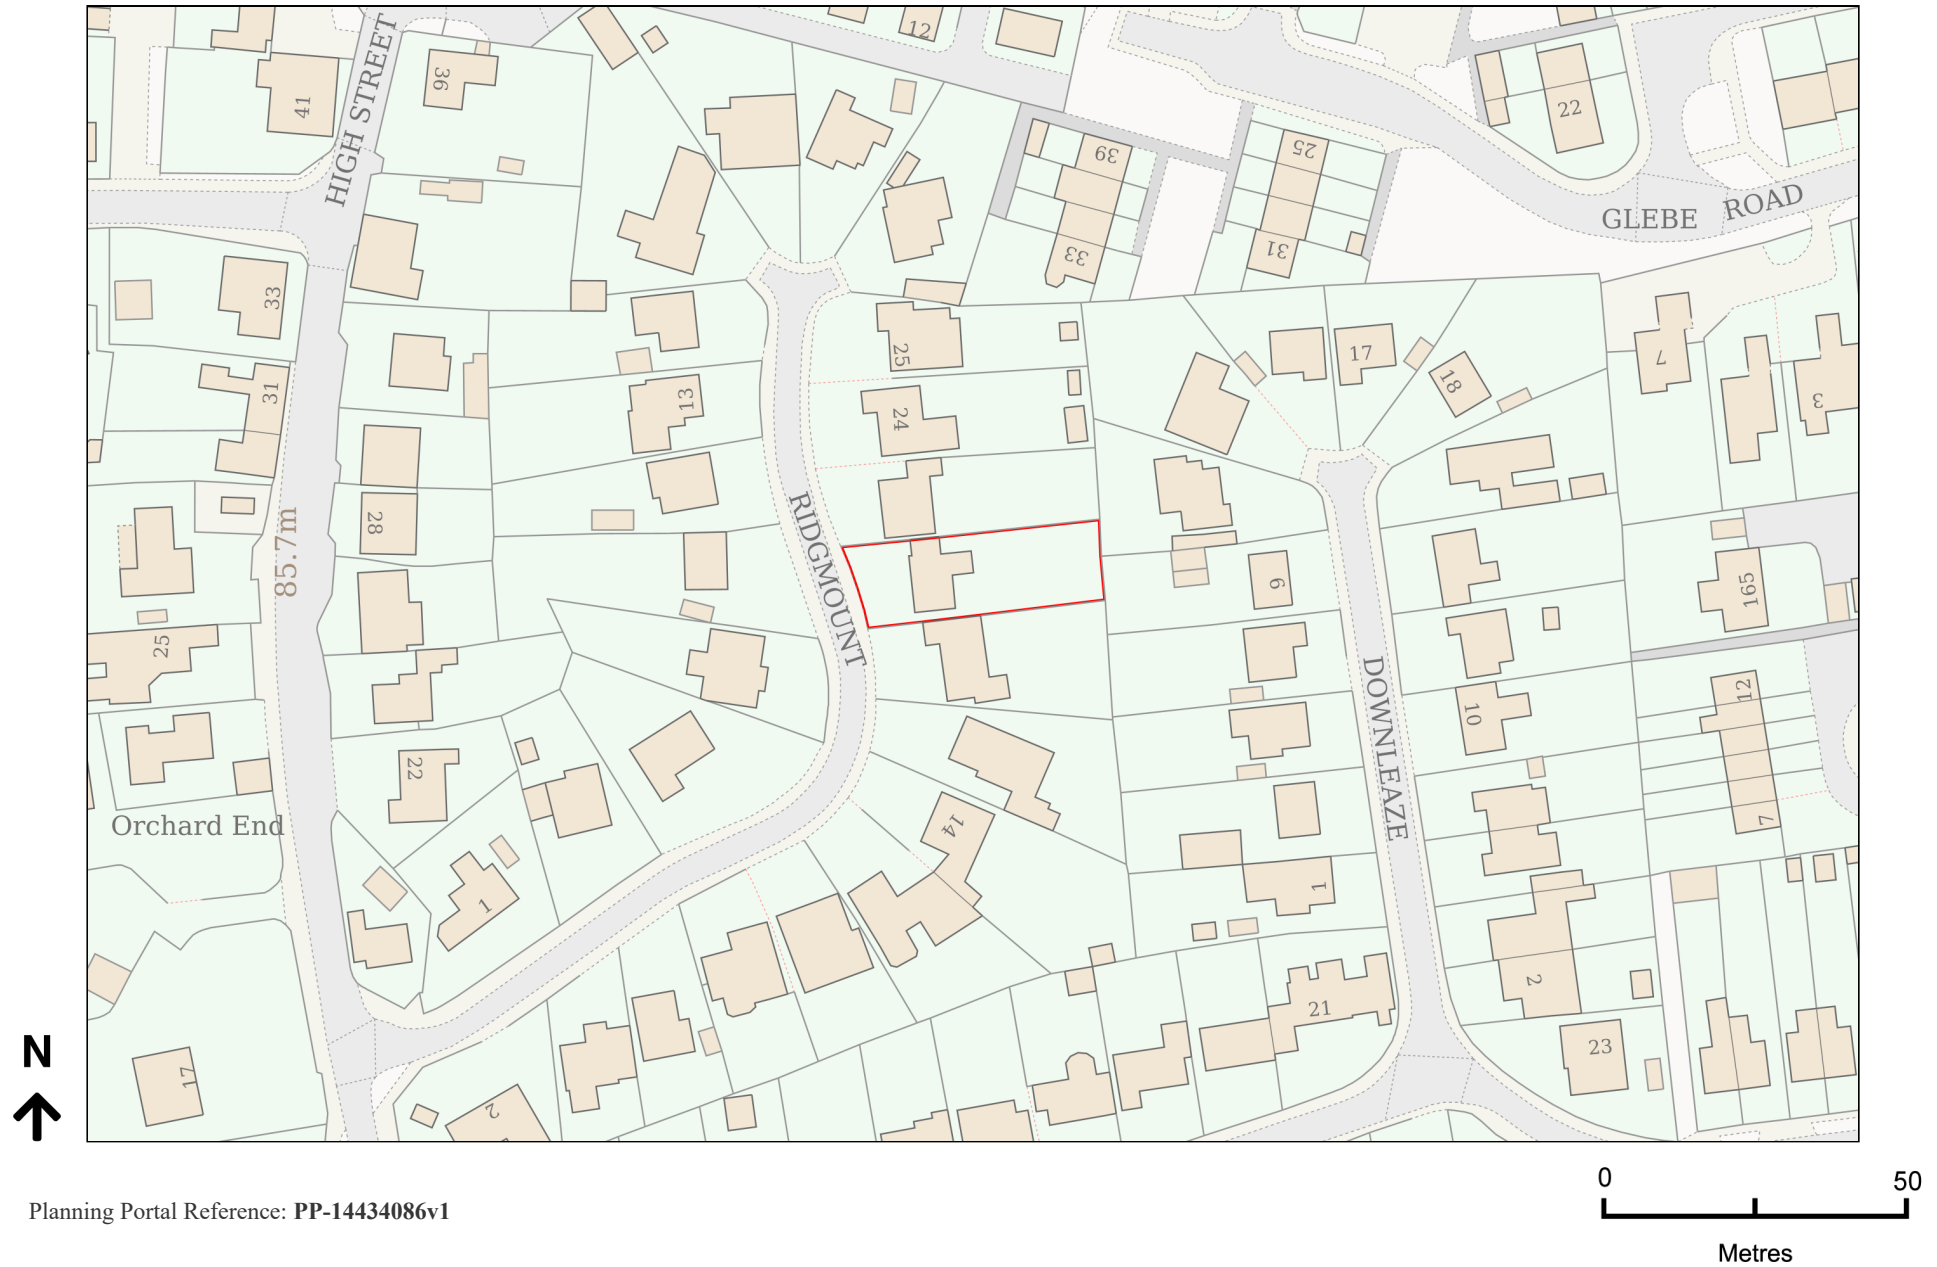

Planning Portal Reference: PP-14434086v1