




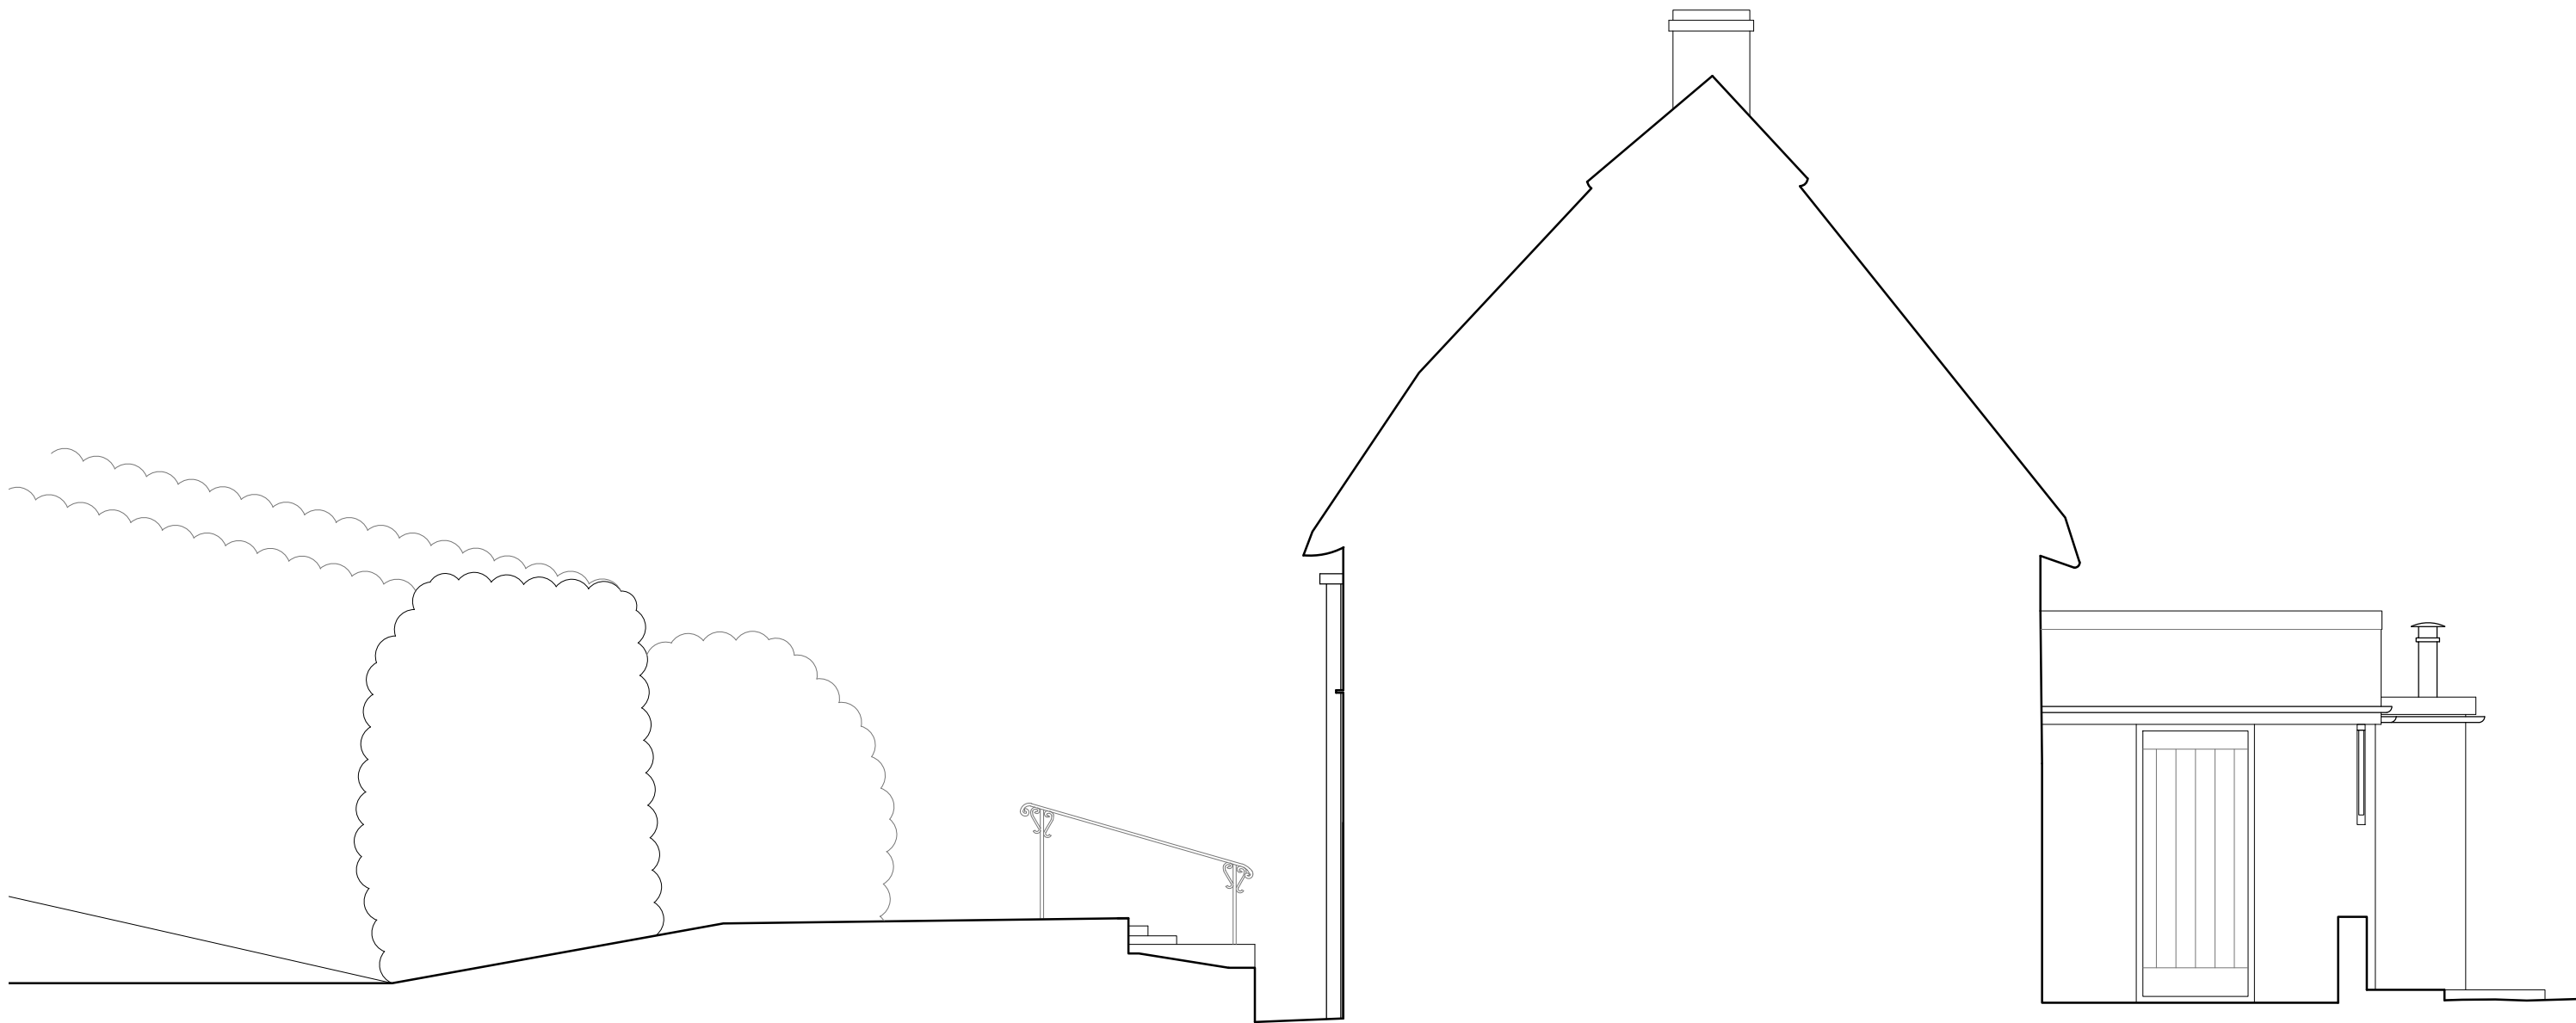

SECTION A

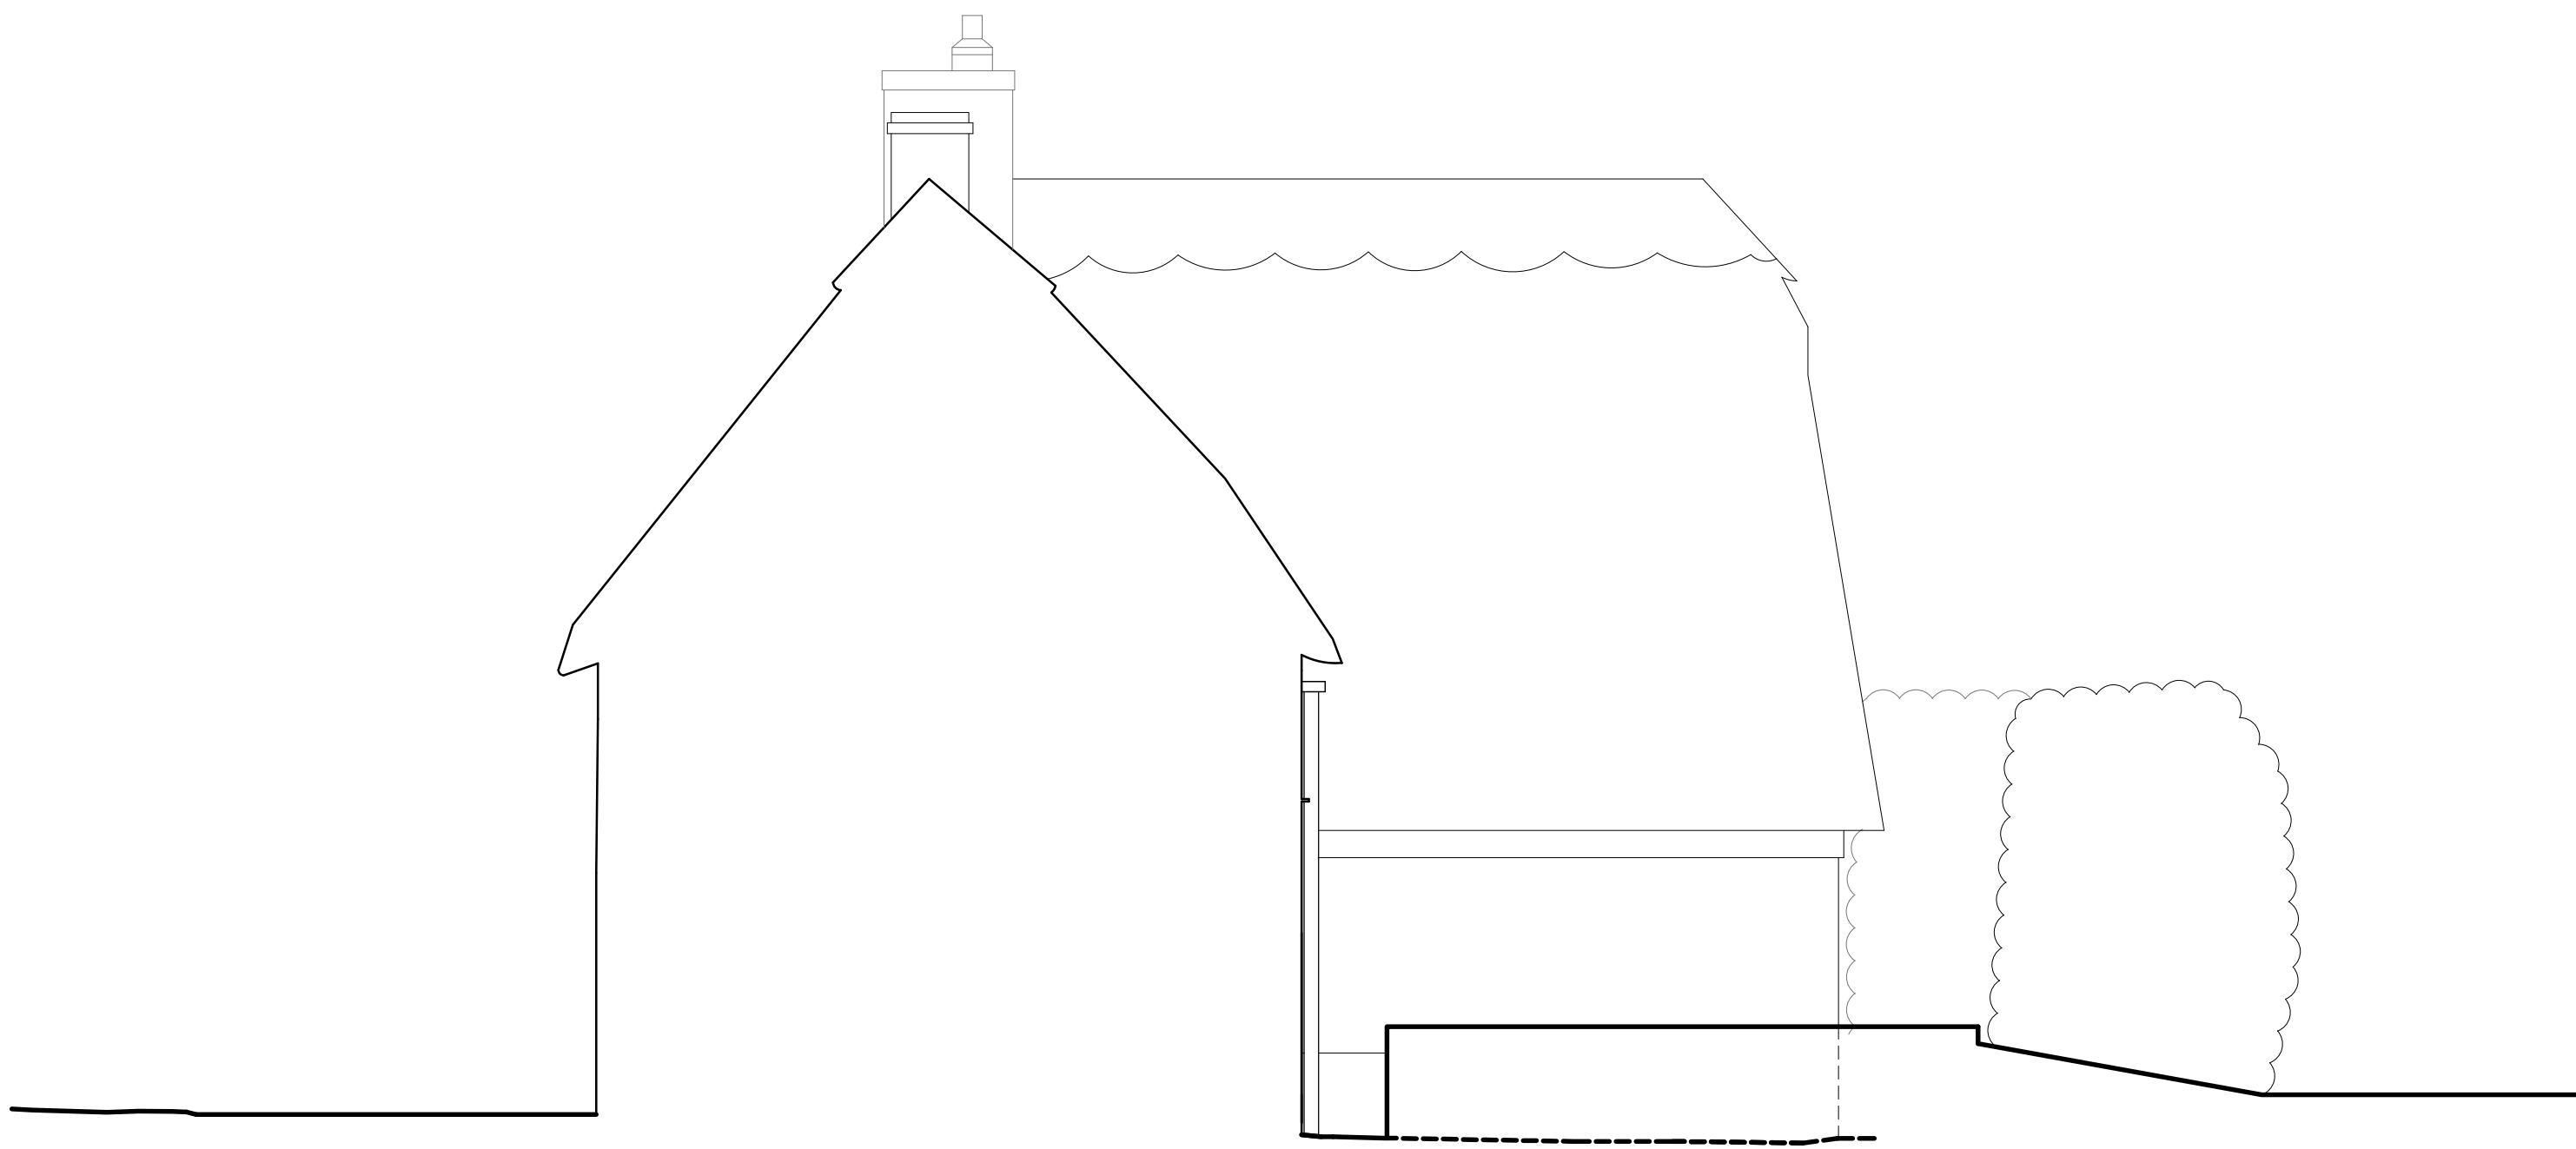

SECTION B

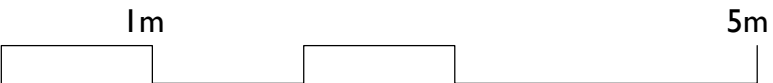

SCALE 1:50 @ A1

Rev.	SD	CH.	Date	Notes
------	----	-----	------	-------

PROJECT	CORNER COTTAGE
DRAWING	DONHEAD ST ANDREW
	EXISTING SECTION

DRAWING No.	4398_005
-------------	----------

SCALE	1:50 @ A1	DATE	May 2025
	1:100 @ A3		

llewellyn
harker
lowe