



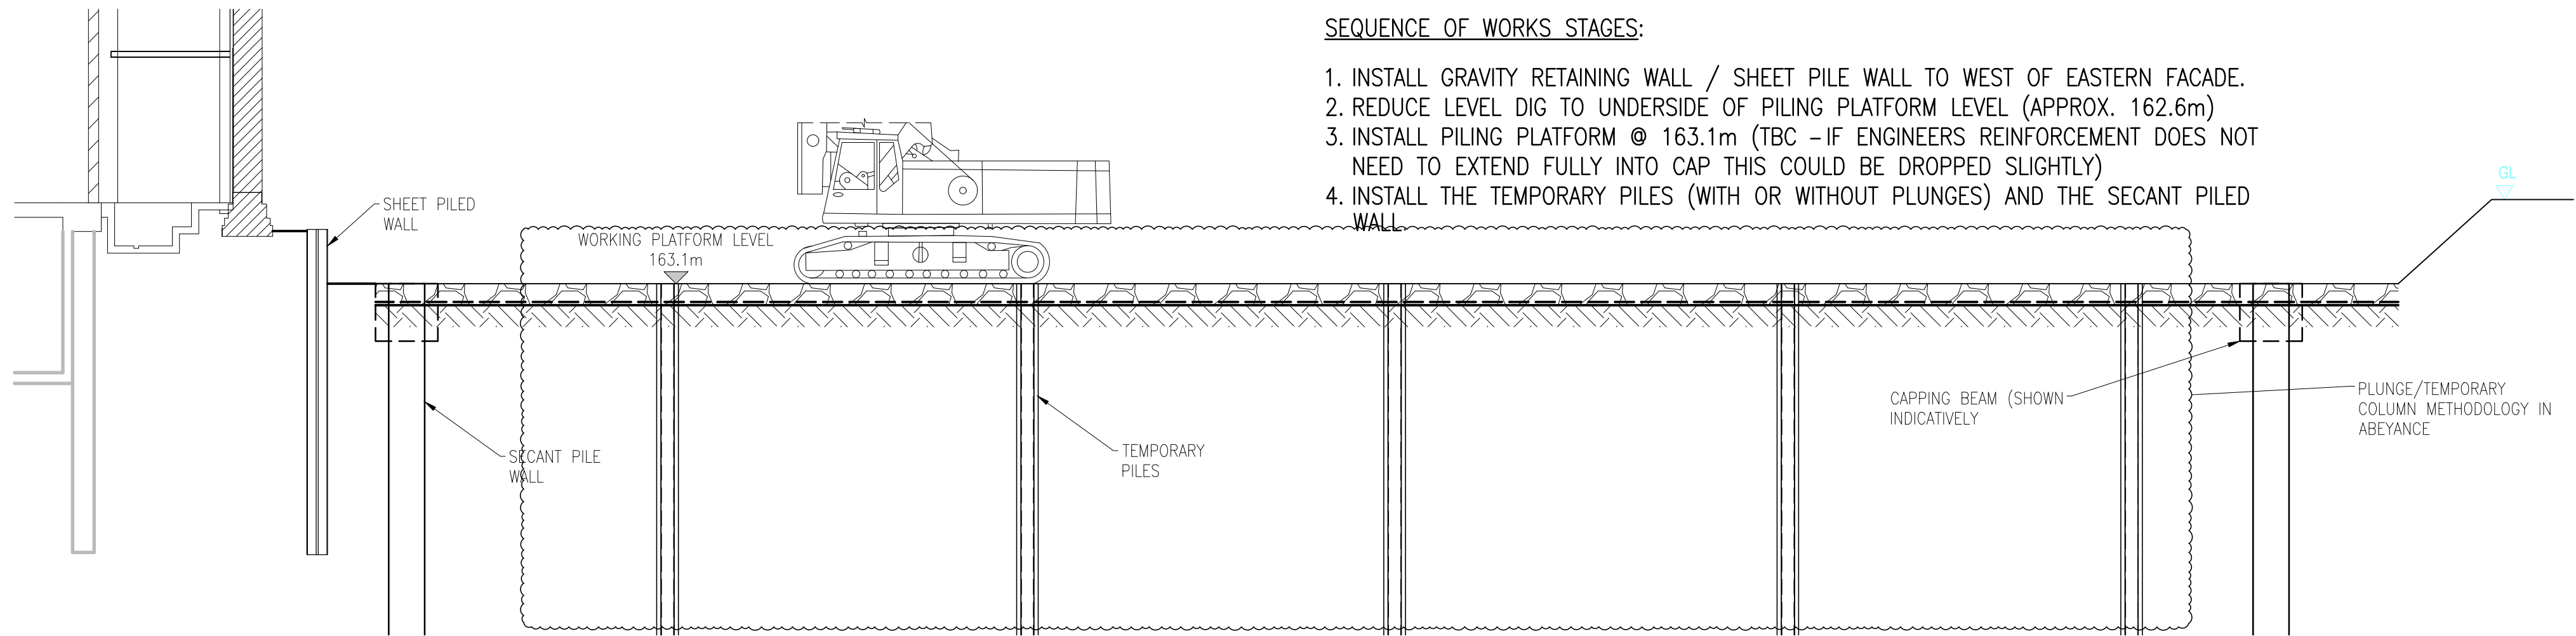

SEQUENCE OF WORKS STAGES:

1. INSTALL GRAVITY RETAINING WALL / SHEET PILE WALL TO WEST OF EASTERN FACADE.
2. REDUCE LEVEL DIG TO UNDERSIDE OF PILING PLATFORM LEVEL (APPROX. 162.6m)
3. INSTALL PILING PLATFORM @ 163.1m (TBC -IF ENGINEERS REINFORCEMENT DOES NOT NEED TO EXTEND FULLY INTO CAP THIS COULD BE DROPPED SLIGHTLY)
4. INSTALL THE TEMPORARY PILES (WITH OR WITHOUT PLUNGES) AND THE SECANT PILED WALL


TYPICAL SECTION
SCALE 1:100

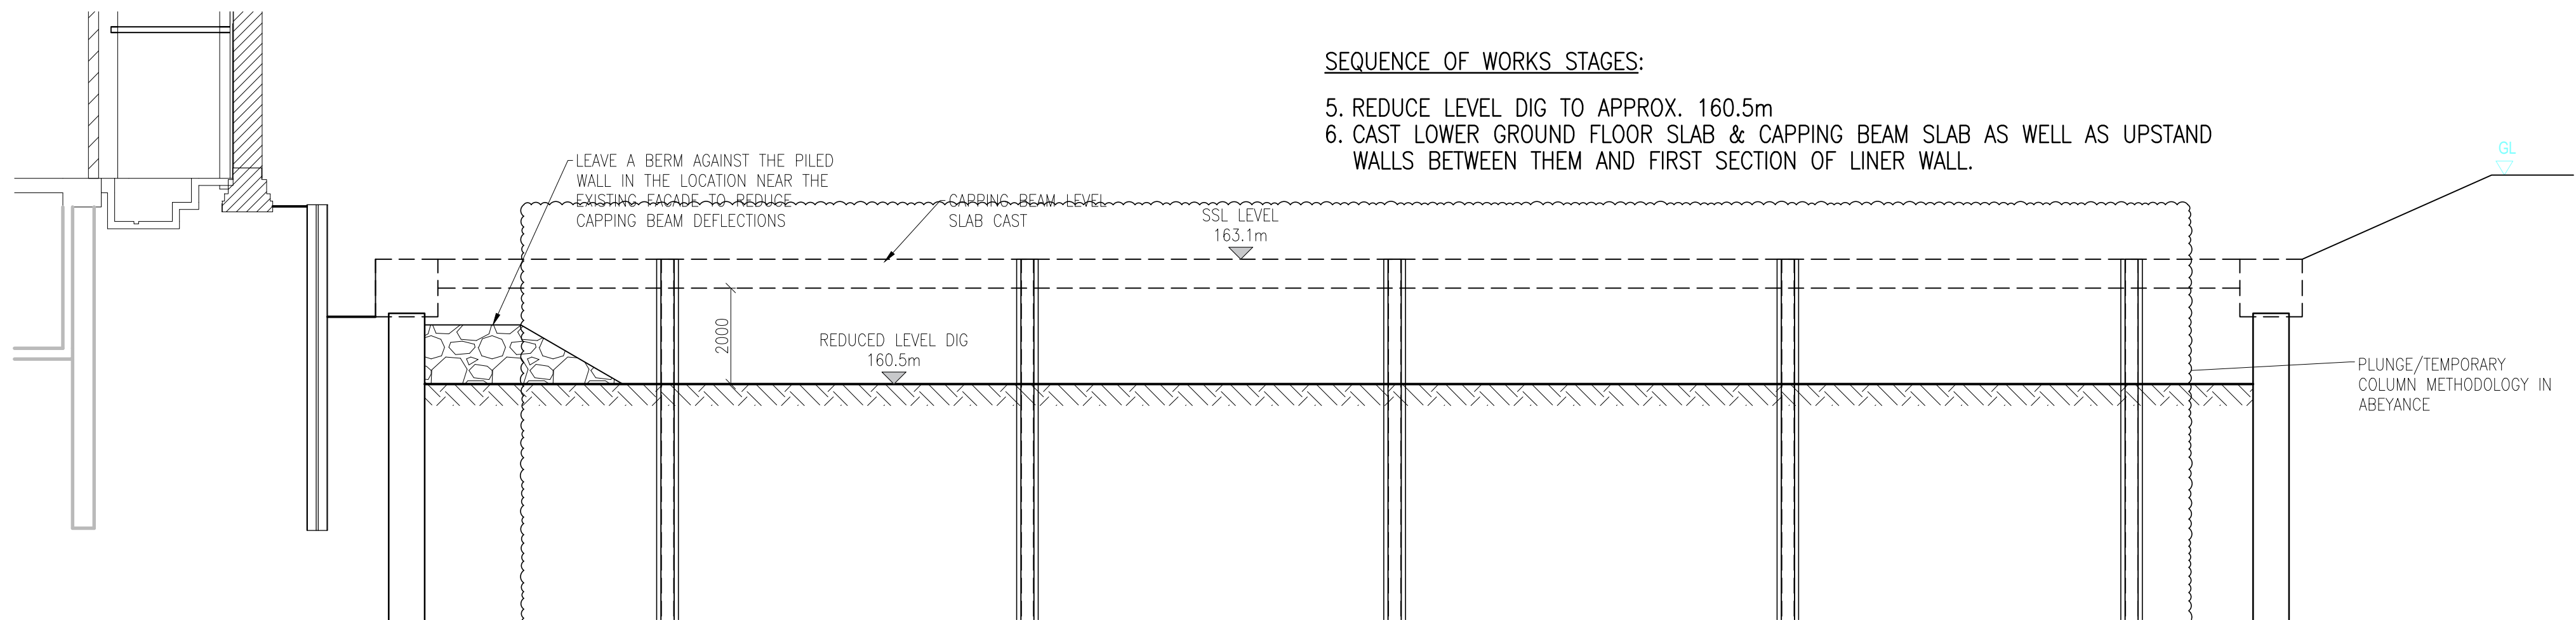

SEQUENCE OF WORKS STAGES:

5. REDUCE LEVEL DIG TO APPROX. 160.5m
6. CAST LOWER GROUND FLOOR SLAB & CAPPING BEAM SLAB AS WELL AS UPSTAND WALLS BETWEEN THEM AND FIRST SECTION OF LINER WALL.

TYPICAL SECTION
SCALE 1:100

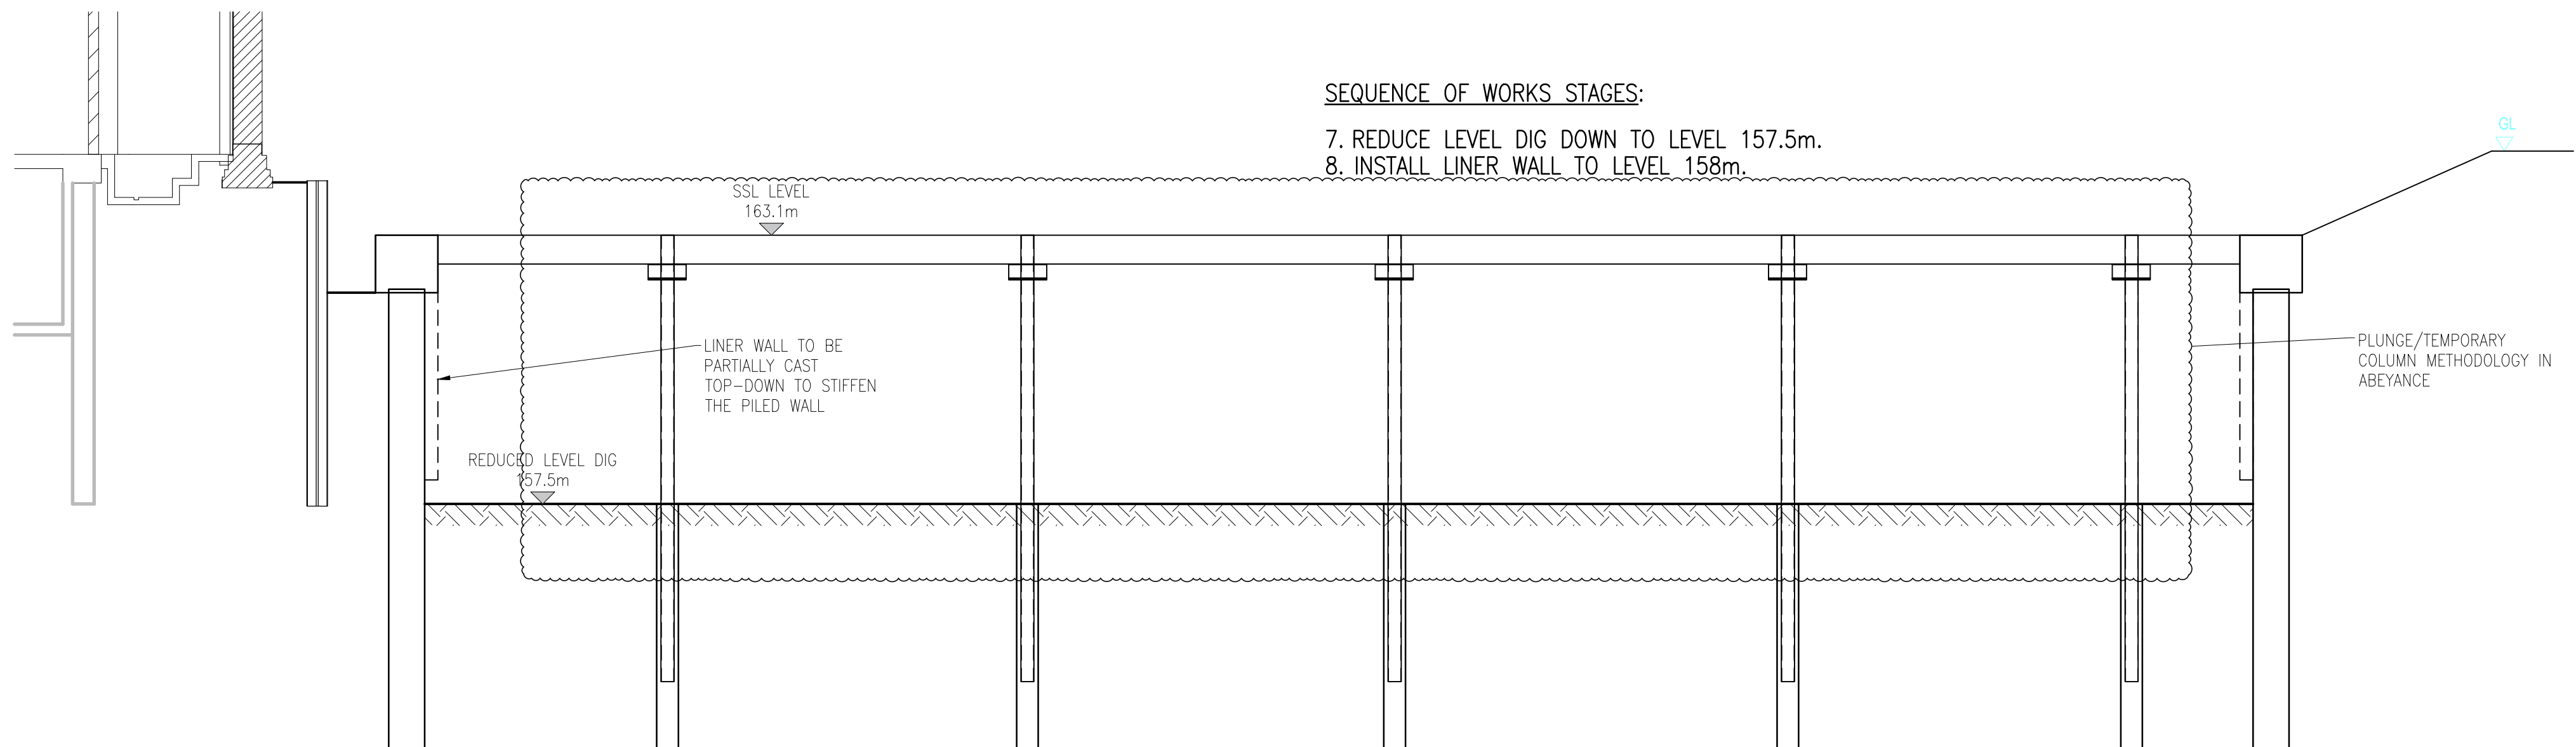

SEQUENCE OF WORKS STAGES:

7. REDUCE LEVEL DIG DOWN TO LEVEL 157.5m.
8. INSTALL LINER WALL TO LEVEL 158m.

TYPICAL SECTION
SCALE 1:100

GENERAL NOTES:

1. THIS DRAWING MUST BE READ & CO-ORDINATED WITH ALL OTHER RELEVANT CONTRACT & CDS DOCUMENTS. IF ANY DISCREPANCIES ARE FOUND, THEY SHOULD BE BROUGHT TO THE ATTENTION OF CDS IMMEDIATELY.
2. DIMENSIONAL CONTROL & SETTING-OUT REMAINS THE RESPONSIBILITY OF THE CLIENT OR THEIR APPOINTED SUB-CONTRACTORS.
3. THE CLIENT IS RESPONSIBLE FOR ENSURING THAT THE CORRECT MATERIALS ARE PROCURED IN A TIMELY MANNER. IF ALTERNATIVES ARE SUGGESTED BY THE CLIENT OR OTHERS, THEN SUFFICIENT TIME MUST BE ALLOWED FOR THESE TO BE PROPERLY ASSESSED BY CDS.
4. THE CLIENT AND/OR THEIR APPOINTED SUB-CONTRACTORS MUST PROVIDE DETAILED R.A.M.S FOR THE WORKS ILLUSTRATED.
5. THE CLIENT IS RESPONSIBLE FOR OBTAINING ALL RELEVANT LOCAL AUTHORITY LICENCES & 3rd PARTY APPROVALS. WORKS MUST NOT COMMENCE UNTIL FORMAL APPROVAL HAS BEEN RECEIVED.
6. ALL PROPRIETARY TEMPORARY WORKS EQUIPMENT MUST BE INSTALLED IN ACCORDANCE WITH THE SUPPLIER'S AND MANUFACTURER'S RECOMMENDATIONS & C.O.S.H.H. GUIDANCE.
7. ALL DIMENSIONS ARE IN MILLIMETRES UNLESS OTHERWISE SPECIFIED.
8. THE WORKS SHOWN IN THIS SCHEME ARE SUBJECT TO DETAILED DESIGN.

IT IS UNDERSTOOD THAT THIS SEQUENCE HAS BEEN DESIGNED TO ALLOW FOR PLANNING ONSENT TO BE DISCHARGED, AND IS NOT FOR CONSTRUCTION.

A REVISION OF THIS DOCUMENT IS TO BE SUBMITTED ONCE A METHODOLOGY FOR THE TOP-DOWN CONSTRUCTION SEQUENCE HAS BEEN AGREED WITH THE C.A.

RESIDUAL RISK NOTES:

IT IS NOT POLICY OF CDS TO PREPARE SPECIFIC DESIGNER RISK ASSESSMENTS AS DESIGN RISKS ARE IDENTIFIED WITH THE DRAWINGS. WHERE RISKS CANNOT BE ELIMINATED AND INHERENTLY RESIDE WITHIN THE SCHEME THEY ARE CLASSIFIED AS "RESIDUAL RISKS" AND WILL BE IDENTIFIED WITH WARNING TRIANGLE.



NOT FOR CONSTRUCTION



B CHANGES TO ENGINEER REQUEST	JK	JK	23.10.25
A GENERAL CHANGES	JK	JK	17.10.25

Rev: Description: Drawn: Eng: Date:

Client:

SIZE GROUP

Contract: TOTTENHAM HOUSE, MARLBOROUGH

Drawing Title:



PICTURE GALLERY BASEMENT
PROPOSED SEQUENCE

CDS CONTRACTORS
DESIGN
SERVICES

Contractors Design (CDS) Ltd
6 Millers House, Roydon Road
Stanstead Abbotts Hertsmere, Herts, SG12 8HN
Telephone: 01920 877077
Email: enquiries@contractorsdesign.co.uk

Drawn: JK Engineer: JK Date: 03.10.25 Sheet: A1

Drawing No: SG.23.273.DWG13-1 Rev: B

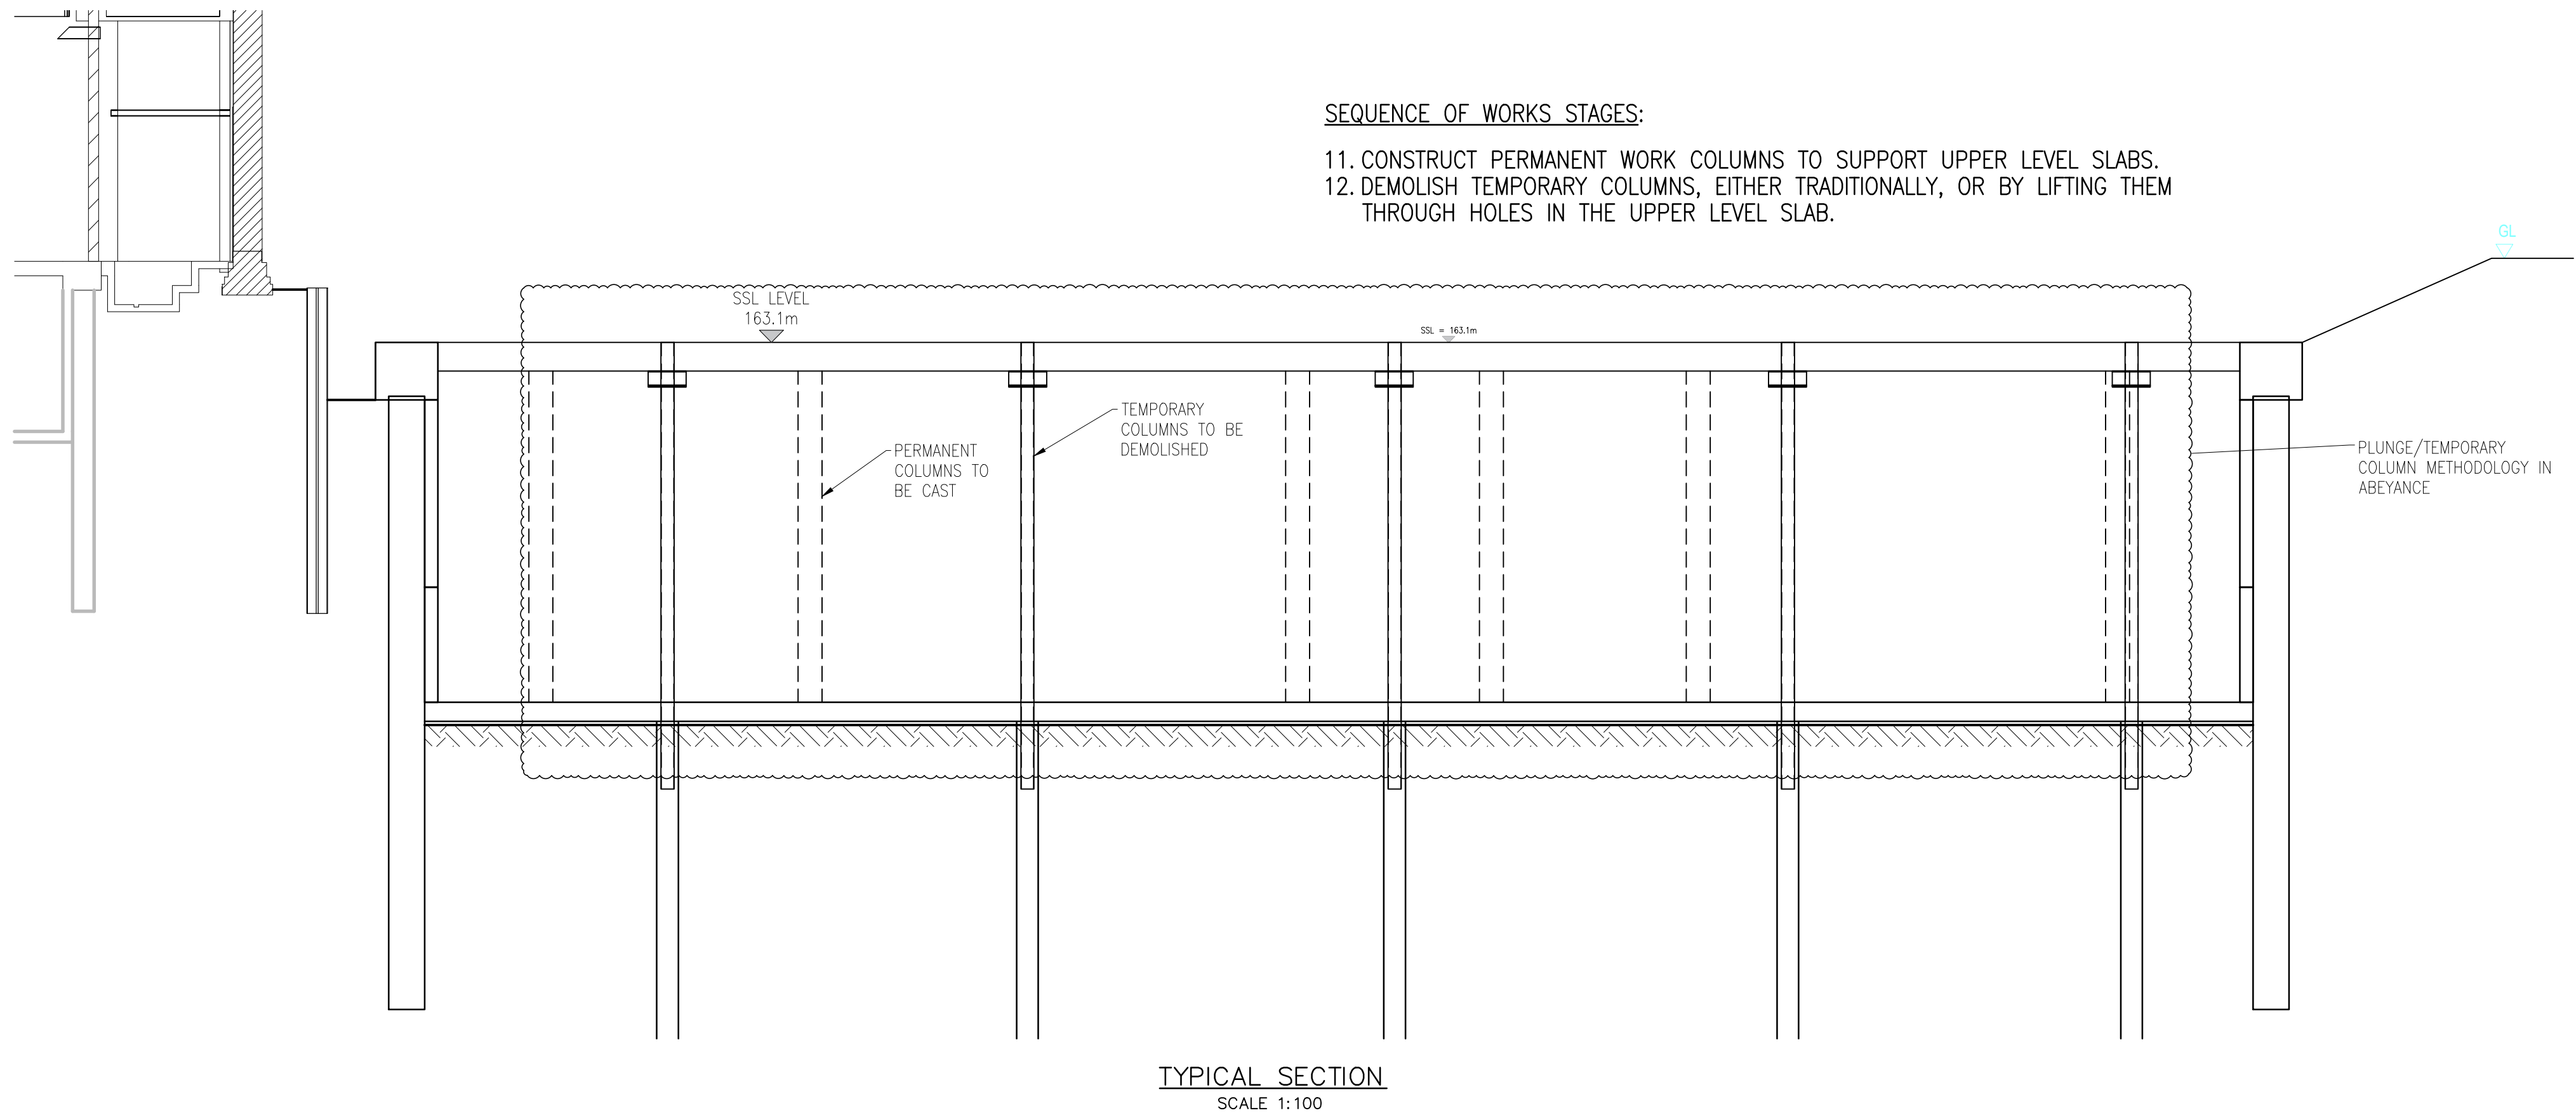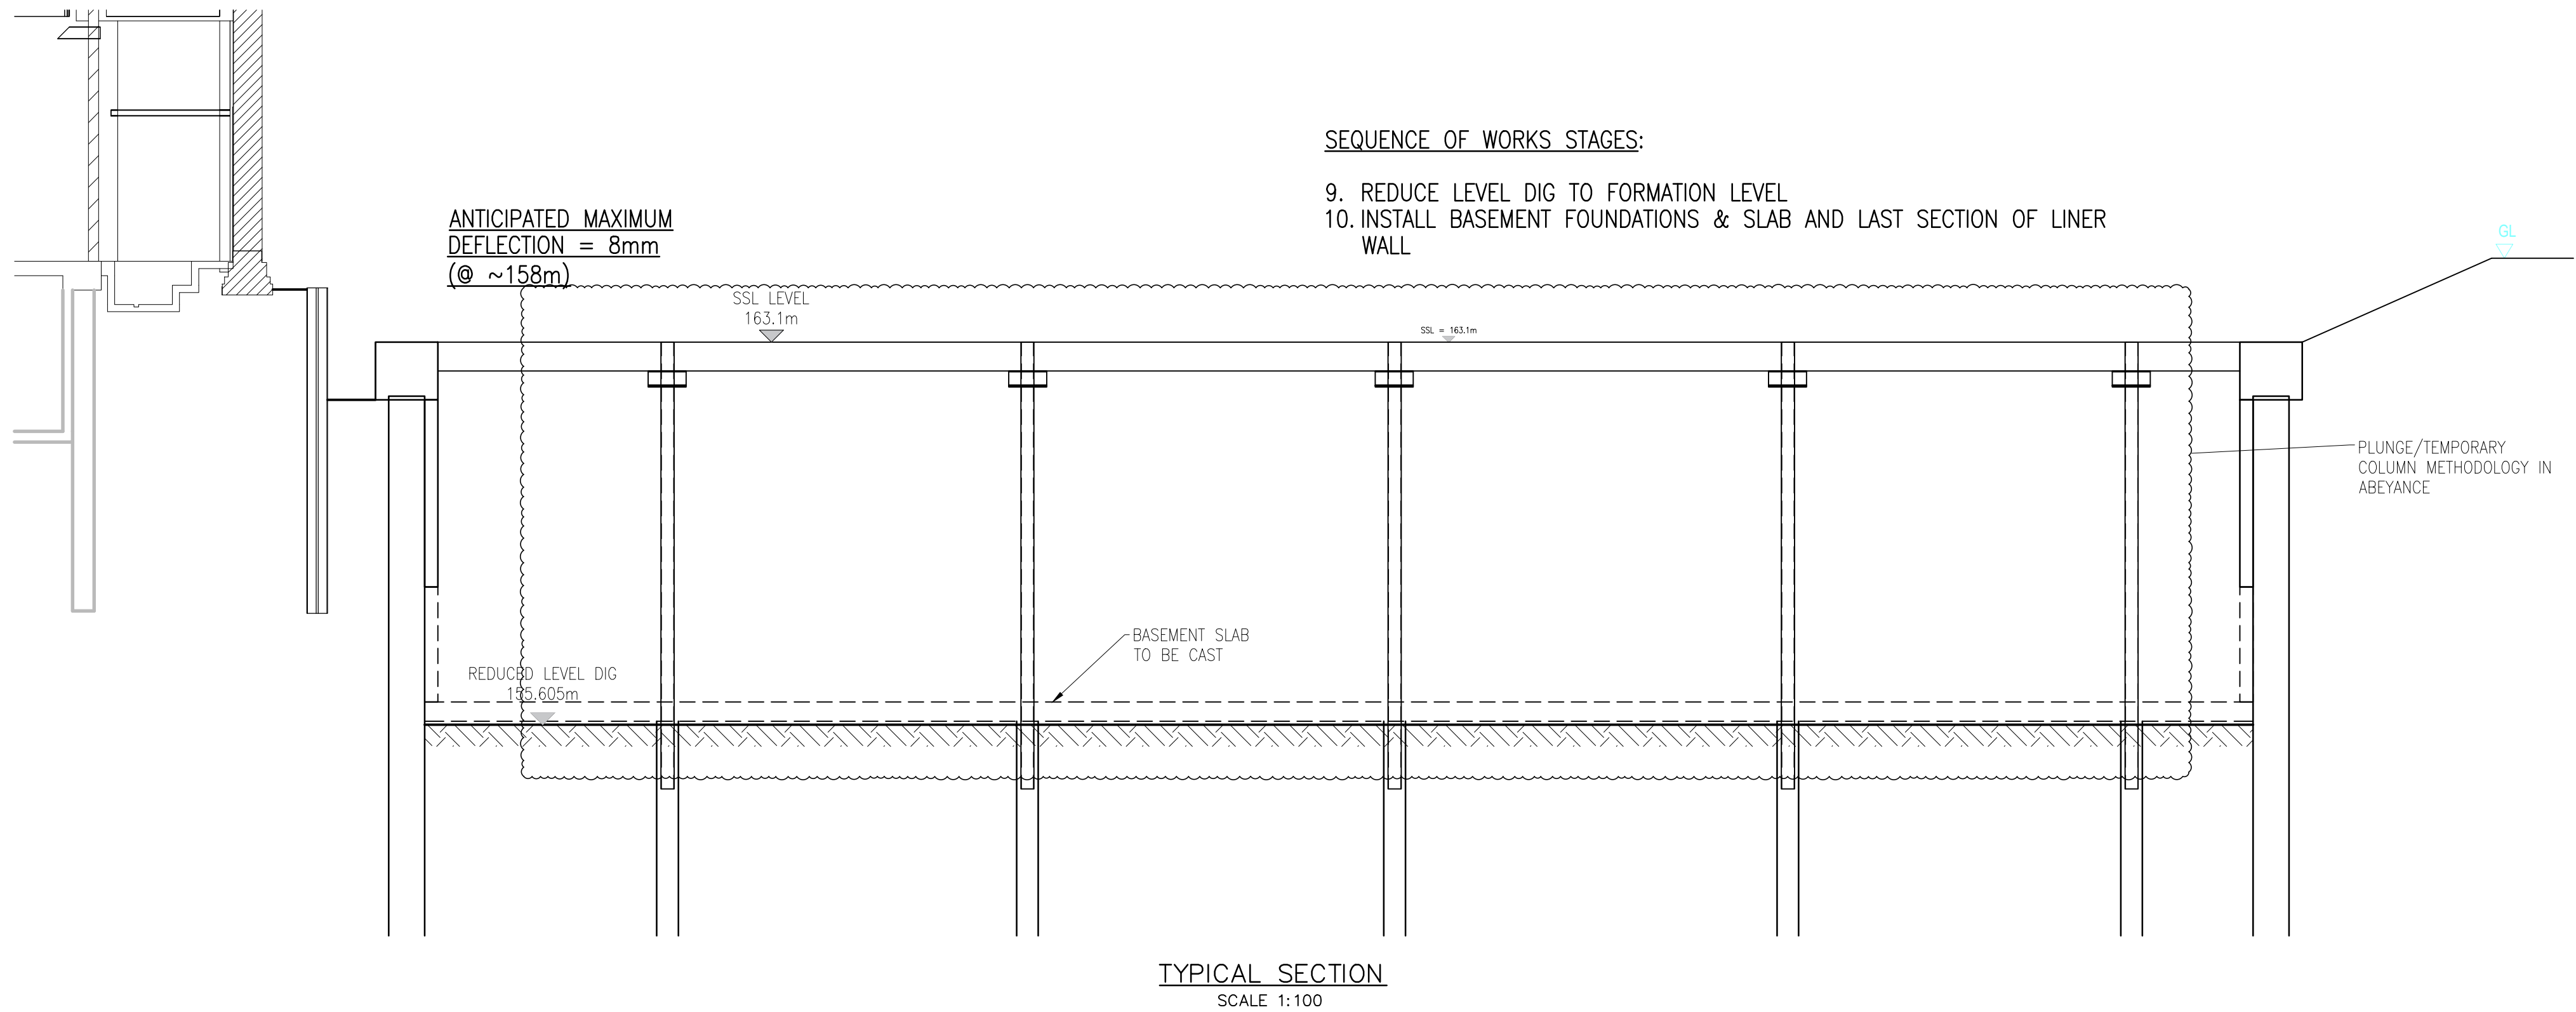

GENERAL NOTES:

- THIS DRAWING MUST BE READ & CO-ORDINATED WITH ALL OTHER RELEVANT CONTRACT & CDS DOCUMENTS. IF ANY DISCREPANCIES ARE FOUND, THEY SHOULD BE BROUGHT TO THE ATTENTION OF CDS IMMEDIATELY.
- DIMENSIONAL CONTROL & SETTING-OUT REMAINS THE RESPONSIBILITY OF THE CLIENT OR THEIR APPOINTED SUB-CONTRACTORS.
- THE CLIENT IS RESPONSIBLE FOR ENSURING THAT THE CORRECT MATERIALS ARE PROCURED IN A TIMELY MANNER. IF ALTERNATIVES ARE SUGGESTED BY THE CLIENT OR OTHERS, THEN SUFFICIENT TIME MUST BE ALLOWED FOR THESE TO BE PROPERLY ASSESSED BY CDS.
- THE CLIENT AND/OR THEIR APPOINTED SUB-CONTRACTORS MUST PROVIDE DETAILED R.A.M.S FOR THE WORKS ILLUSTRATED.
- THE CLIENT IS RESPONSIBLE FOR OBTAINING ALL RELEVANT LOCAL AUTHORITY LICENCES & 3rd PARTY APPROVALS. WORKS MUST NOT COMMENCE UNTIL FORMAL APPROVAL HAS BEEN RECEIVED.
- ALL PROPRIETARY TEMPORARY WORKS EQUIPMENT MUST BE INSTALLED IN ACCORDANCE WITH THE SUPPLIER'S AND MANUFACTURER'S RECOMMENDATIONS & C.O.S.H.H. GUIDANCE.
- ALL DIMENSIONS ARE IN MILLIMETRES UNLESS OTHERWISE SPECIFIED.
- THE WORKS SHOWN IN THIS SCHEME ARE SUBJECT TO DETAILED DESIGN.

IT IS UNDERSTOOD THAT THIS SEQUENCE HAS BEEN DESIGNED TO ALLOW FOR PLANNING ONSENT TO BE DISCHARGED, AND IS NOT FOR CONSTRUCTION.

A REVISION OF THIS DOCUMENT IS TO BE SUBMITTED ONCE A METHODOLOGY FOR THE TOP-DOWN CONSTRUCTION SEQUENCE HAS BEEN AGREED WITH THE C.A.

RESIDUAL RISK NOTES:



IT IS NOT POLICY OF CDS TO PREPARE SPECIFIC DESIGNER RISK ASSESSMENTS AS DESIGN RISKS ARE IDENTIFIED WITH THE DRAWINGS. WHERE RISKS CANNOT BE ELIMINATED AND INHERENTLY RESIDE WITHIN THE SCHEME THEY ARE CLASSIFIED AS "RESIDUAL RISKS" AND WILL BE IDENTIFIED WITH WARNING TRIANGLE.

NOT FOR CONSTRUCTION



B	CHANGES TO ENGINEER REQUEST	JK	JK	23.10.25
A	GENERAL CHANGES	JK	JK	17.10.25
Rev:	Description:	Drawn:	Eng:	Date:

Client:

SIZE GROUP

Contract:

TOTTENHAM HOUSE,
MARLBOROUGH

Drawing Title:

PICTURE GALLERY BASEMENT
PROPOSED SEQUENCE

CDS **CONTRACTORS**
DESIGN
SERVICES

Contractors Design (CDS) Ltd
6 Millers House, Roydon Road
Stanstead Abbots
Herts, SG12 8HN
Telephone: 01920 877077
Email: enquiries@contractorsdesign.co.uk

Drawn: JK	Engineer: JK	Date: 03.10.25	Sheet: A1
Drawing No:	SG.23.273.DWG13-2		Rev: B