


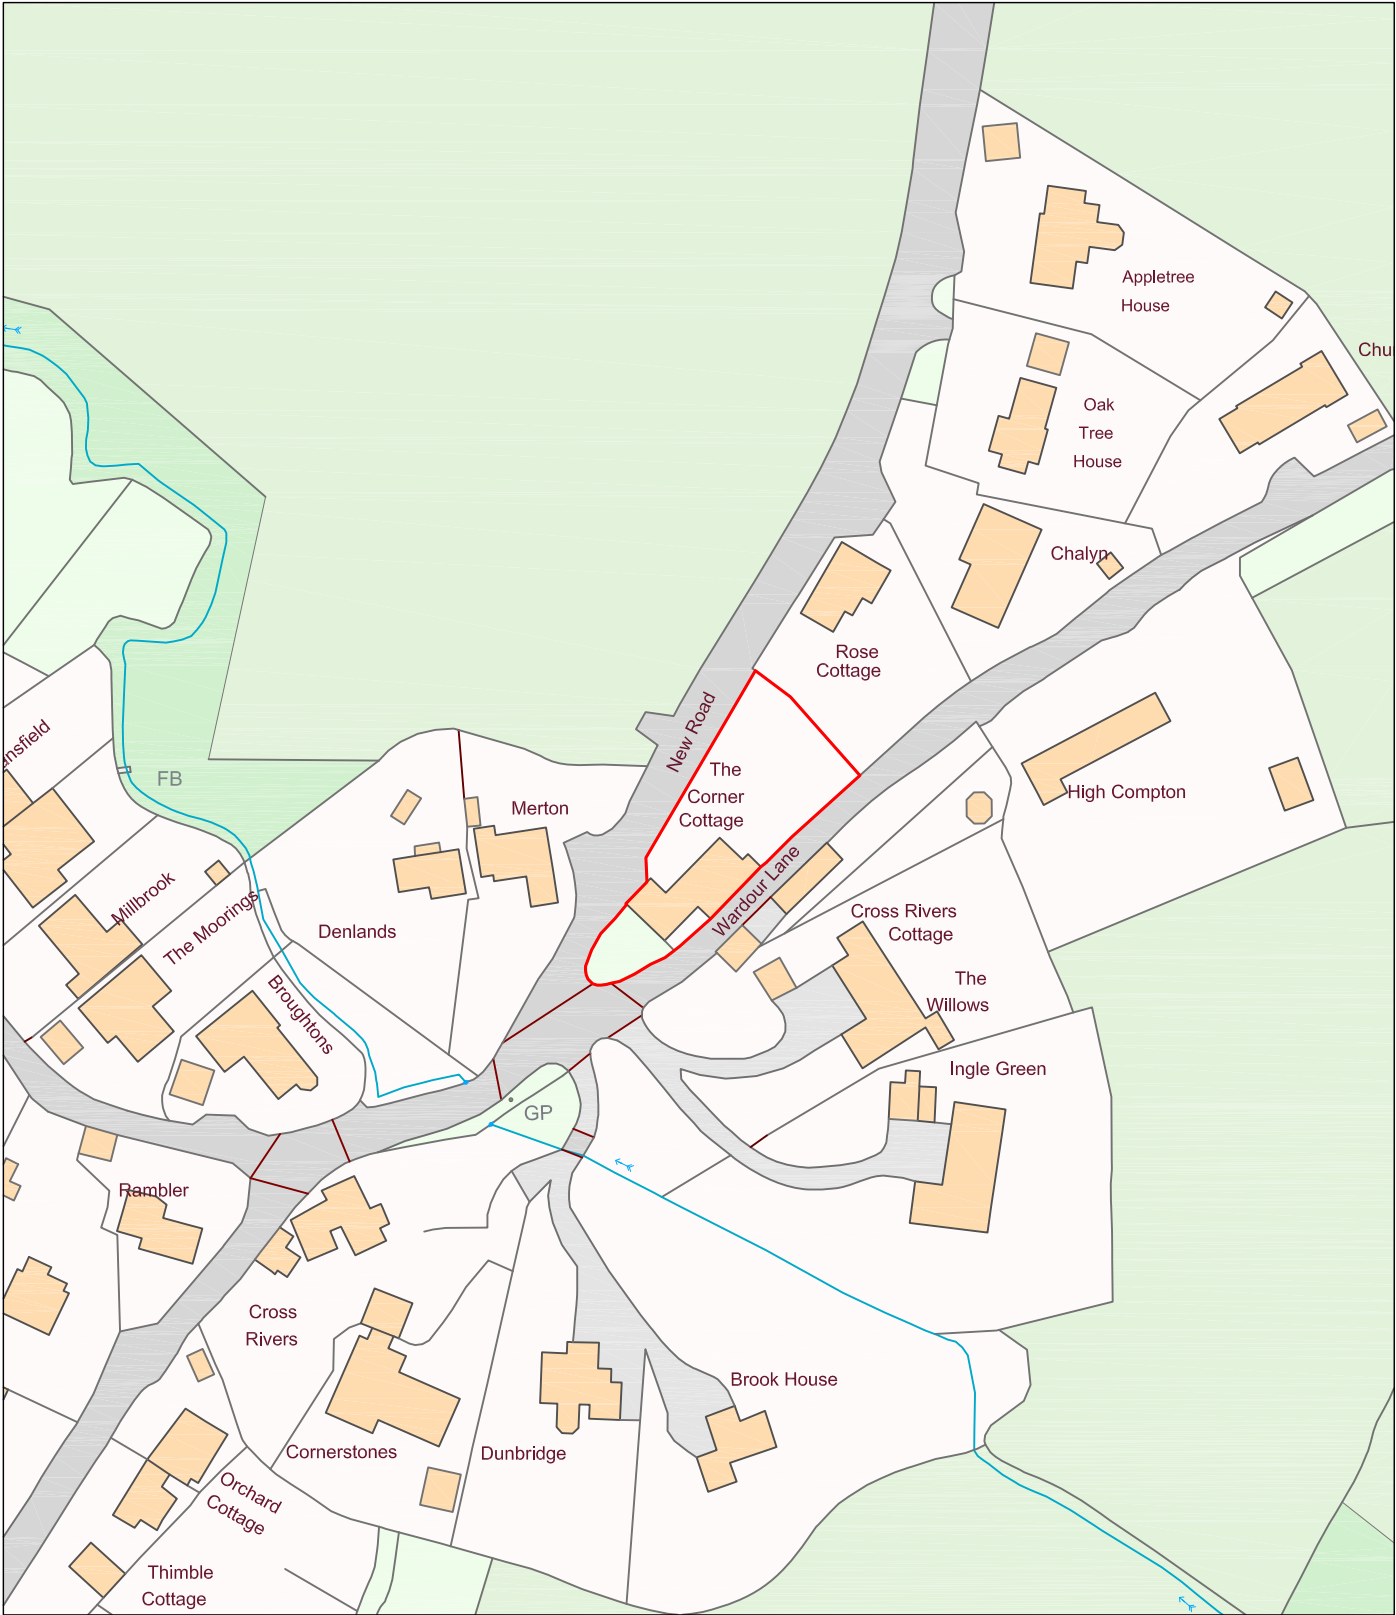

Rev.	SD	DR.	CH.	Date	Notes
				30.05.25	First Issue
PROJECT		CORNER COTTAGE DONHEAD ST ANDREW			
DRAWING		SITE LOCATION PLAN			
DRAWING No.		4398_001			
SCALE		1:1250 @ A4		DATE: MAY 2025	



I:1250 @ A4



llewellyn
harker
lowe