
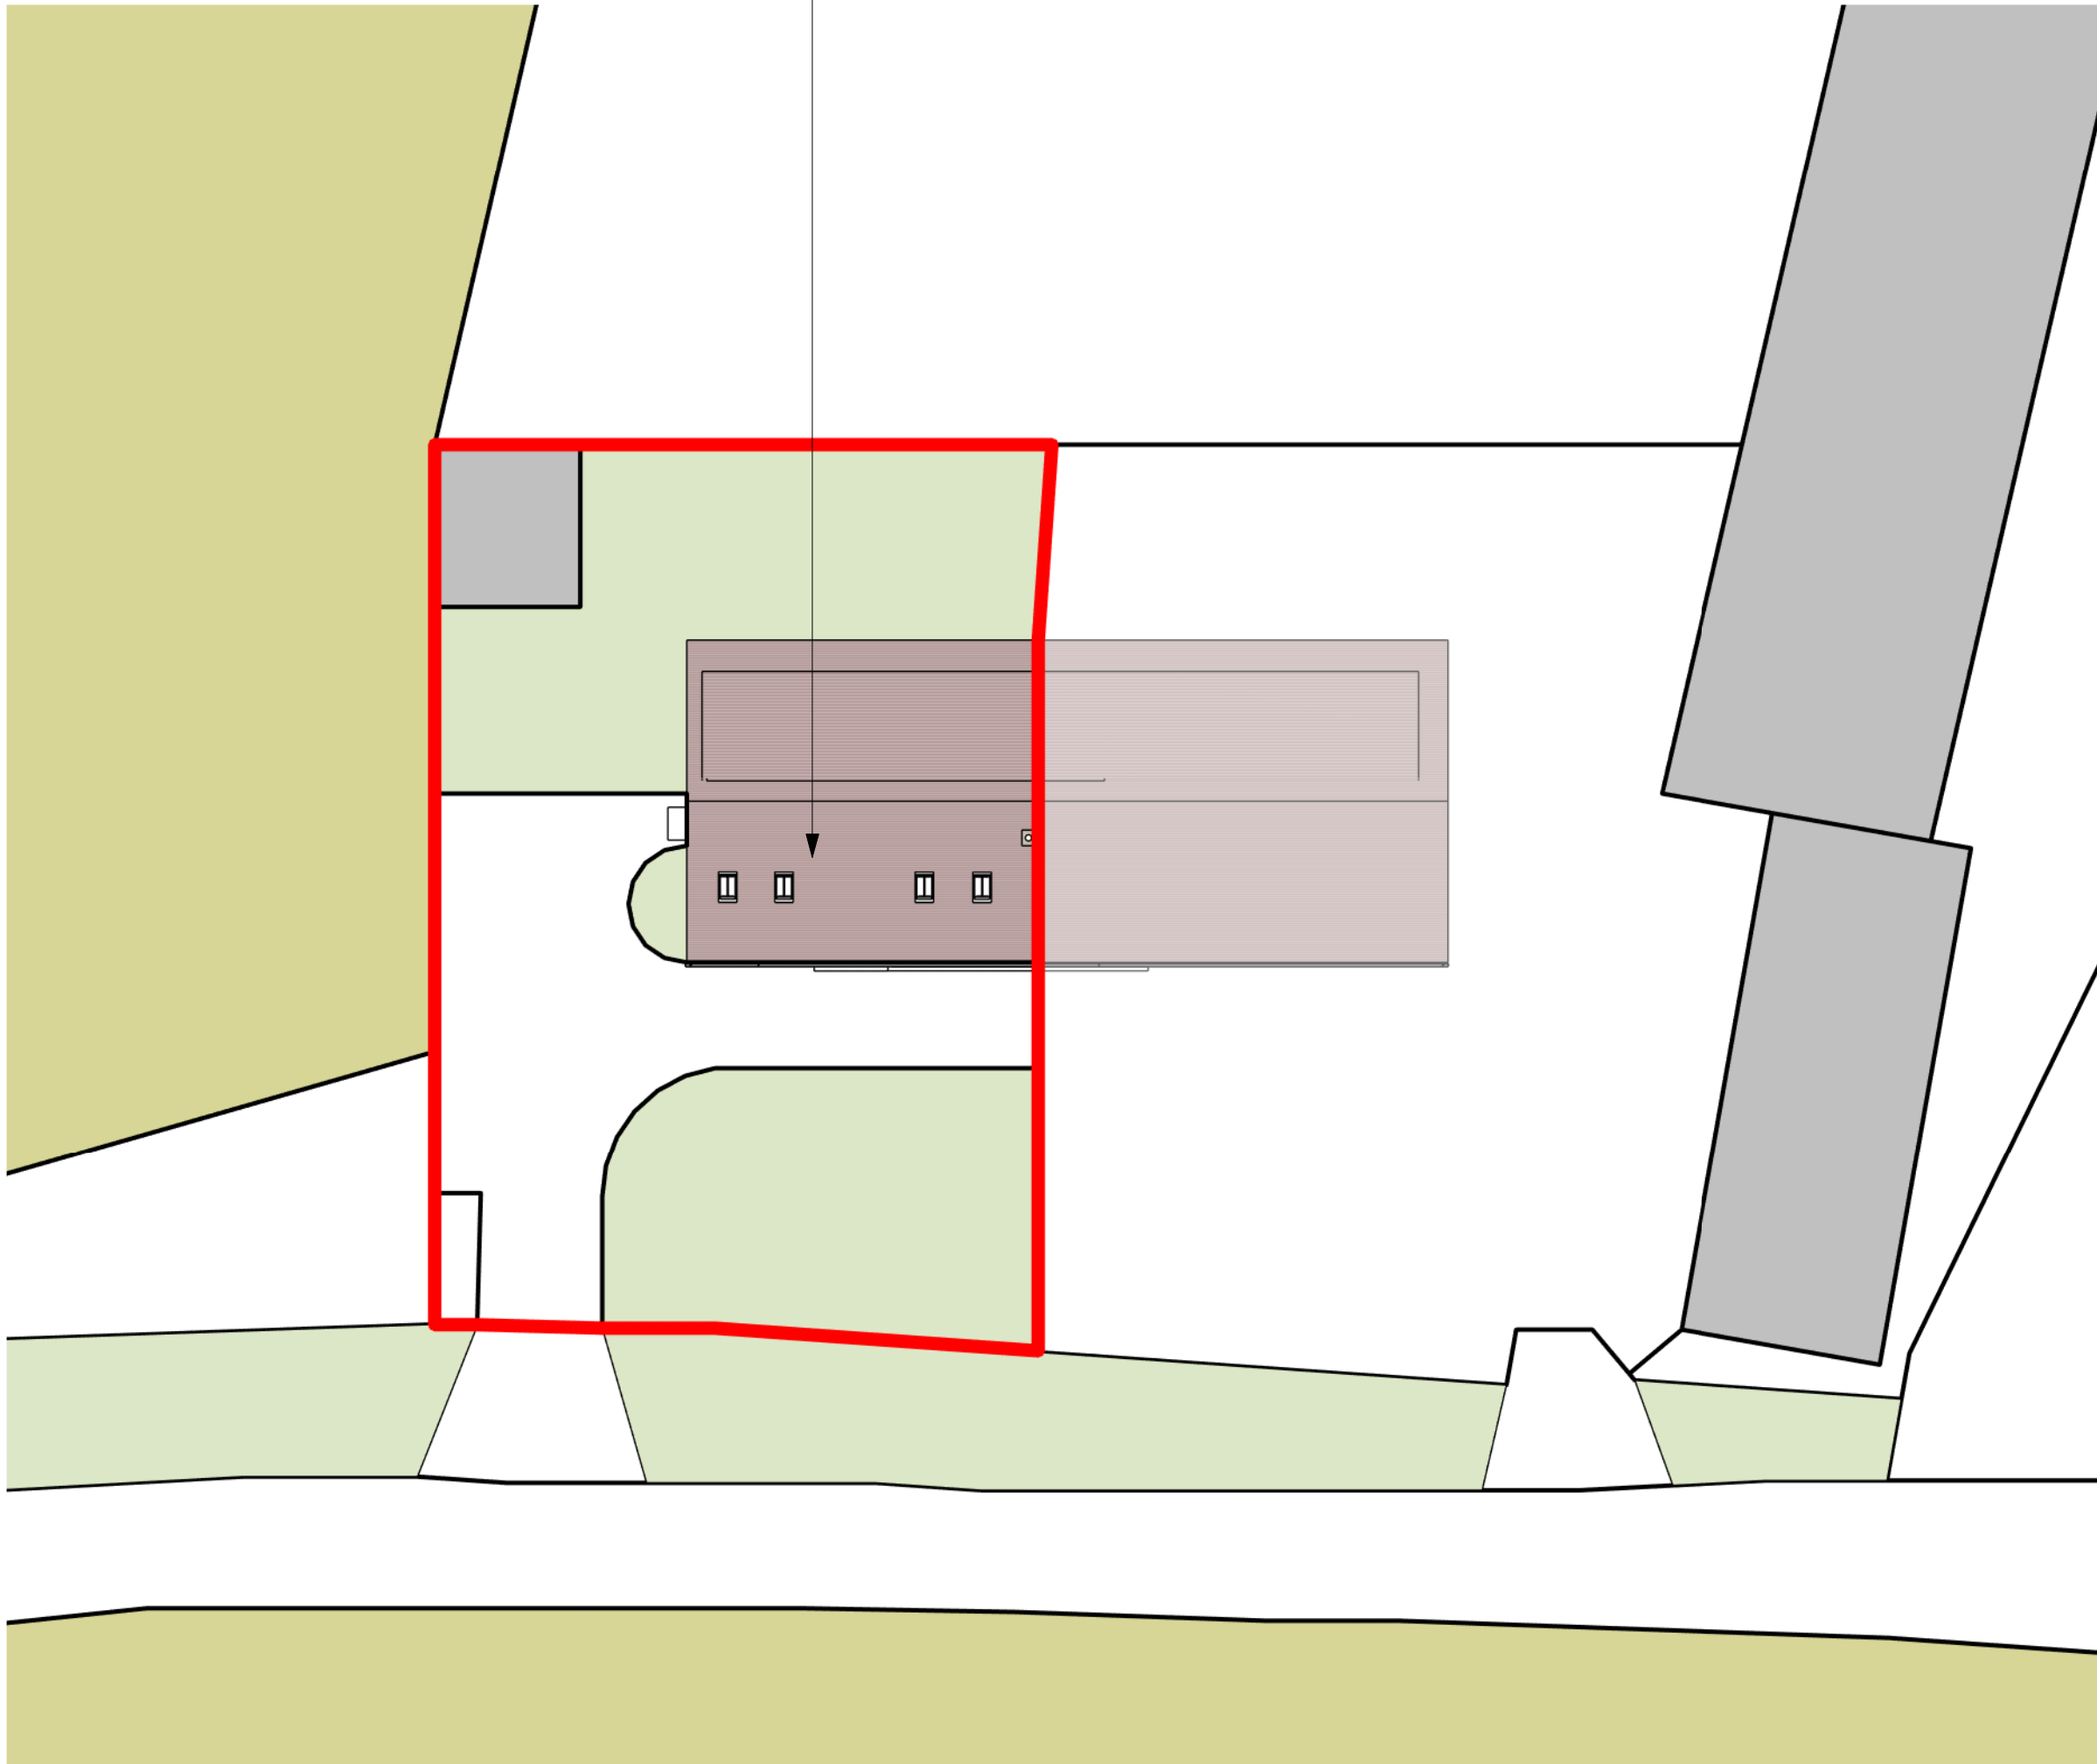


Note. application/proposed works
relate to the insertion
of conservation style rooflights
under PD only.

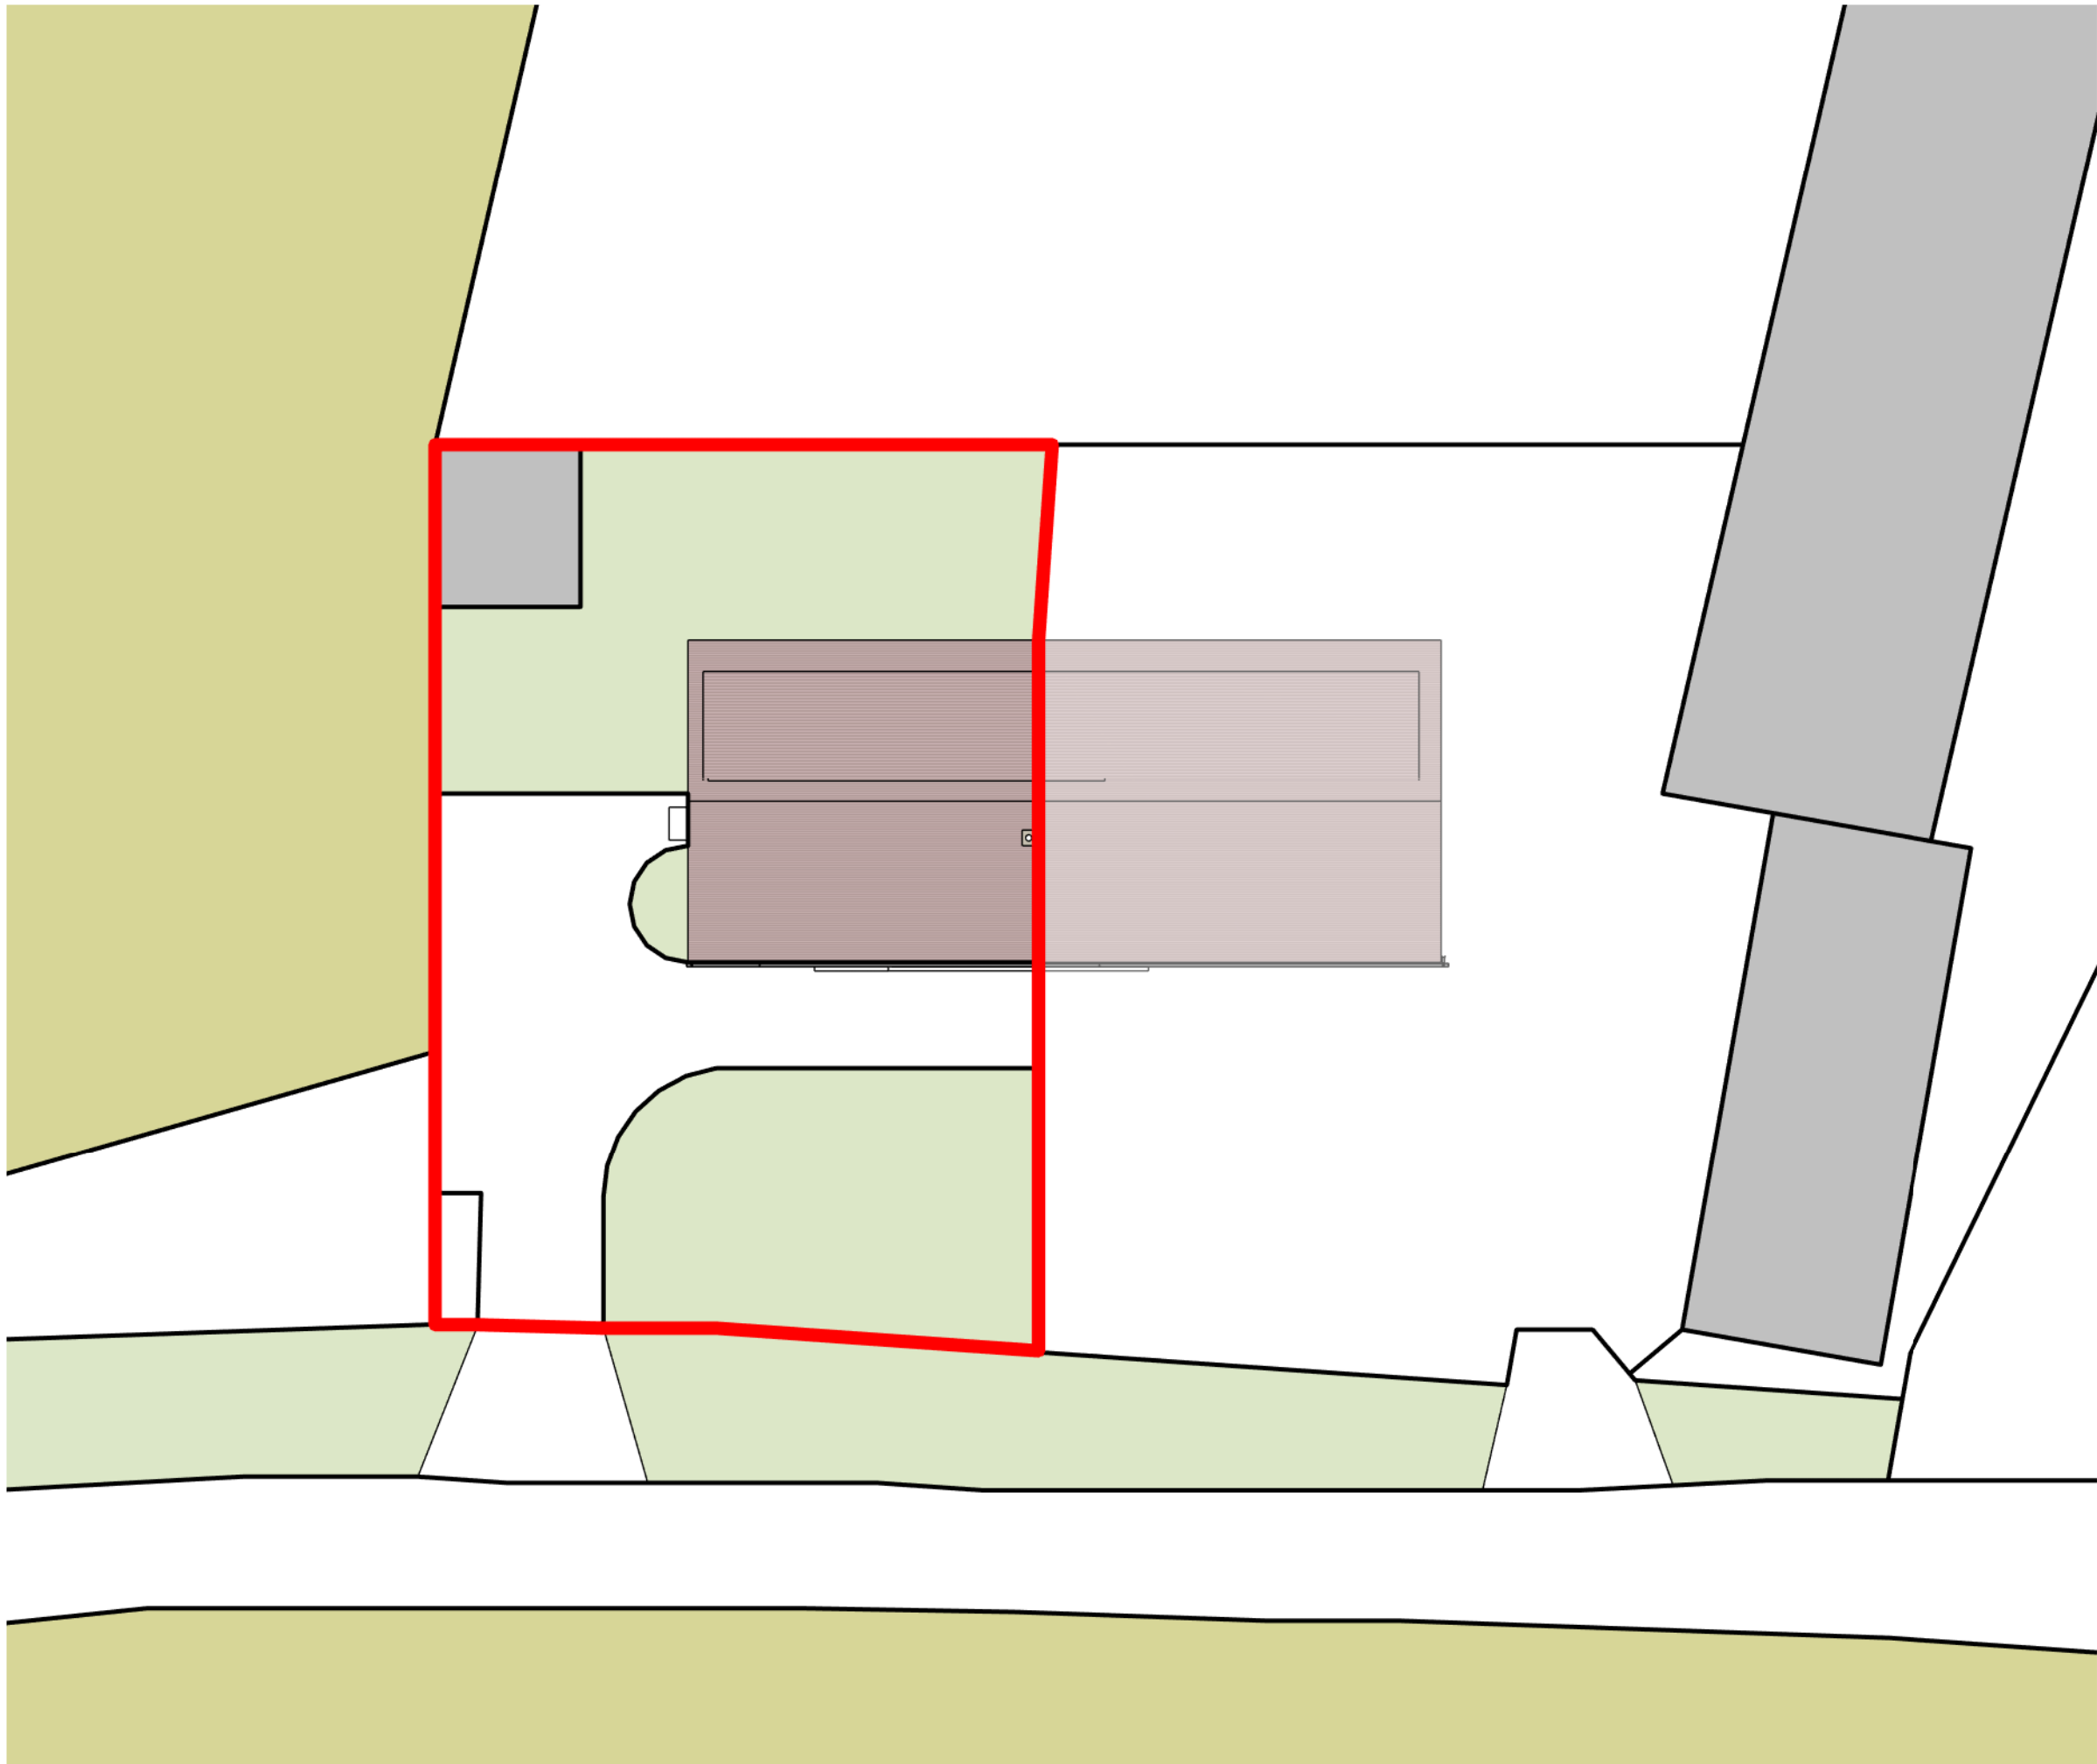

Responsibility is not accepted for errors made by others in scaling from this drawing.
All construction information should be taken from figured dimensions only.

0mm 50mm

1 EXISTING SITE/BLOCK PLAN
1 : 200

2 PROPOSED SITE/BLOCK PLAN
1 : 200

1-200
@ A1 0 5 10 20 m

ST	PD	05/10/2025	JPA - 401
STATUS	REV	DATE	DESCRIPTION
CLIENT			REVISED BY
Alex and Ellie			LC
			CHECKED BY
			WBJ



PROJECT
TEFFONT
ADDRESS
Spring View, Teffont, Salisbury, SP3 5RU.

DRAWING TITLE
**EXISTING AND PROPOSED SITE.
BLOCK PLAN**

DRAWING PURPOSE
PLANNING
SCALE
1 : 200@A1

SUITABILITY STATUS
PL : Authorized and accepted

PROJECT ORIGINATOR VOLUME LEVEL TYPE ROLE NUMBER
P2520-LXW-ZZ-XX-DR-A-401
REVISION
P02