



All electrical works including
downlighters to comply with part P
(BS7671).

Warm roof section to achieve U-value
of 0.15W/m2K .

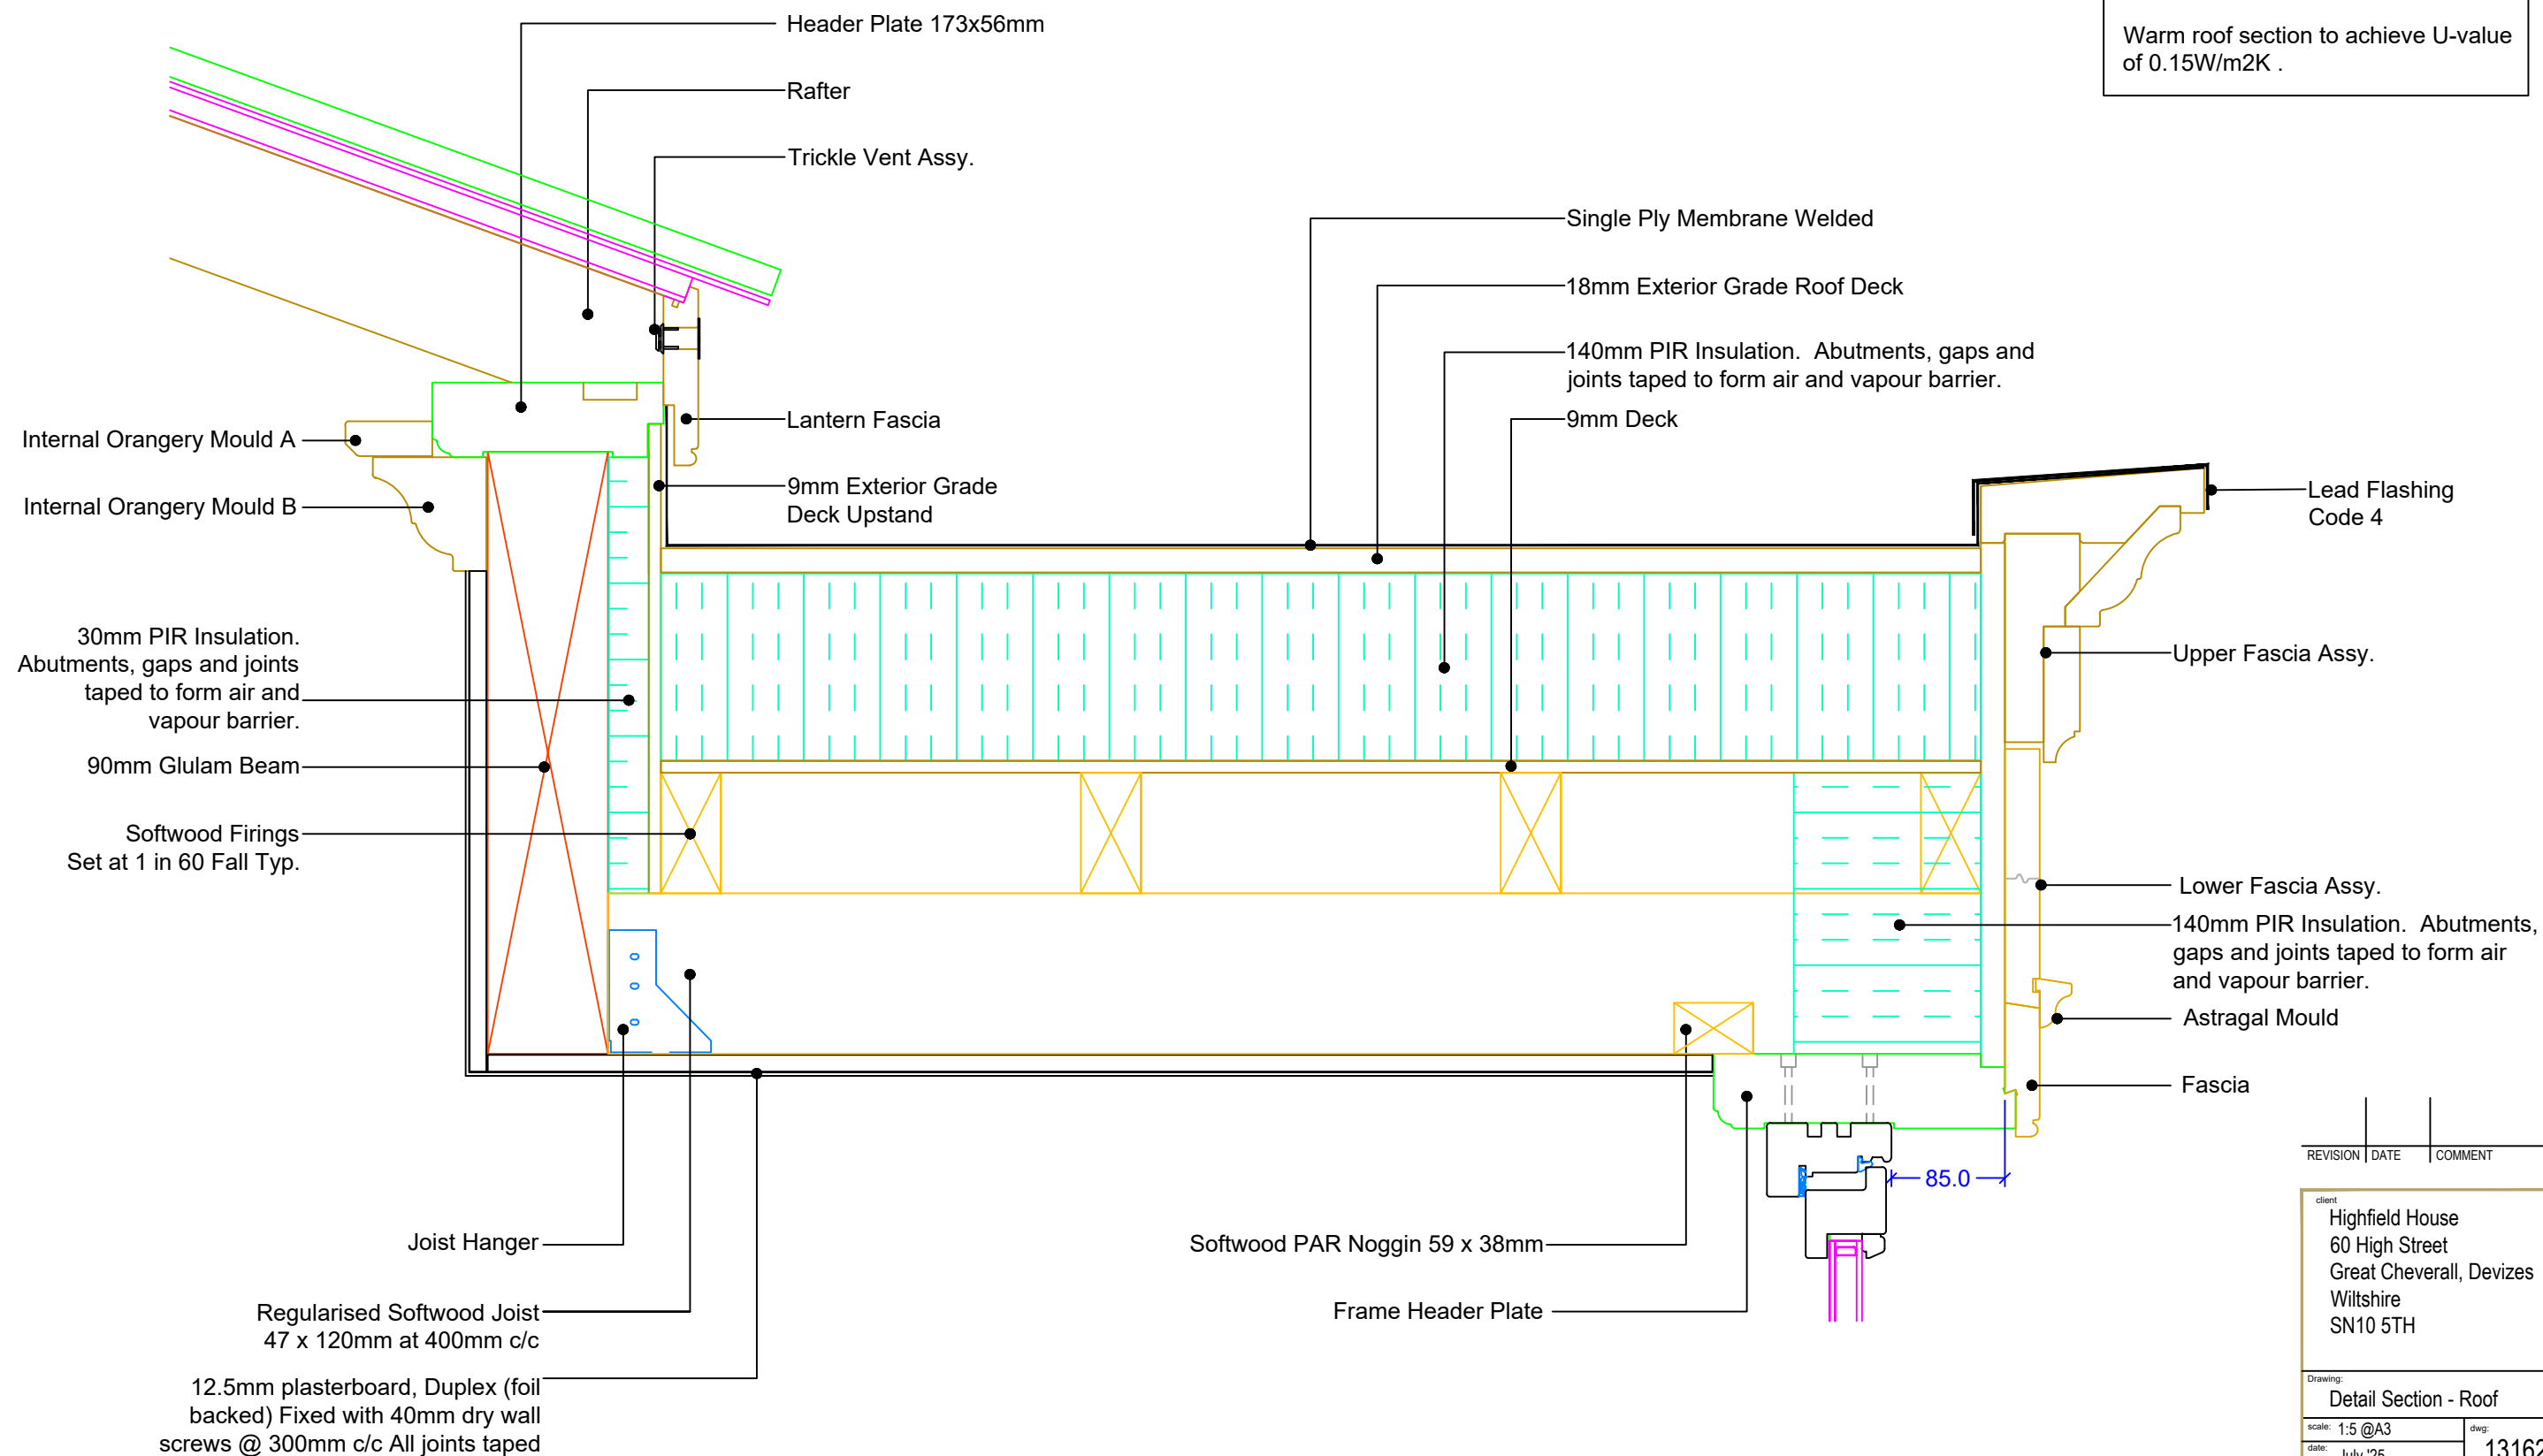

REVISION	DATE	COMMENT

client Highfield House 60 High Street Great Cheverall, Devizes Wiltshire SN10 5TH		
Drawing: Detail Section - Roof		
scale: 1:5 @A3	dwg: 13162 /07	rev: -
date: July '25		

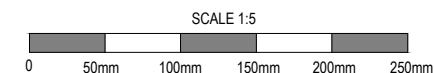


David Salisbury

Bennett Road,
Isleport Business Park,
Highbridge, Somerset, TA9 4PW
Tel: 01278-764400 Fax:
01278-764422