




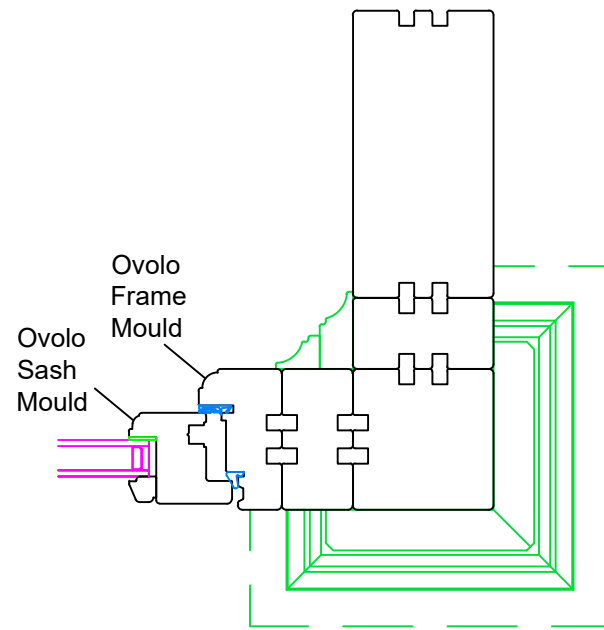


PLAN VIEW OF
CORNER PILASTER
Scale 1:5

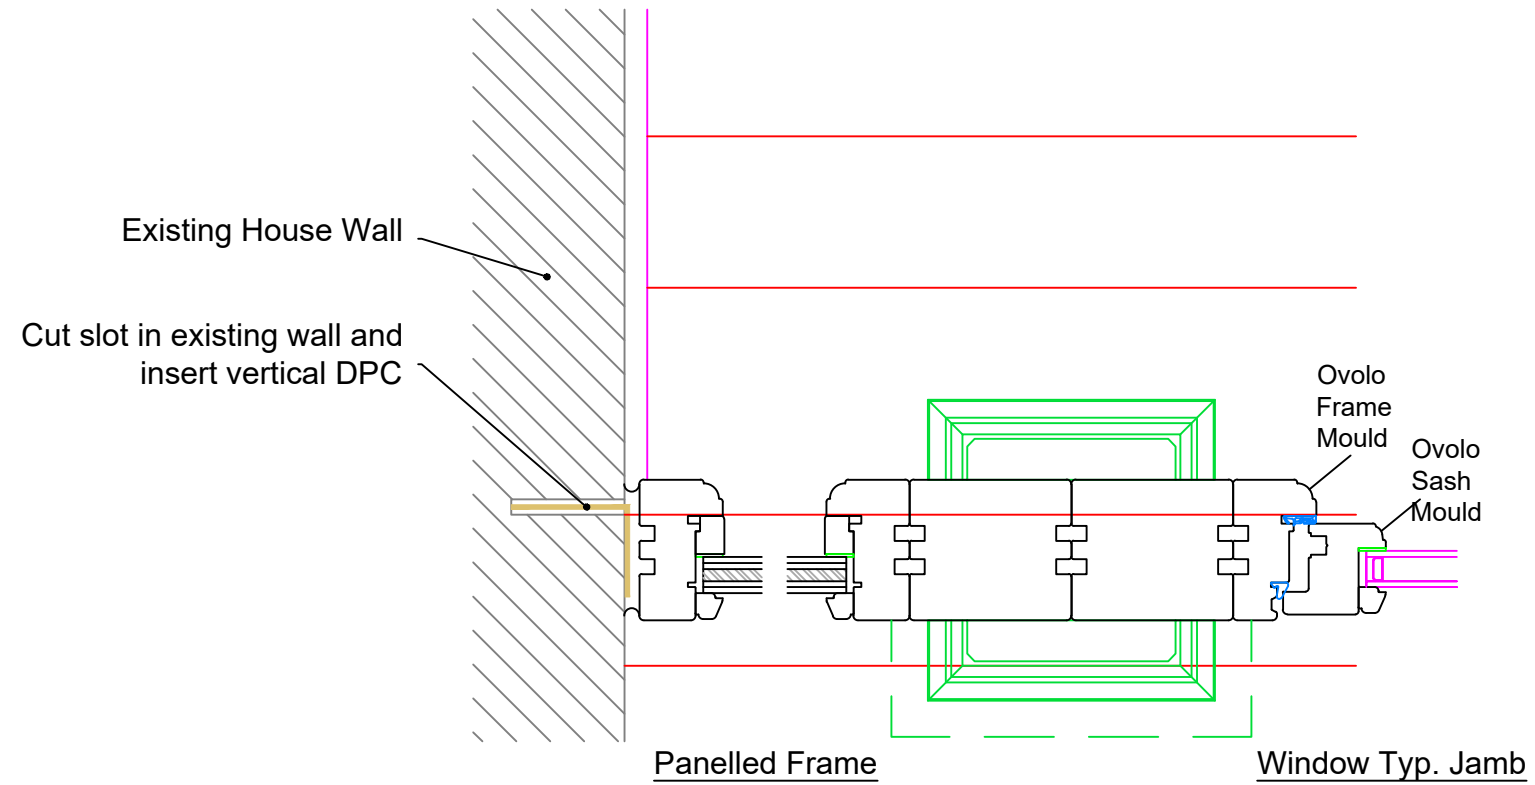

PLAN VIEW OF
FRAME AT WALL

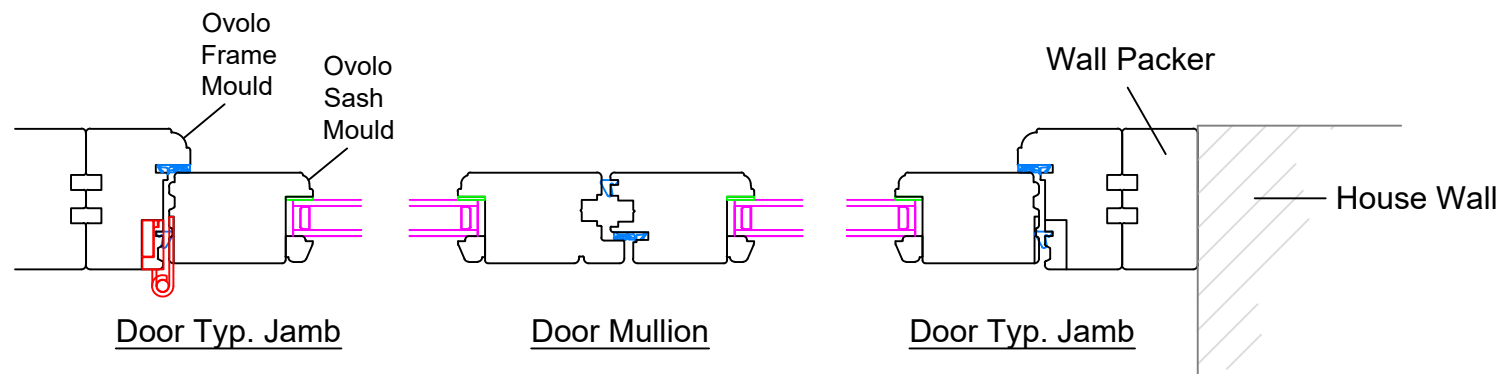

PLAN VIEW OF
DOUBLE DOOR
Scale 1:5

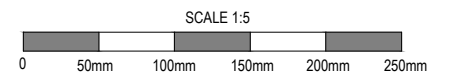

REVISION	DATE	COMMENT

client Highfield House 60 High Street Great Cheverall, Devizes Wiltshire SN10 5TH		
Drawing: Detail Section - Frames		
scale: 1:5 @A3	dwg: 13162 /06	rev: -
date: July '25		

David Salisbury

Bennett Road,
Isleport Business Park,
Highbridge, Somerset, TA9 4PW
Tel: 01278-764400 Fax:
01278-764422