




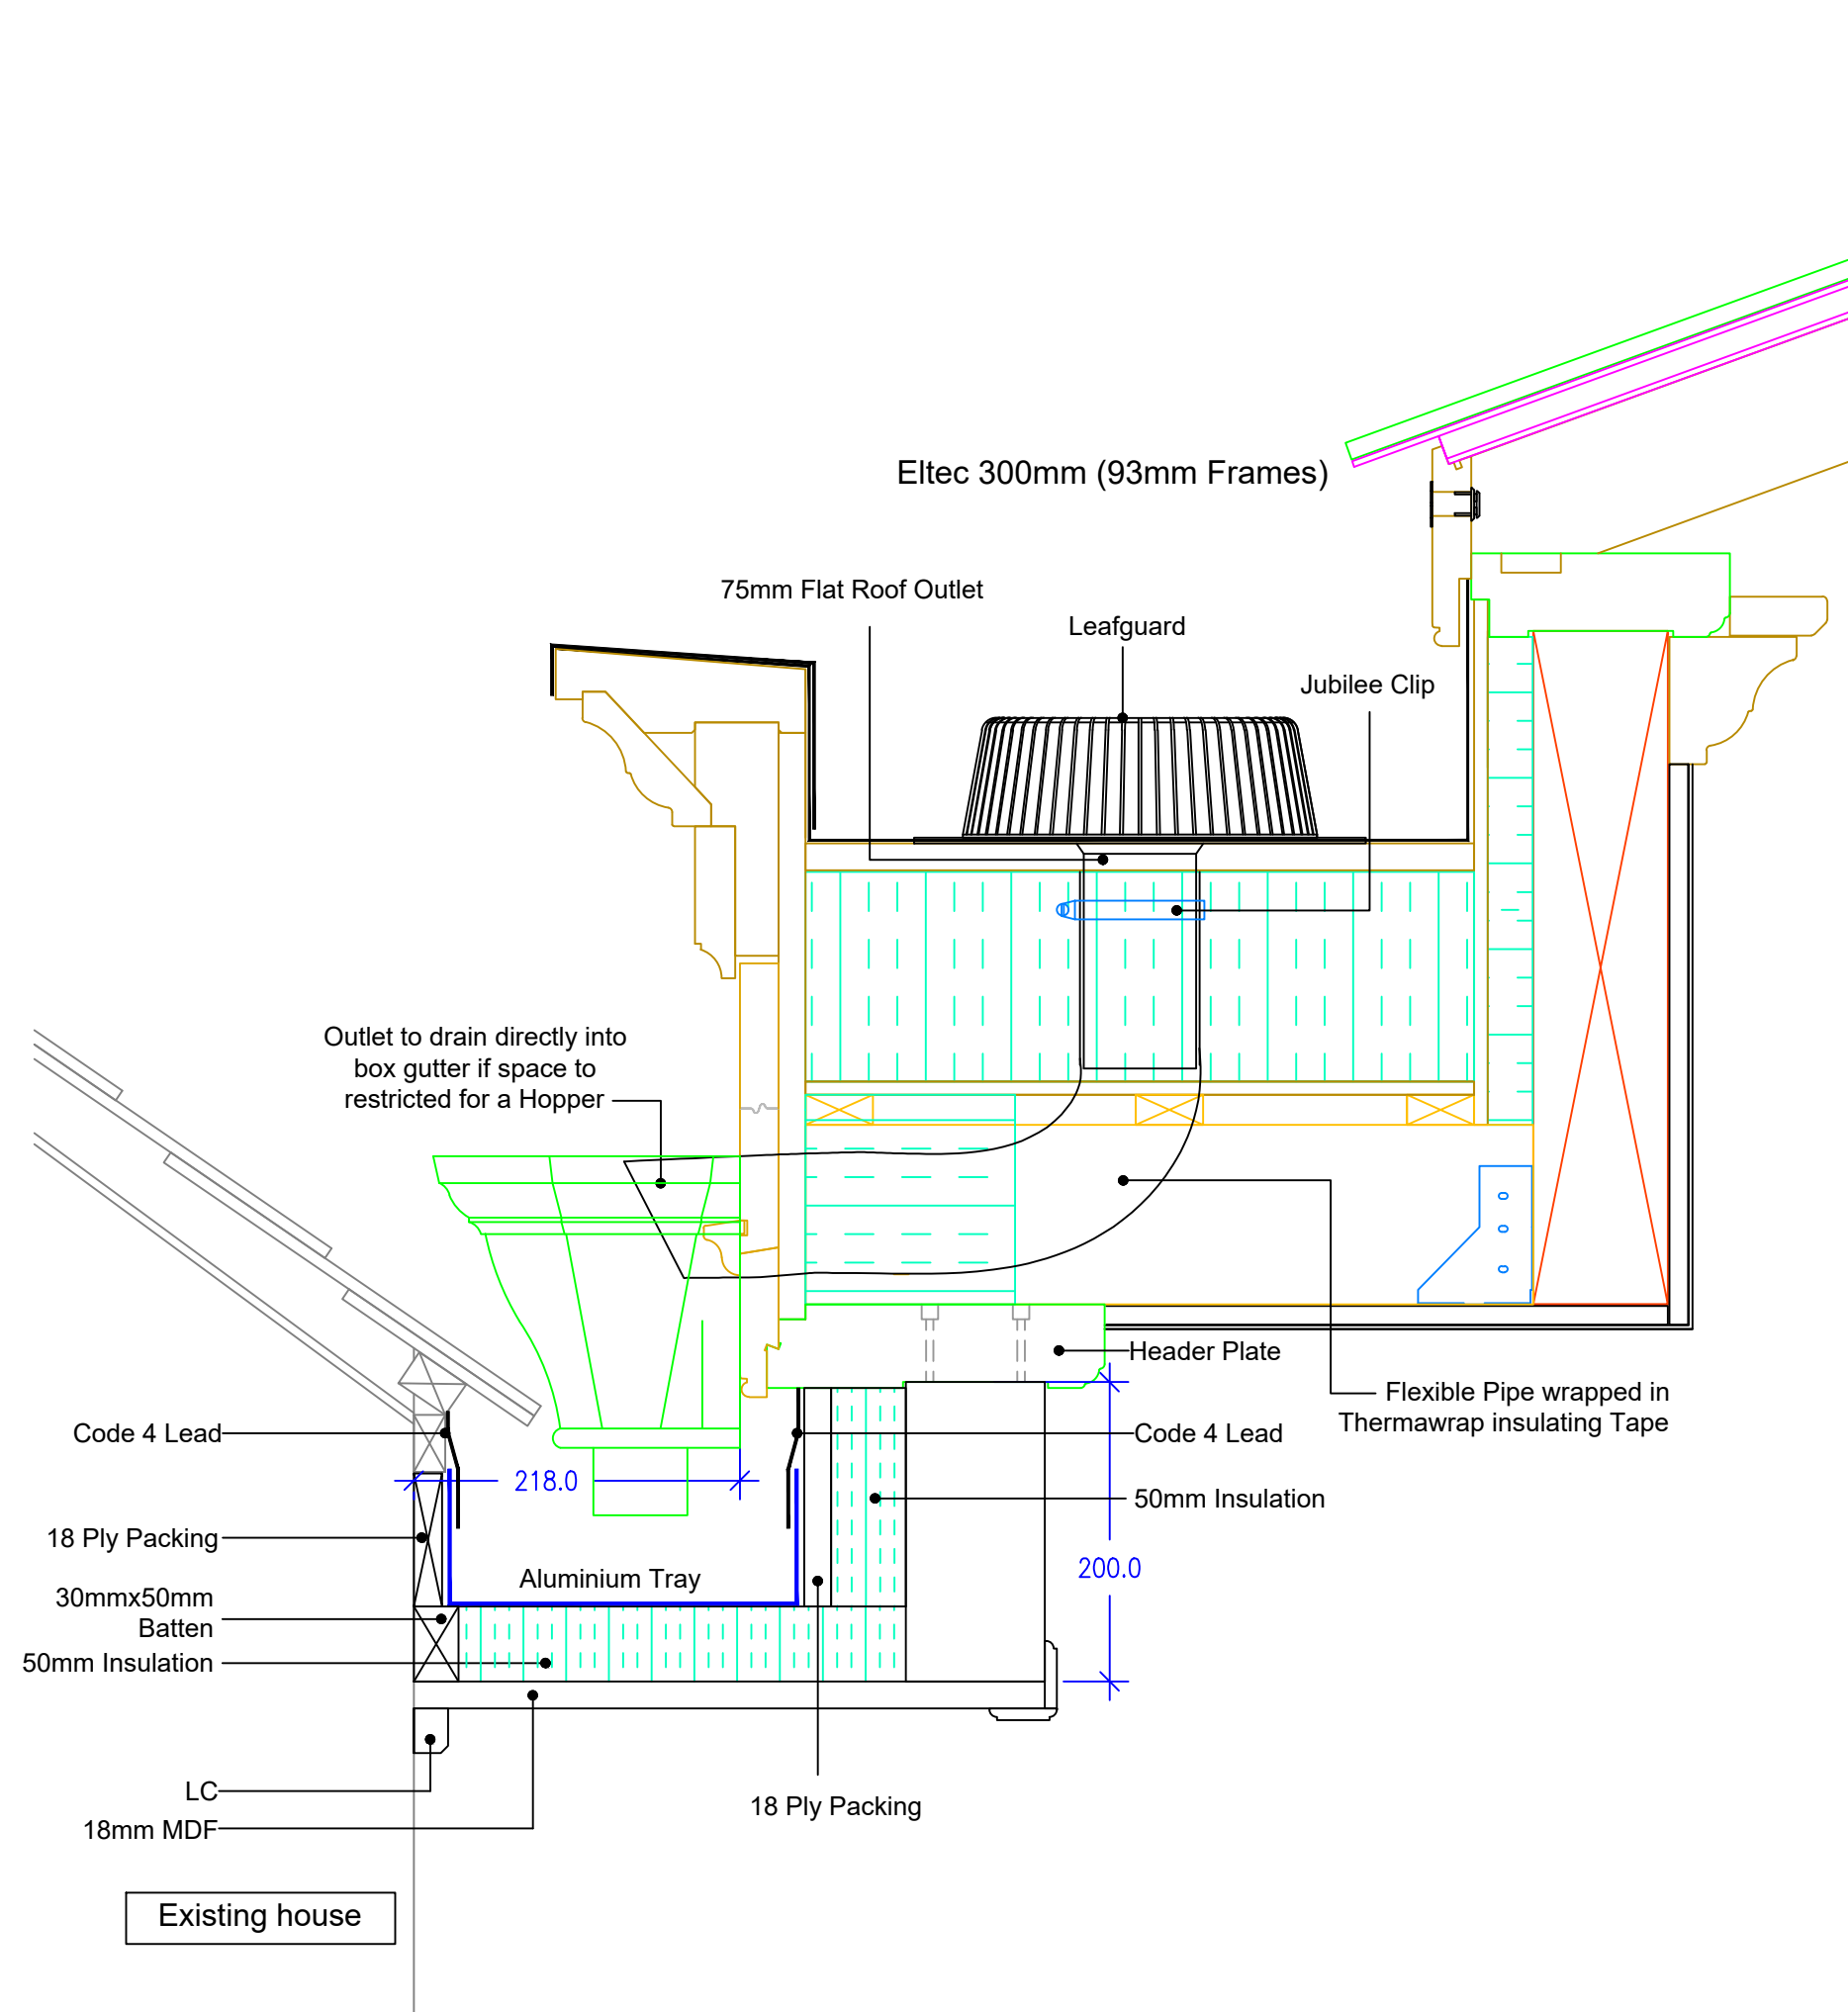


RAFTER DETAIL

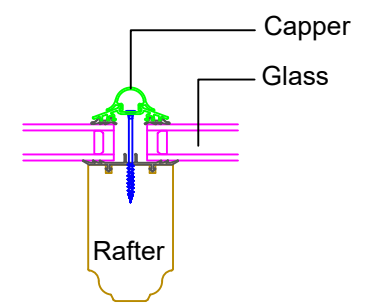

HIP DETAIL

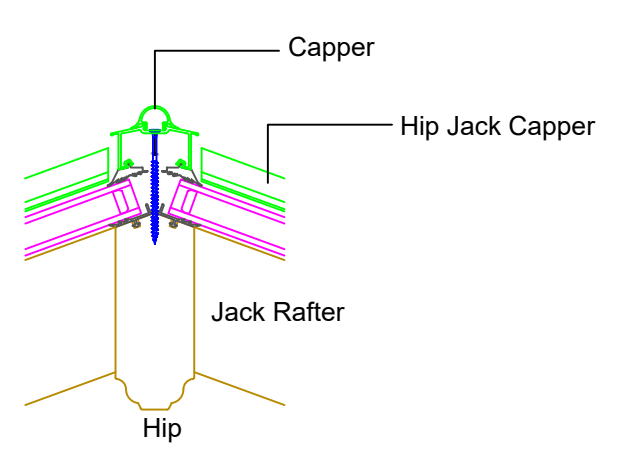


RIDGE DETAIL

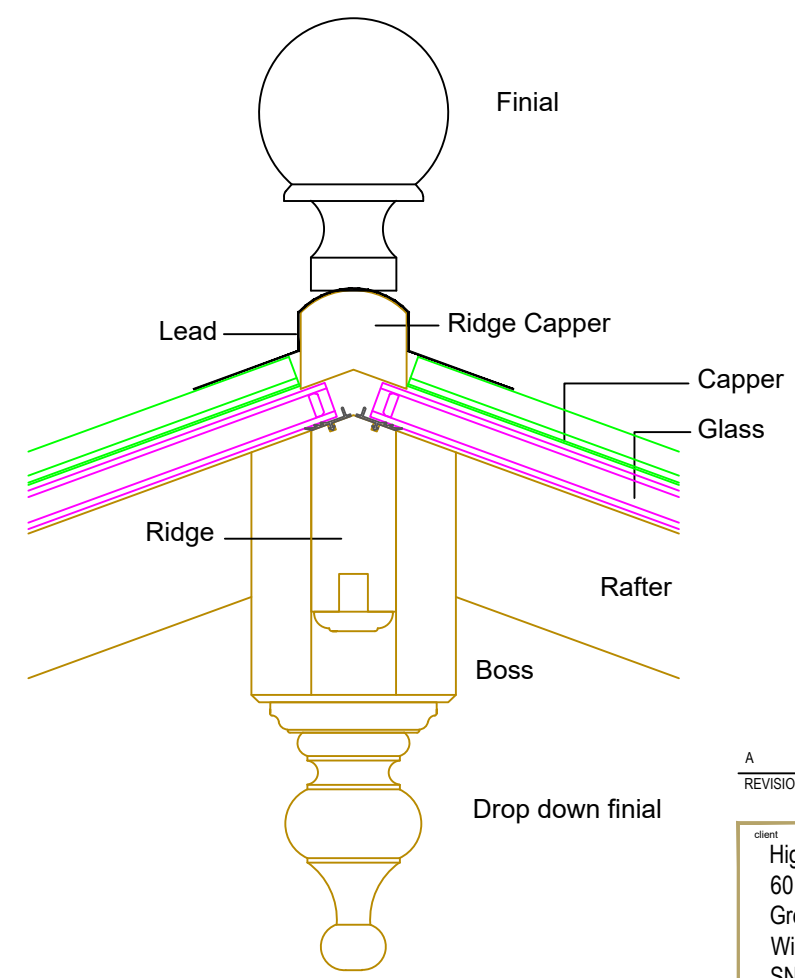

REVISION	DATE	COMMENT
A	01.10.25	Adjusted gutter detail

client		
Highfield House		
60 High Street		
Great Cheverall, Devizes		
Wiltshire		
SN10 5TH		
Drawing:		
Detail Section -Lantern & Gutter		
scale: 1:5 @A3	dwg: 13162 /08	rev: A
date: July '25		

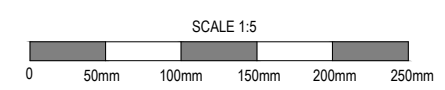

David Salisbury

Bennett Road,
Isleport Business Park,
Highbridge, Somerset, TA9 4PW
Tel: 01278-764400 Fax:
01278-764422