


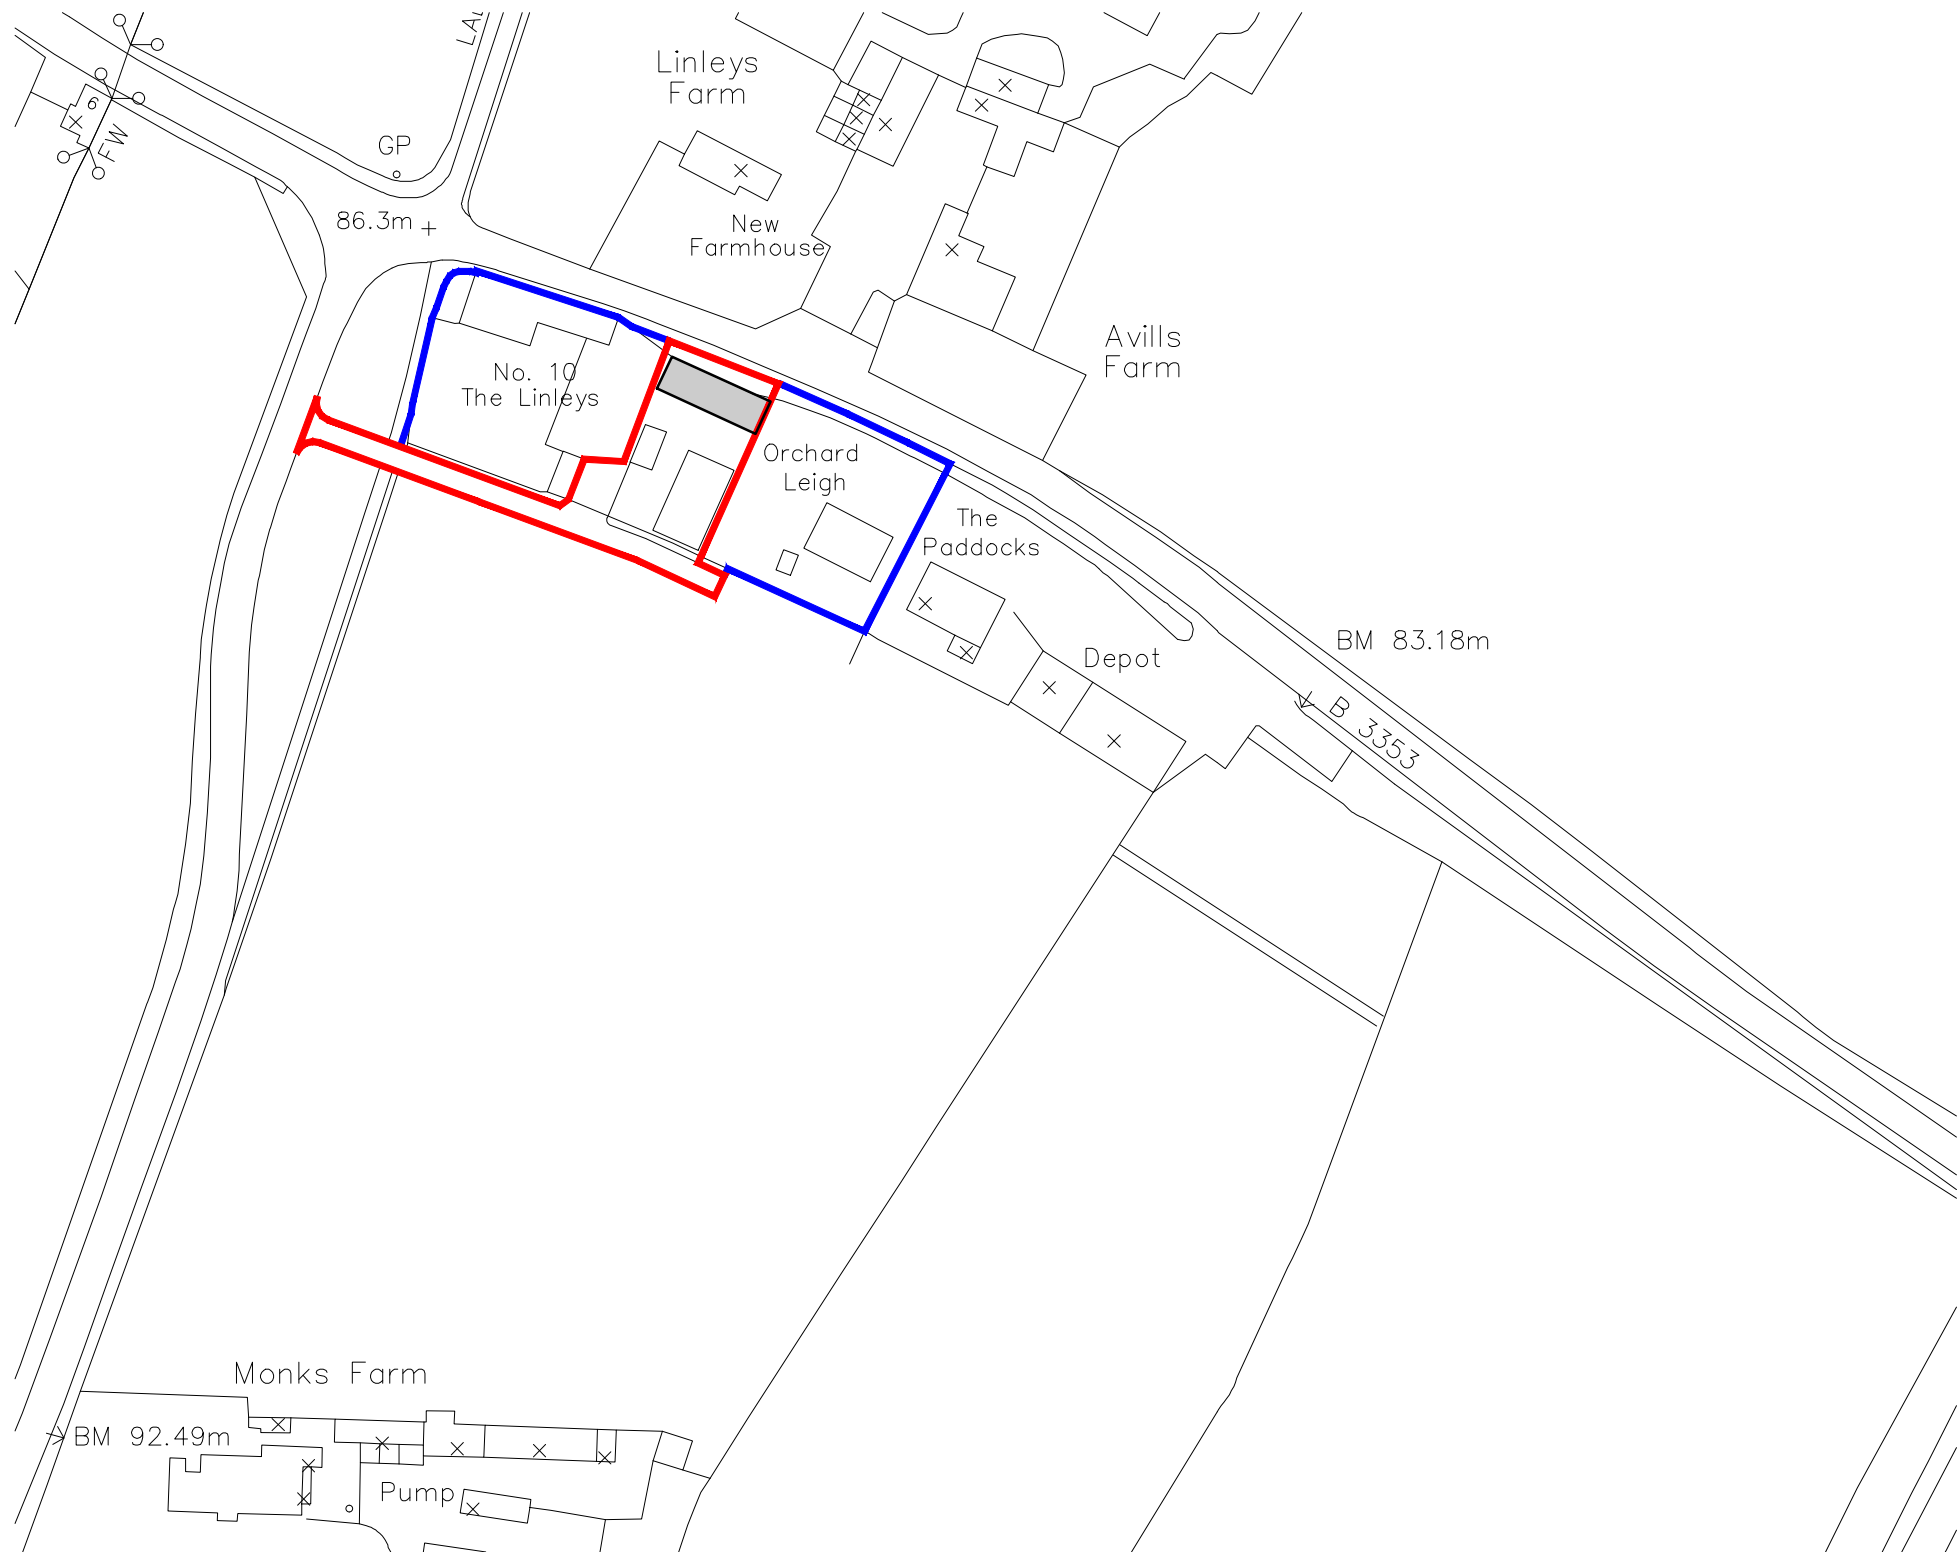

KEY

Application Boundary —

Ownership —

Rev	Date	Details	Rev	Status
Project	Stage	Drawing		
4181	3	001	—	PLANNING

Scale	Size	Drawn	Check	Creation
1:1250	A3 L	JR	MSB	28.10.2025

Barn Conversion - 10 The Linleys

Gastard, Corsham, Wiltshire

Site Location Plan



THIS DRAWING IS COPYRIGHT ©
Responsibility is not accepted for errors made by others in scaling from this drawing
All construction information should be taken from figured dimensions only
Discrepancies must be reported to the Architect before proceeding

