


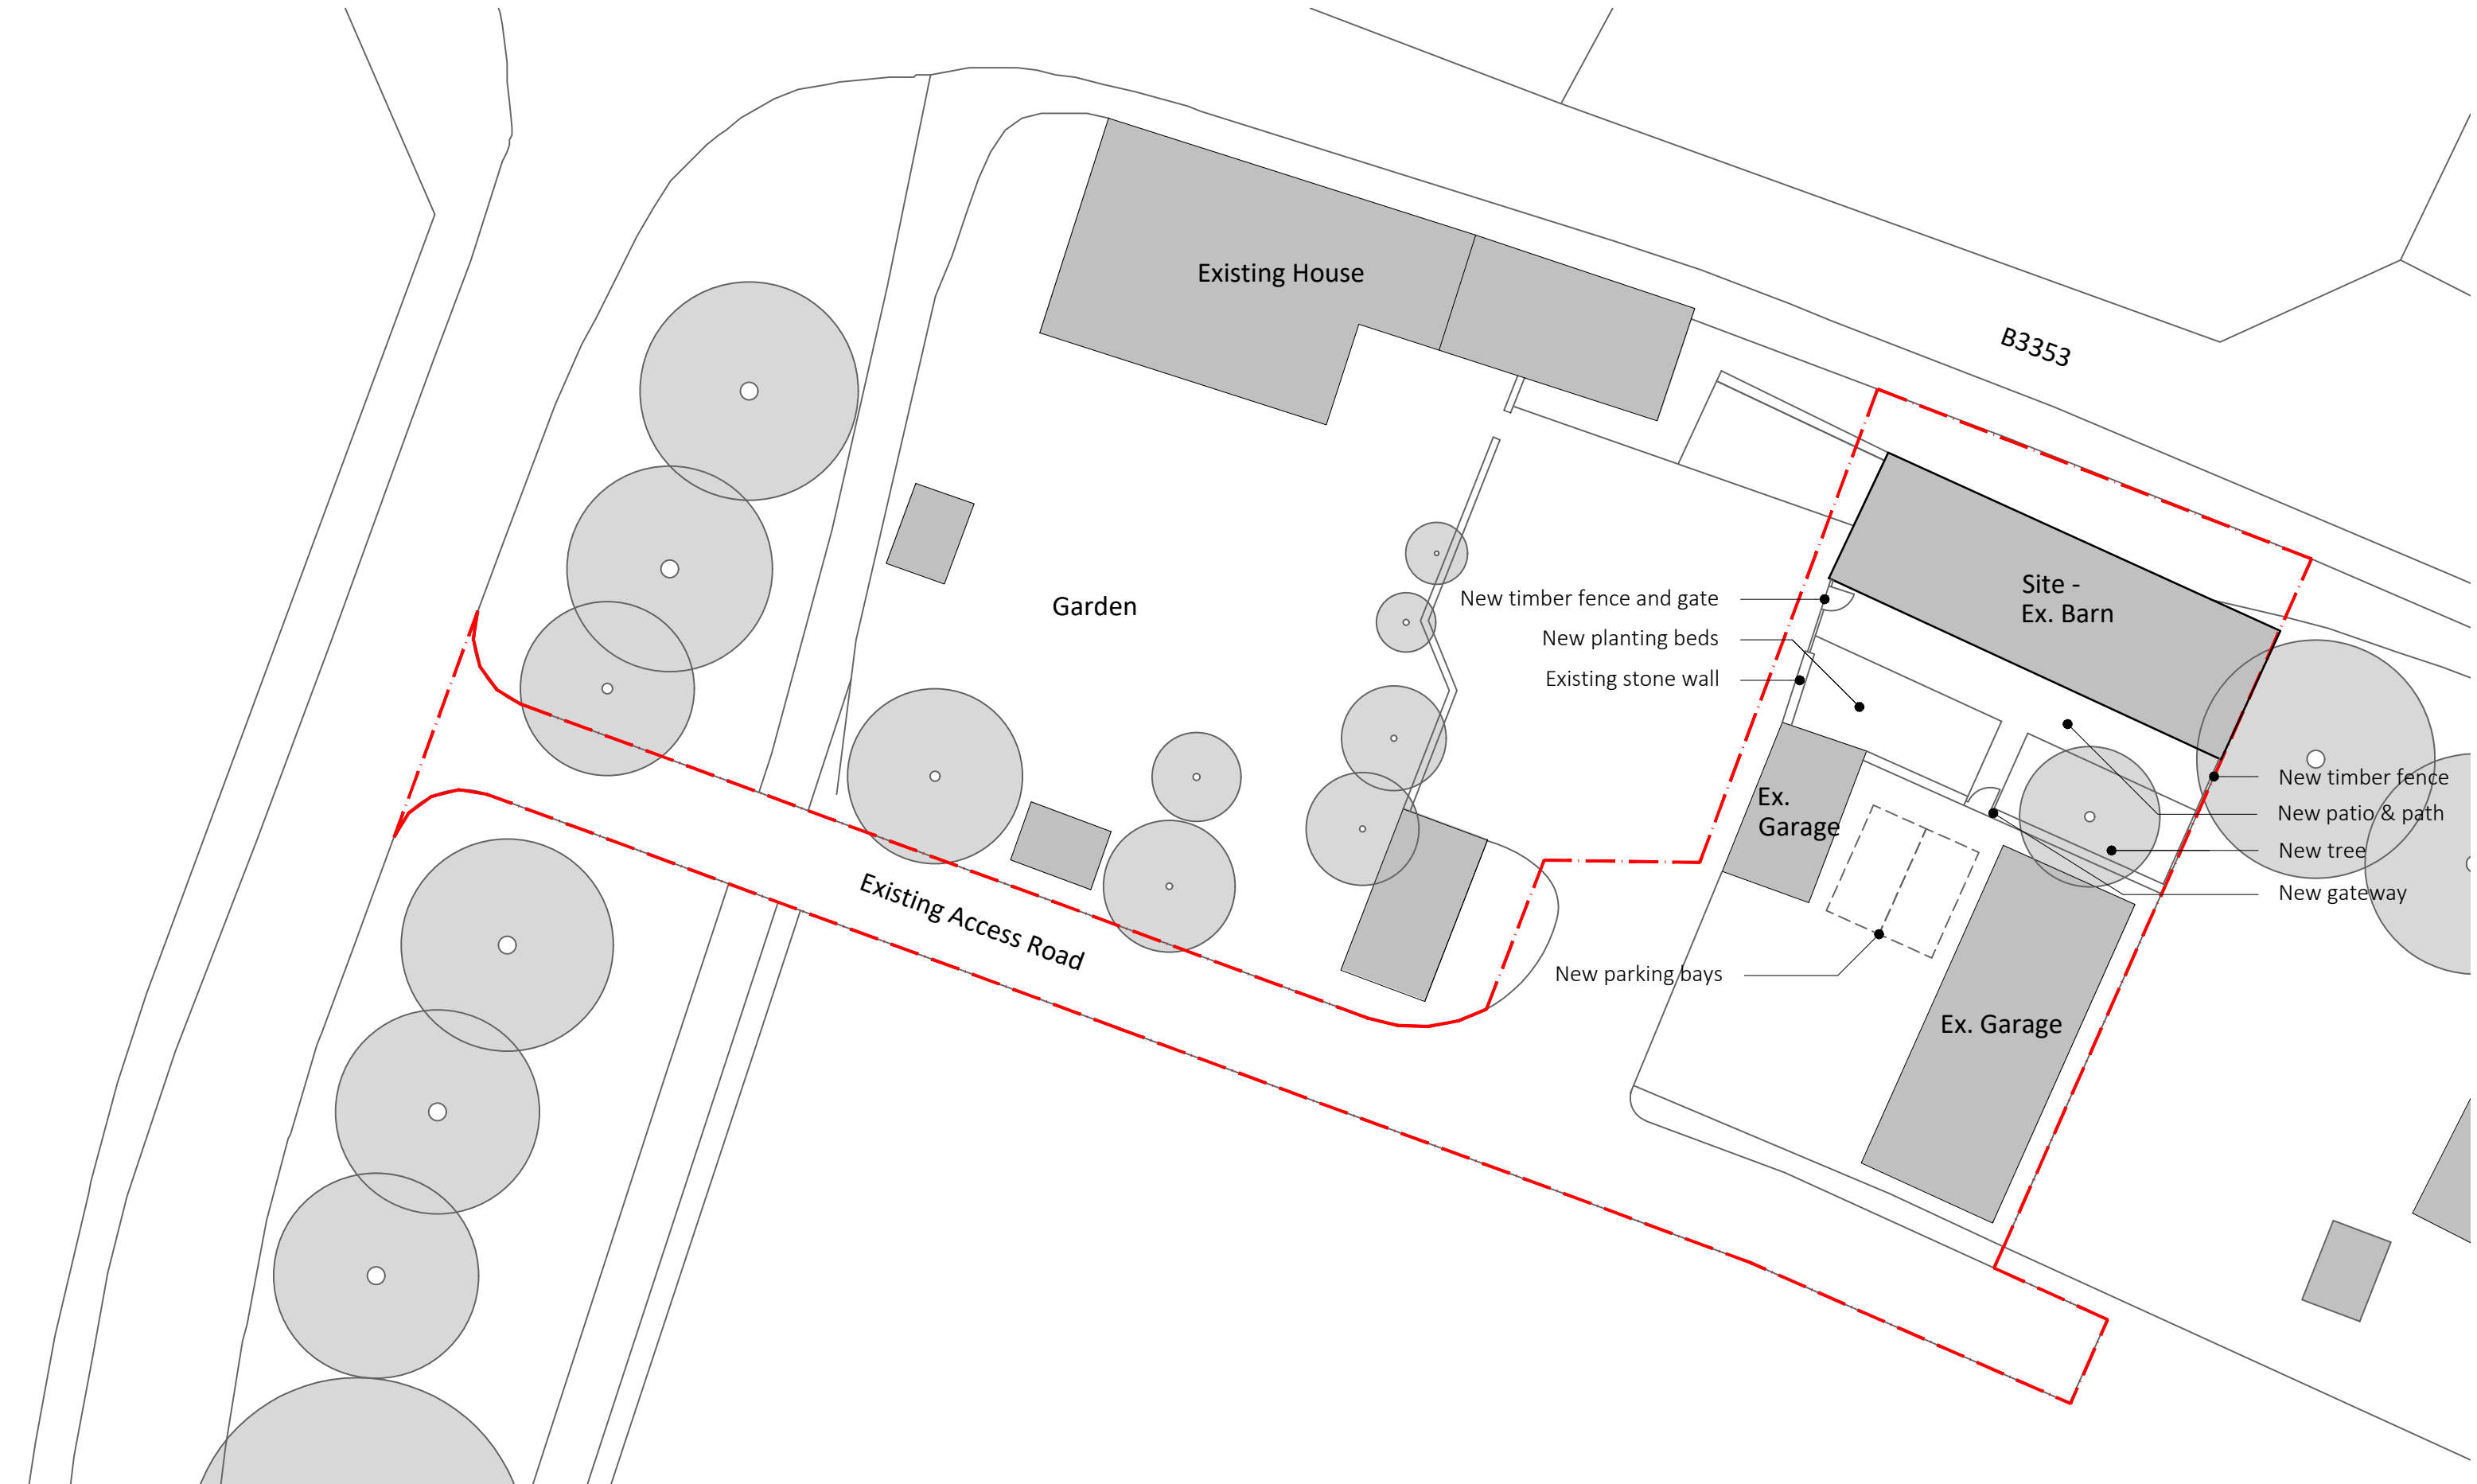

Rev	Date	Details	Rev	Status
Project	Stage	Drawing		
4181	3	110	A	PLANNING

Scale	Size	Drawn	Check	Creation
1:250	A3 L	JR	MSB	05.11.2025

Barn Conversion - 10 The Linleys
Gastard, Corsham, Wiltshire

Site Plan
Proposed

