



VERTICAL VIEW
THROUGH PILASTER

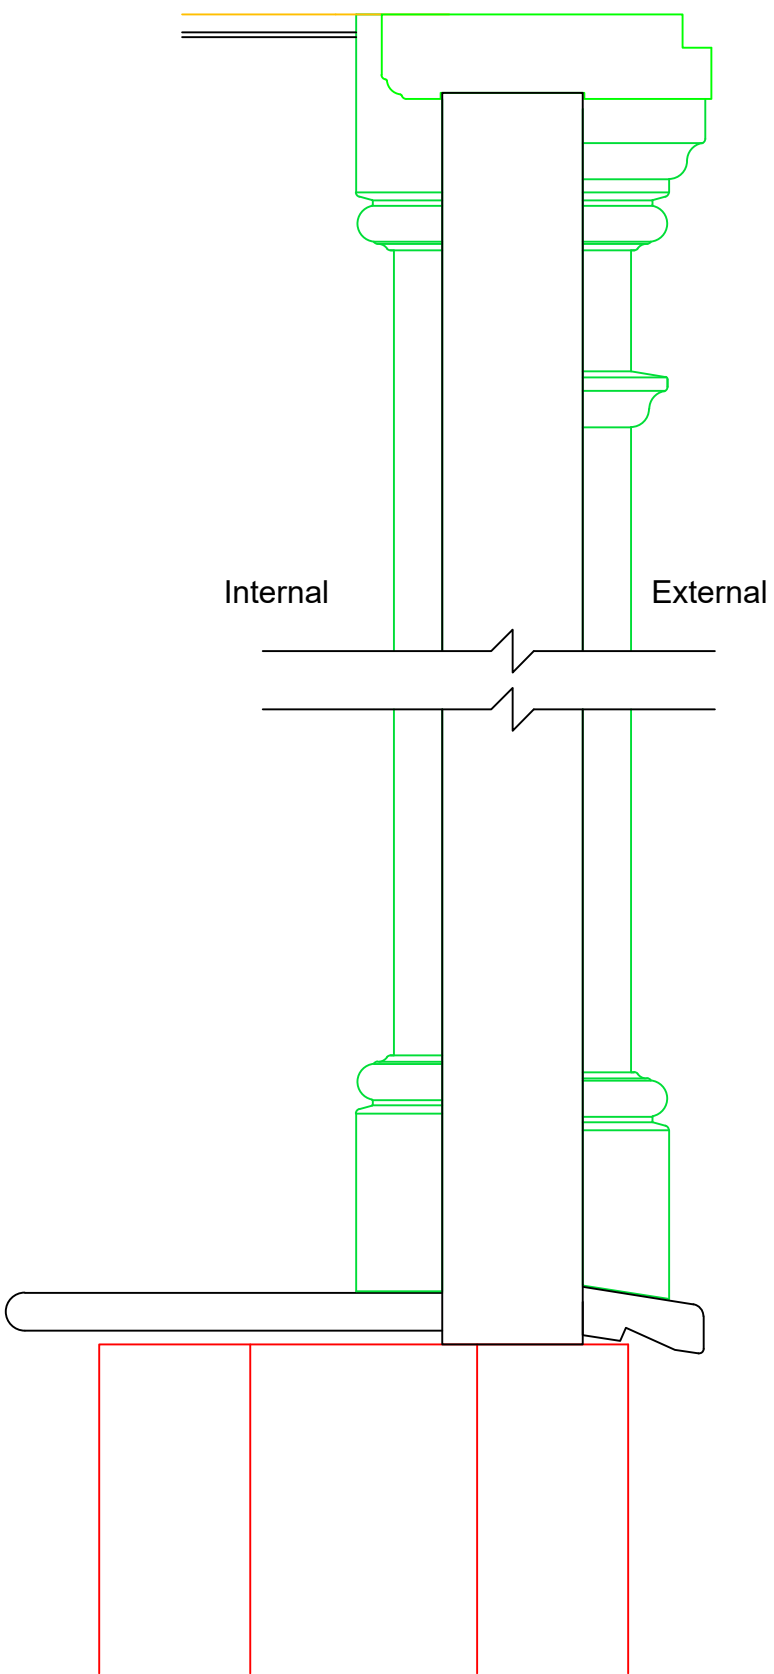


VERTICAL VIEW
THROUGH DOUBLE
DOOR

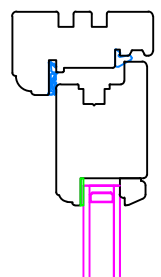


Door Head Rail

VERTICAL VIEW
THROUGH WINDOW

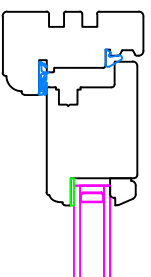


Window Head Rail


VERTICAL VIEW
THROUGH PANELLED
FRAME

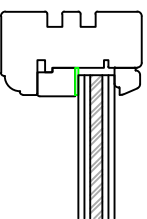


Window Head Rail

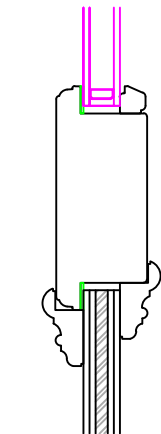


Door Mid Rail

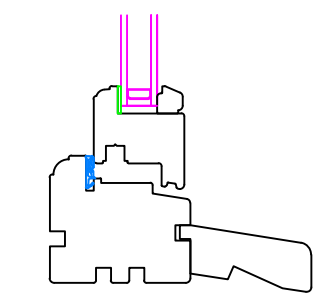


Window Bottom Rail

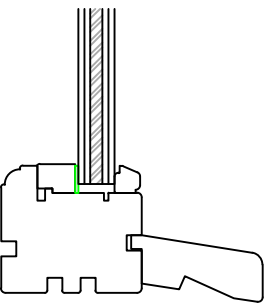

Window Bottom Rail

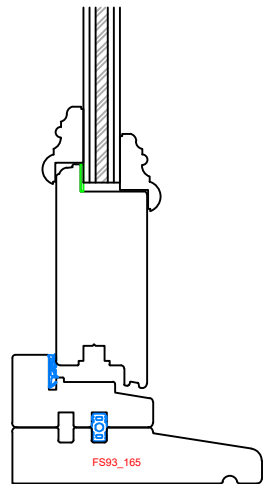

Door Cill

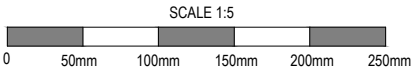

REVISION	DATE	COMMENT

client Highfield House 60 High Street Great Cheverall, Devizes Wiltshire SN10 5TH		
Drawing: Detail Section - Frames		
scale: 1:5 @A3	dwg: 13162 /05	rev: -
date: July '25		


David Salisbury

Bennett Road,
Isleport Business Park,
Highbridge, Somerset, TA9 4PW
Tel: 01278-764400 Fax:
01278-764422