
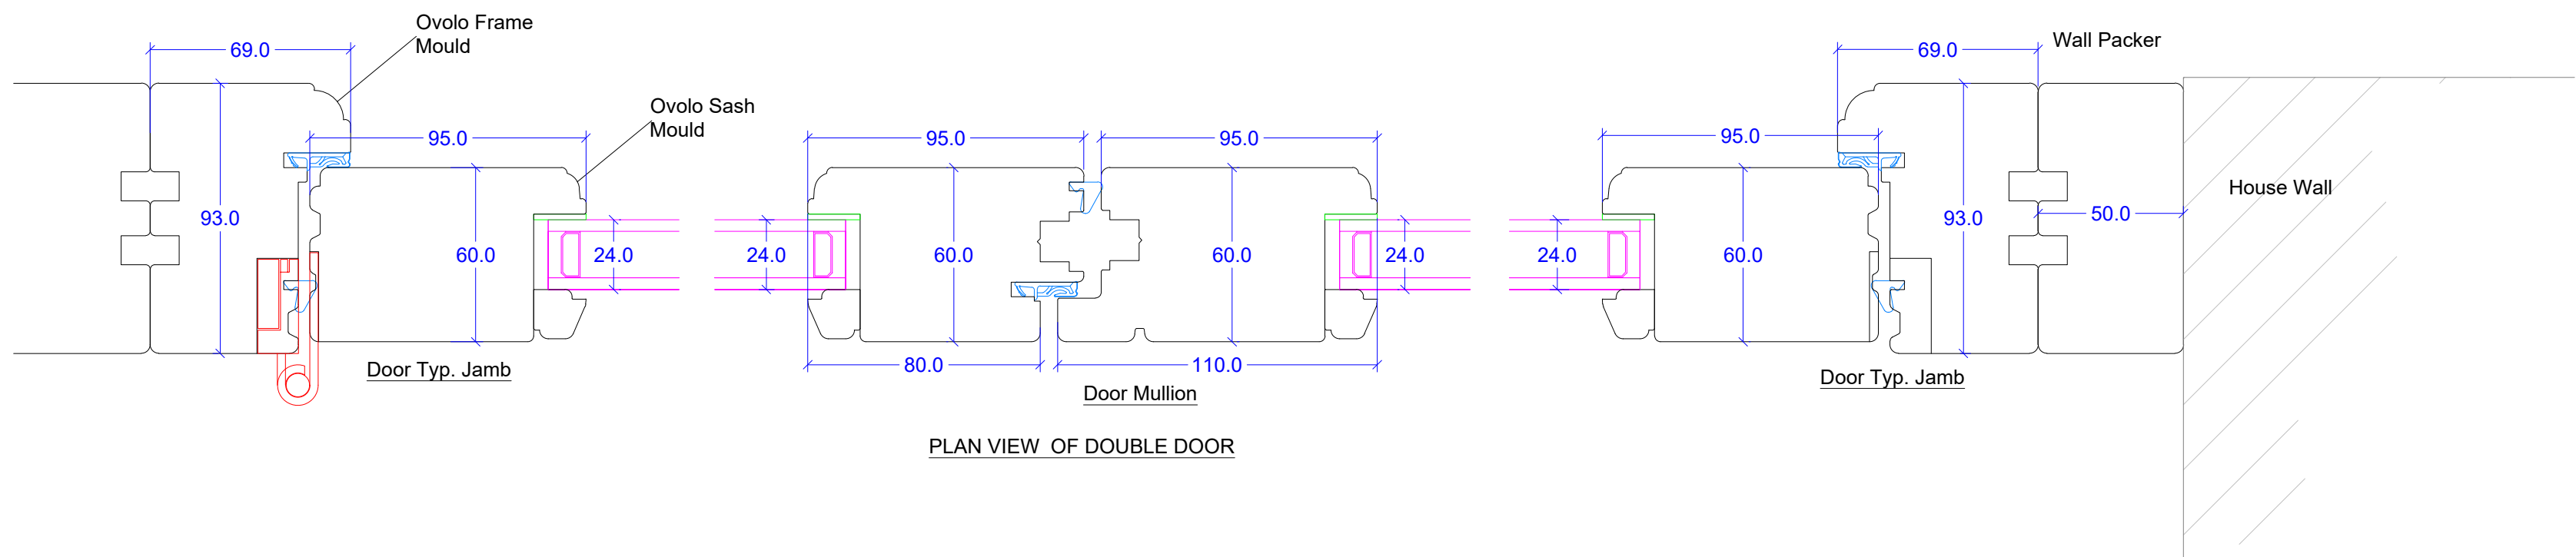
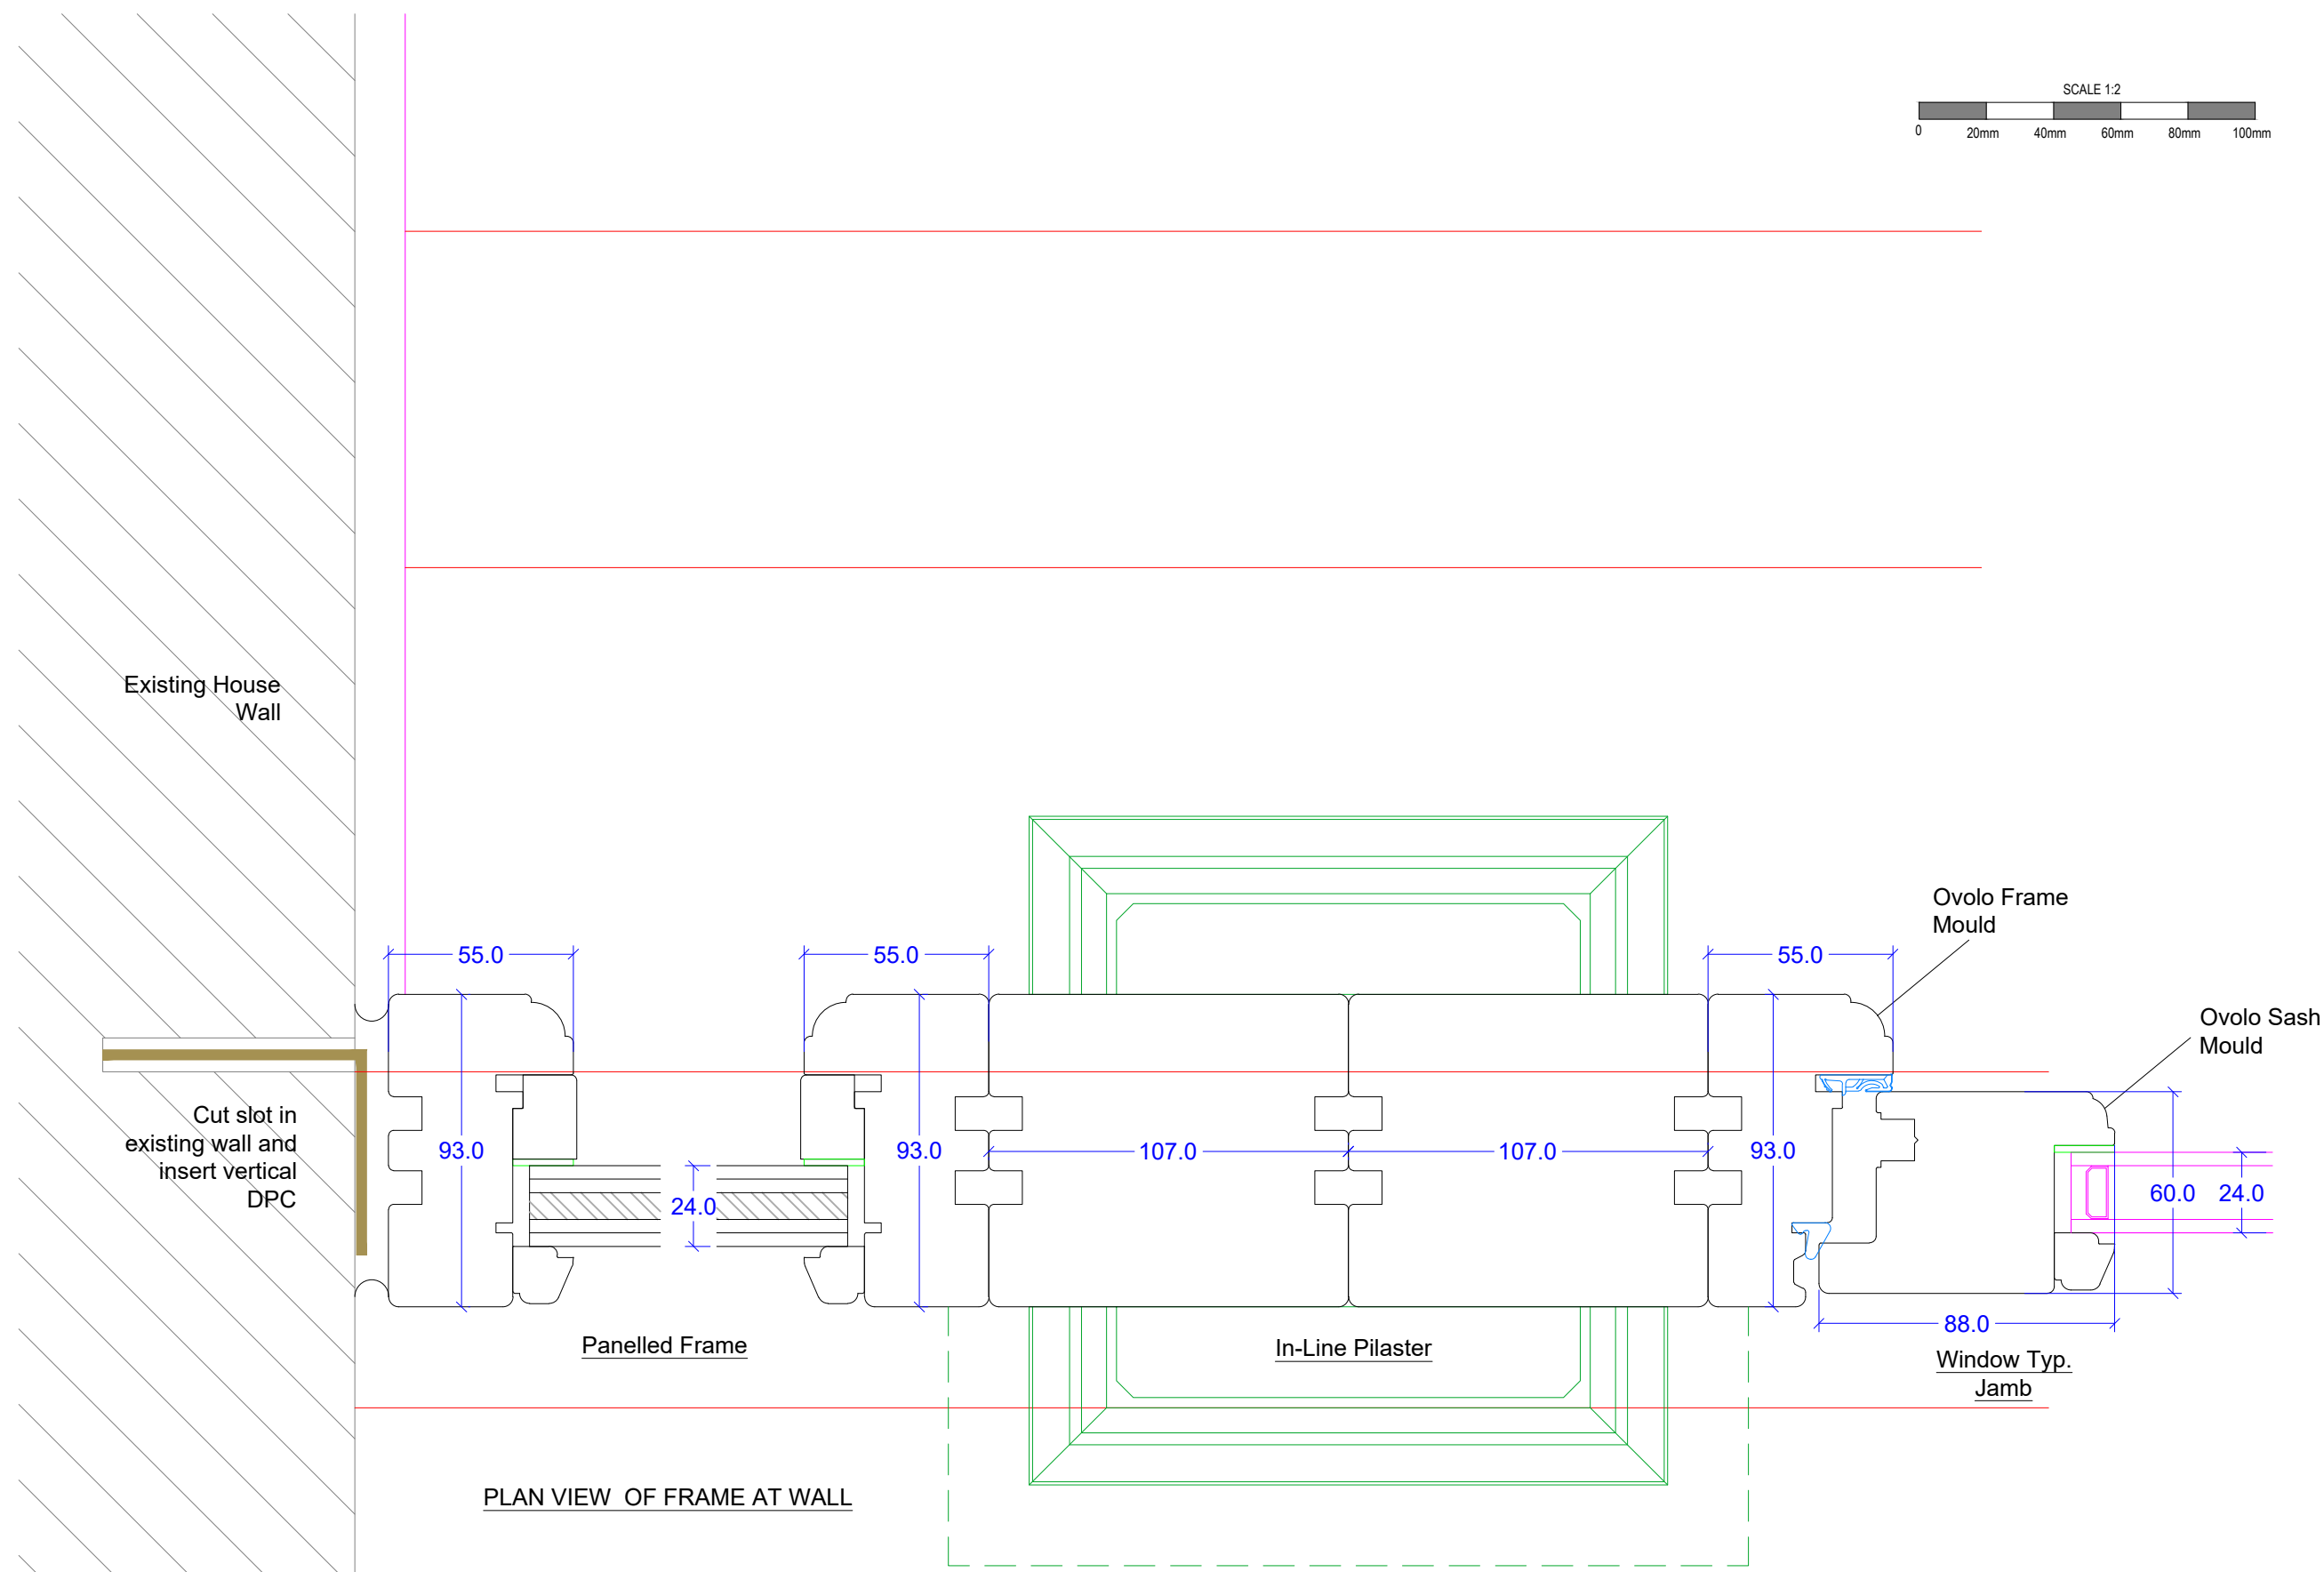


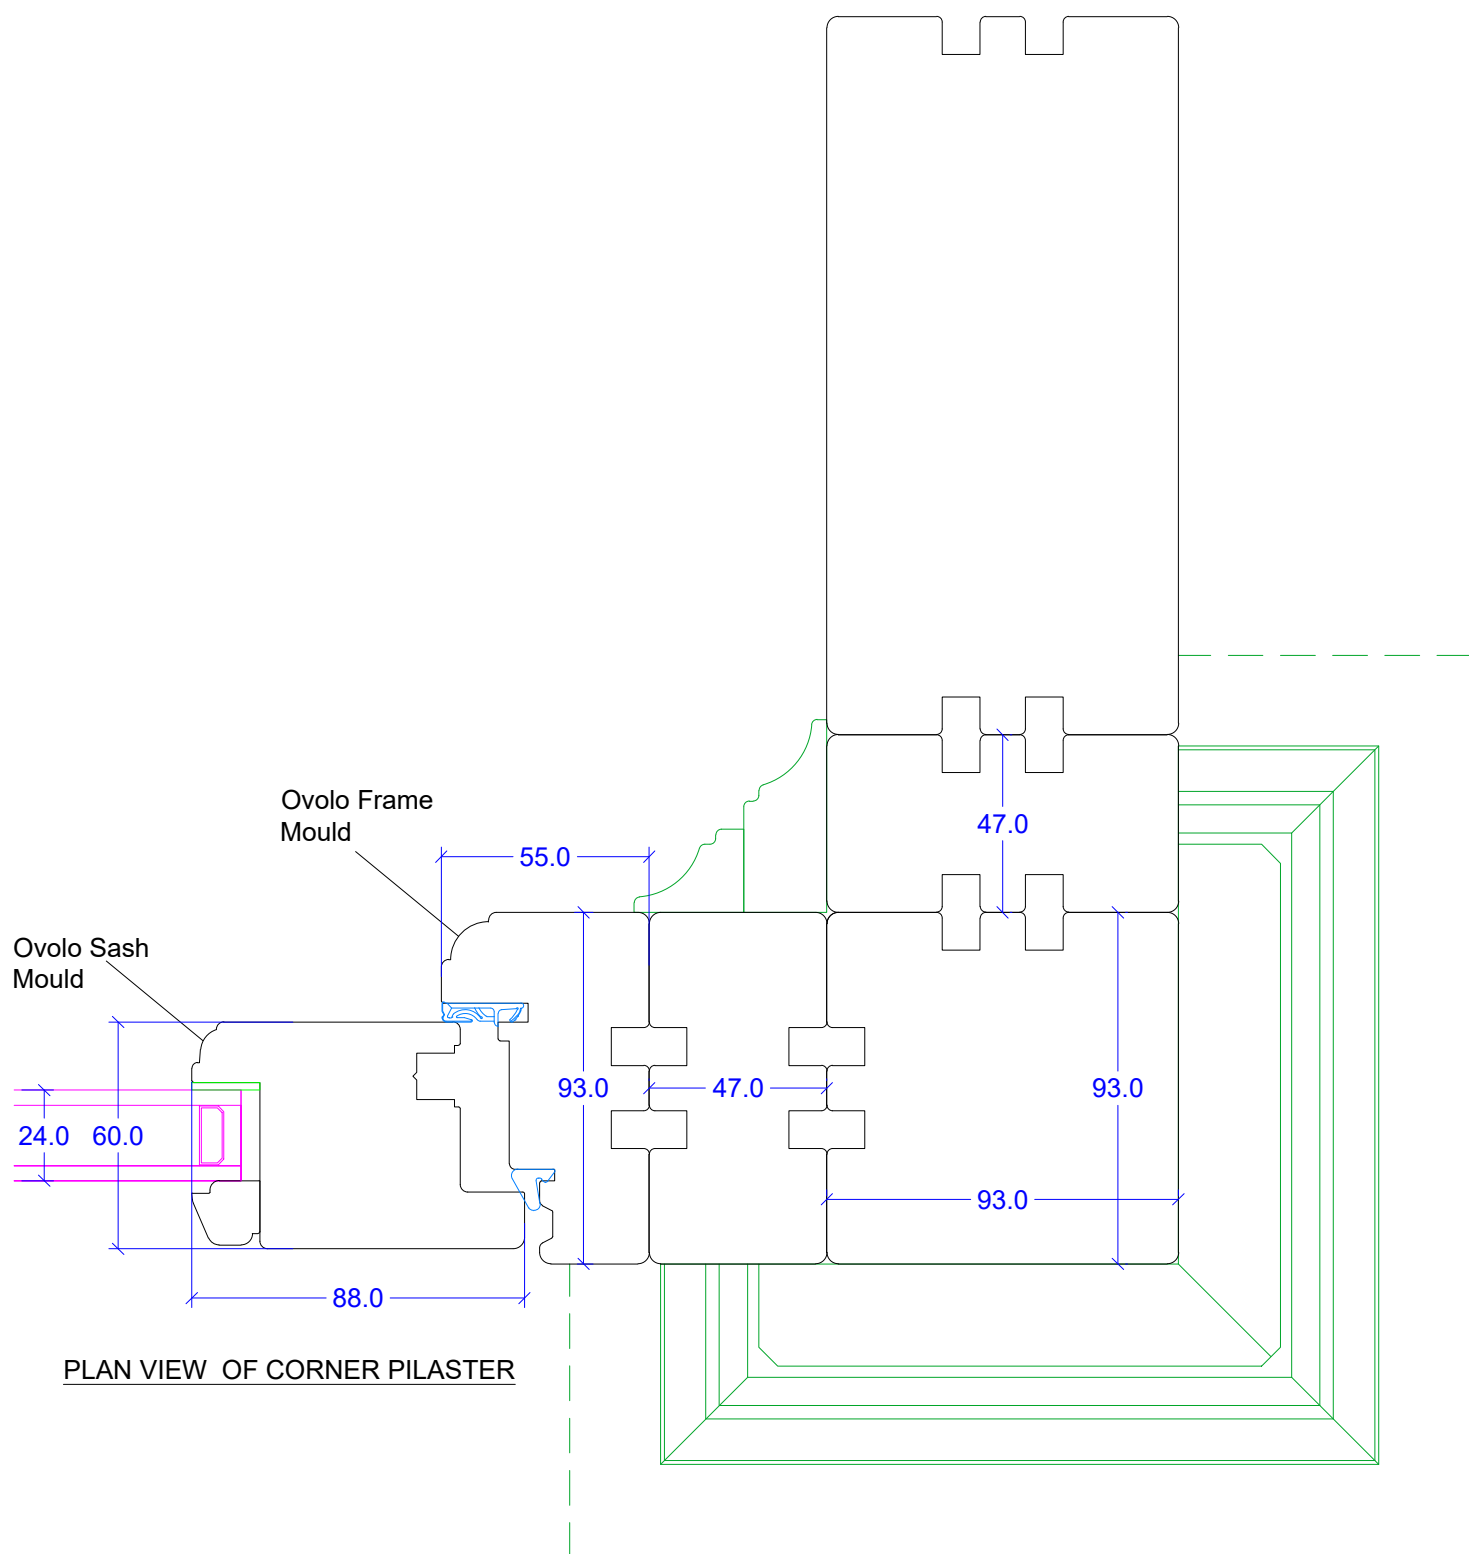

REVISION	DATE	COMMENT

client
Highfield House
60 High Street
Great Cheverall, Devizes
Wiltshire
SN10 5TH

Drawing:
Joinery Details

scale: 1:2@A2	dwg: 13162 /12	rev: -
date: September '25		


David Salisbury

Bennett Road,
Isleport Business Park,
Highbridge, Somerset, TA9 4PW
Tel: 01278-764400 Fax:
01278-764422