


Crown Copyright. Produced by HM Land Registry.
Reproduction in whole or in part is prohibited without the prior written permission of Ordnance Survey. Licence Number AC0000851063.

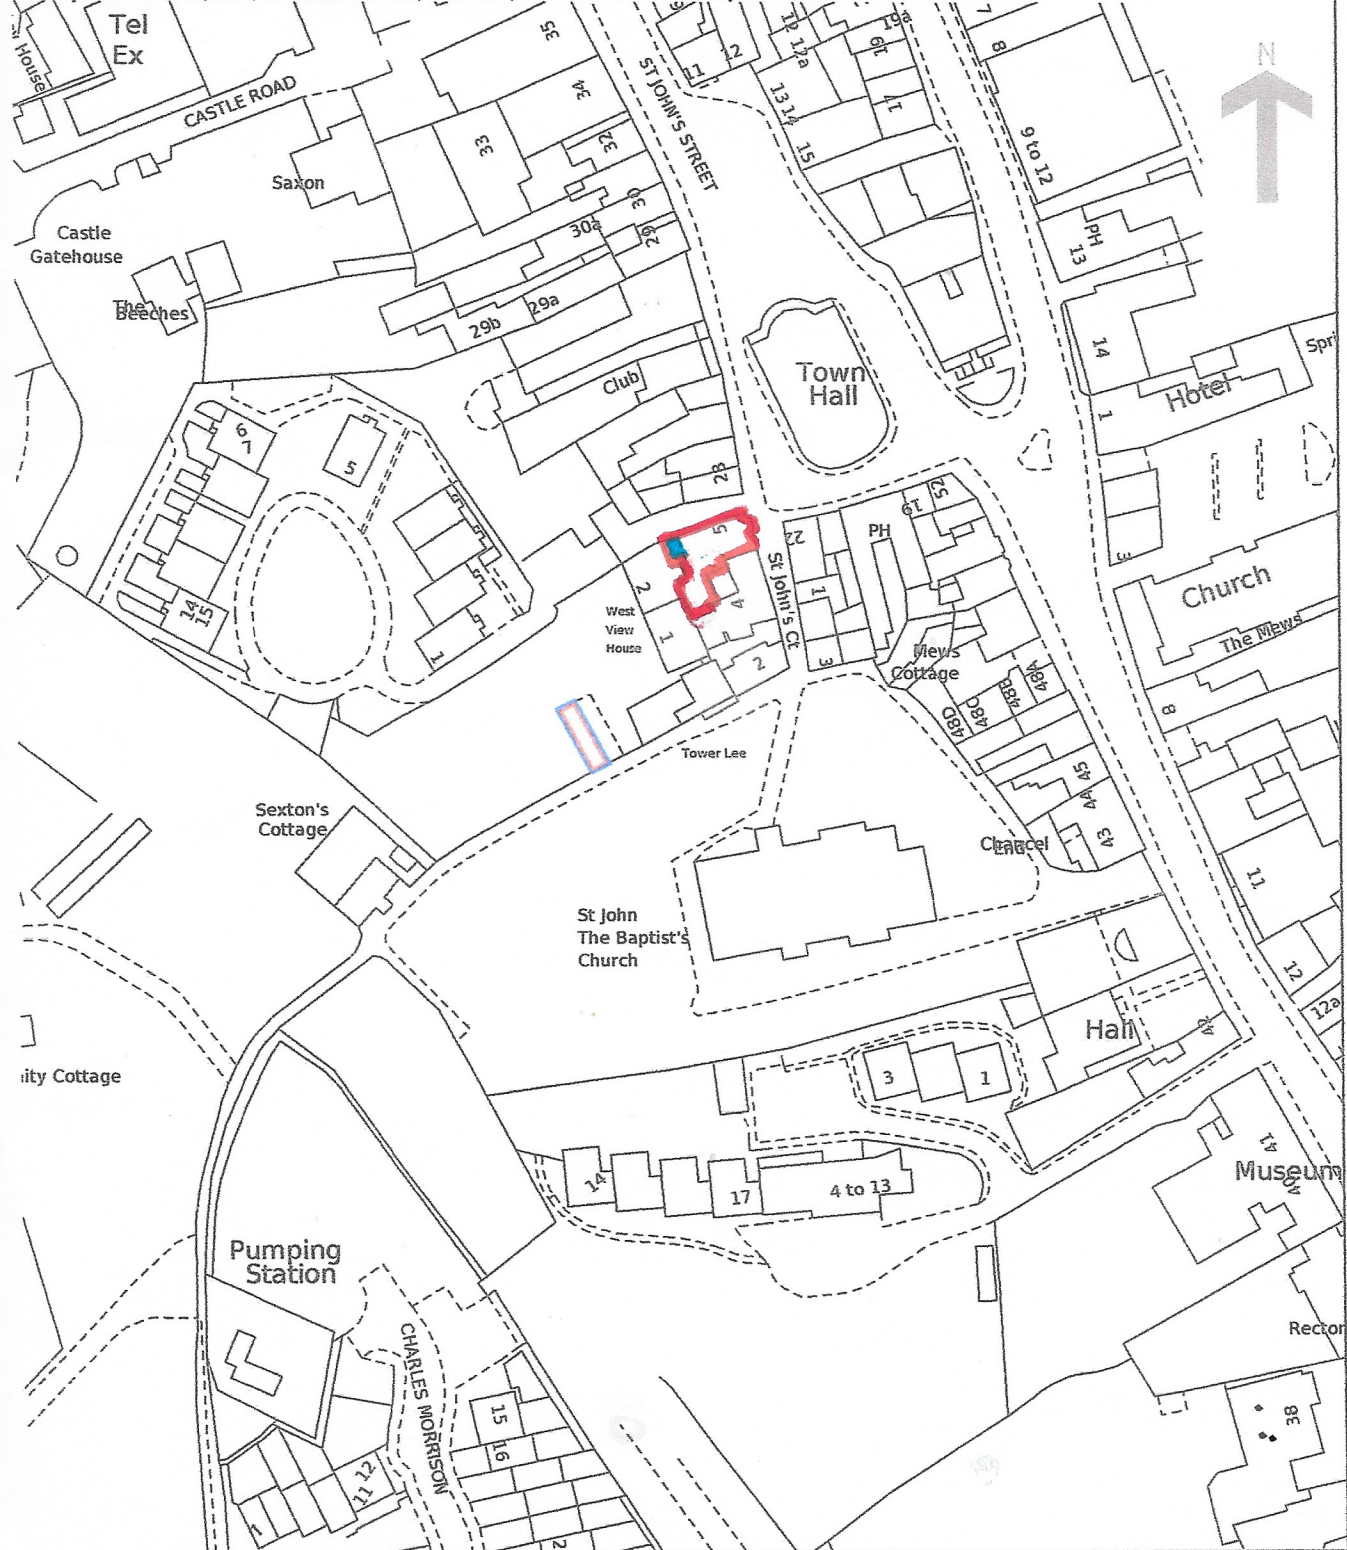

Site plan. 5 St Johns Court.

* the blue shaded area
represents a flying freehold
- No 2