


Ordnance Survey (c) Crown Copyright 2025. All rights reserved. Licence number 100022432

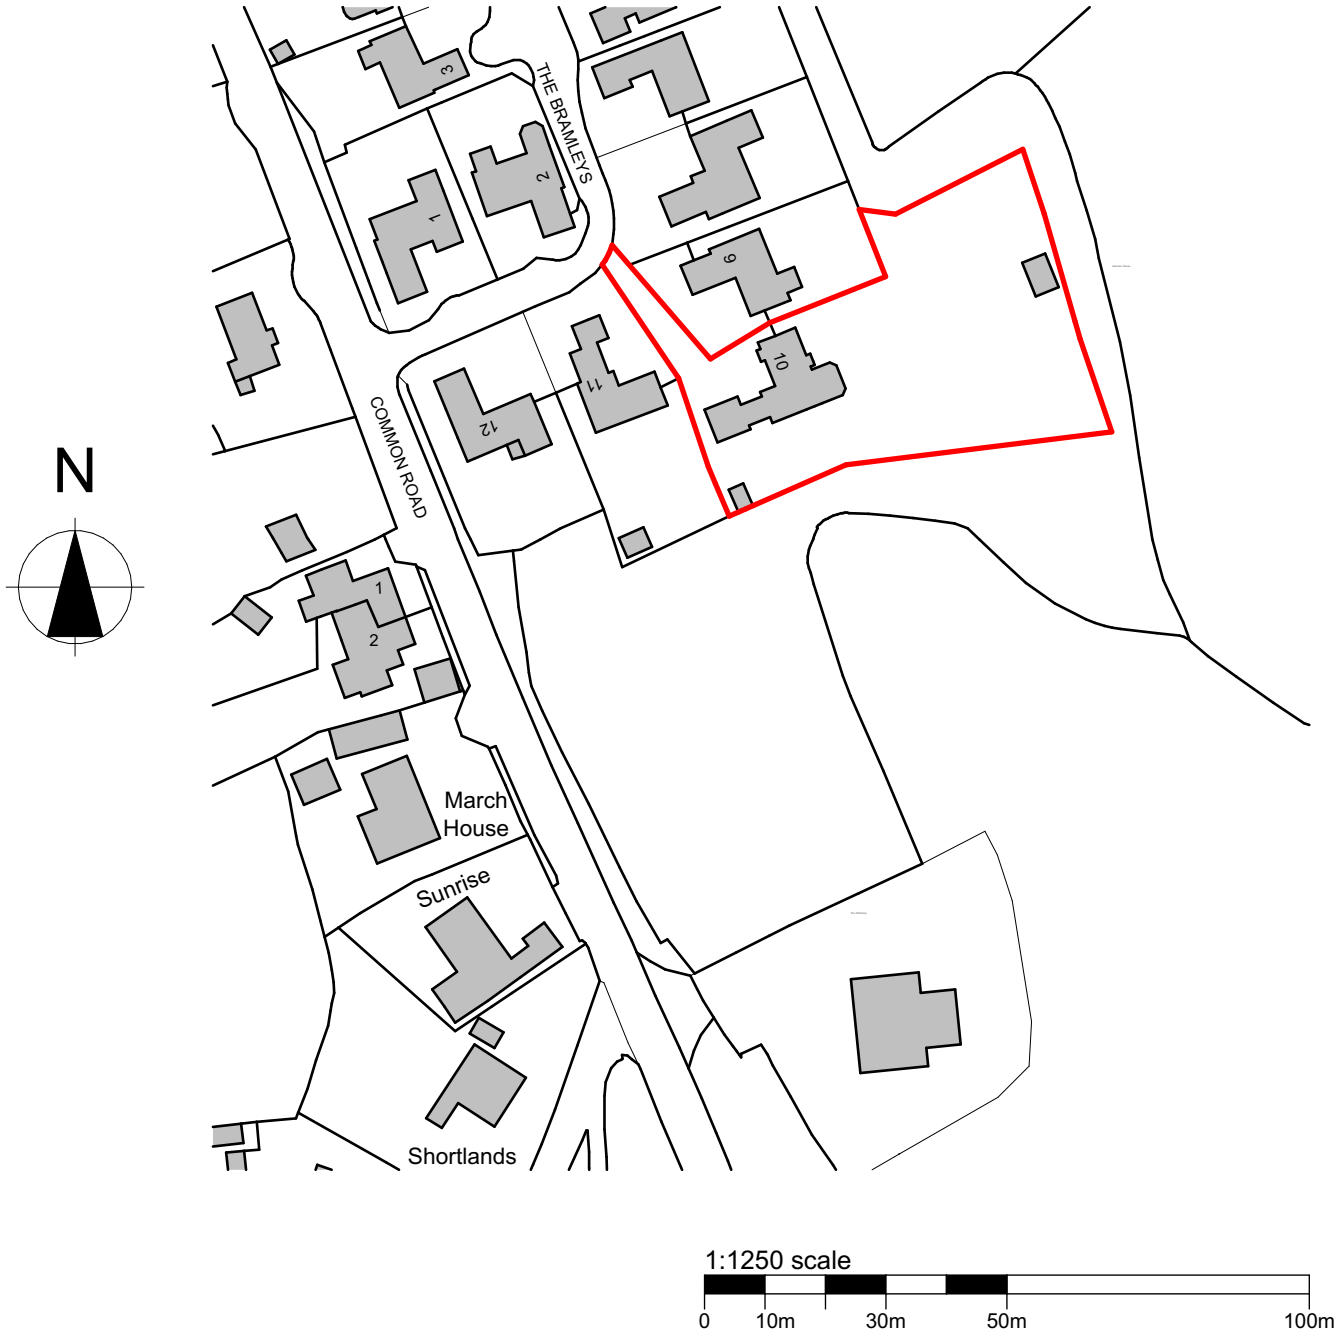

PLANNING APPROVAL			
P1	Planning Issue	04.11.25	GM
Revision	Description	Date	Drawn

Designer :

GRKA

GRK Architecture

www.grka.co.uk

Project :
10 The Bramleys, Salisbury
Proposed House Extension

Drawing :
Location Plan

Date : November 2025	Scale : 1:1250 @ A1	Revision: P1
Drawing No. : 25 / 420 / 103	Status : PLANNING	