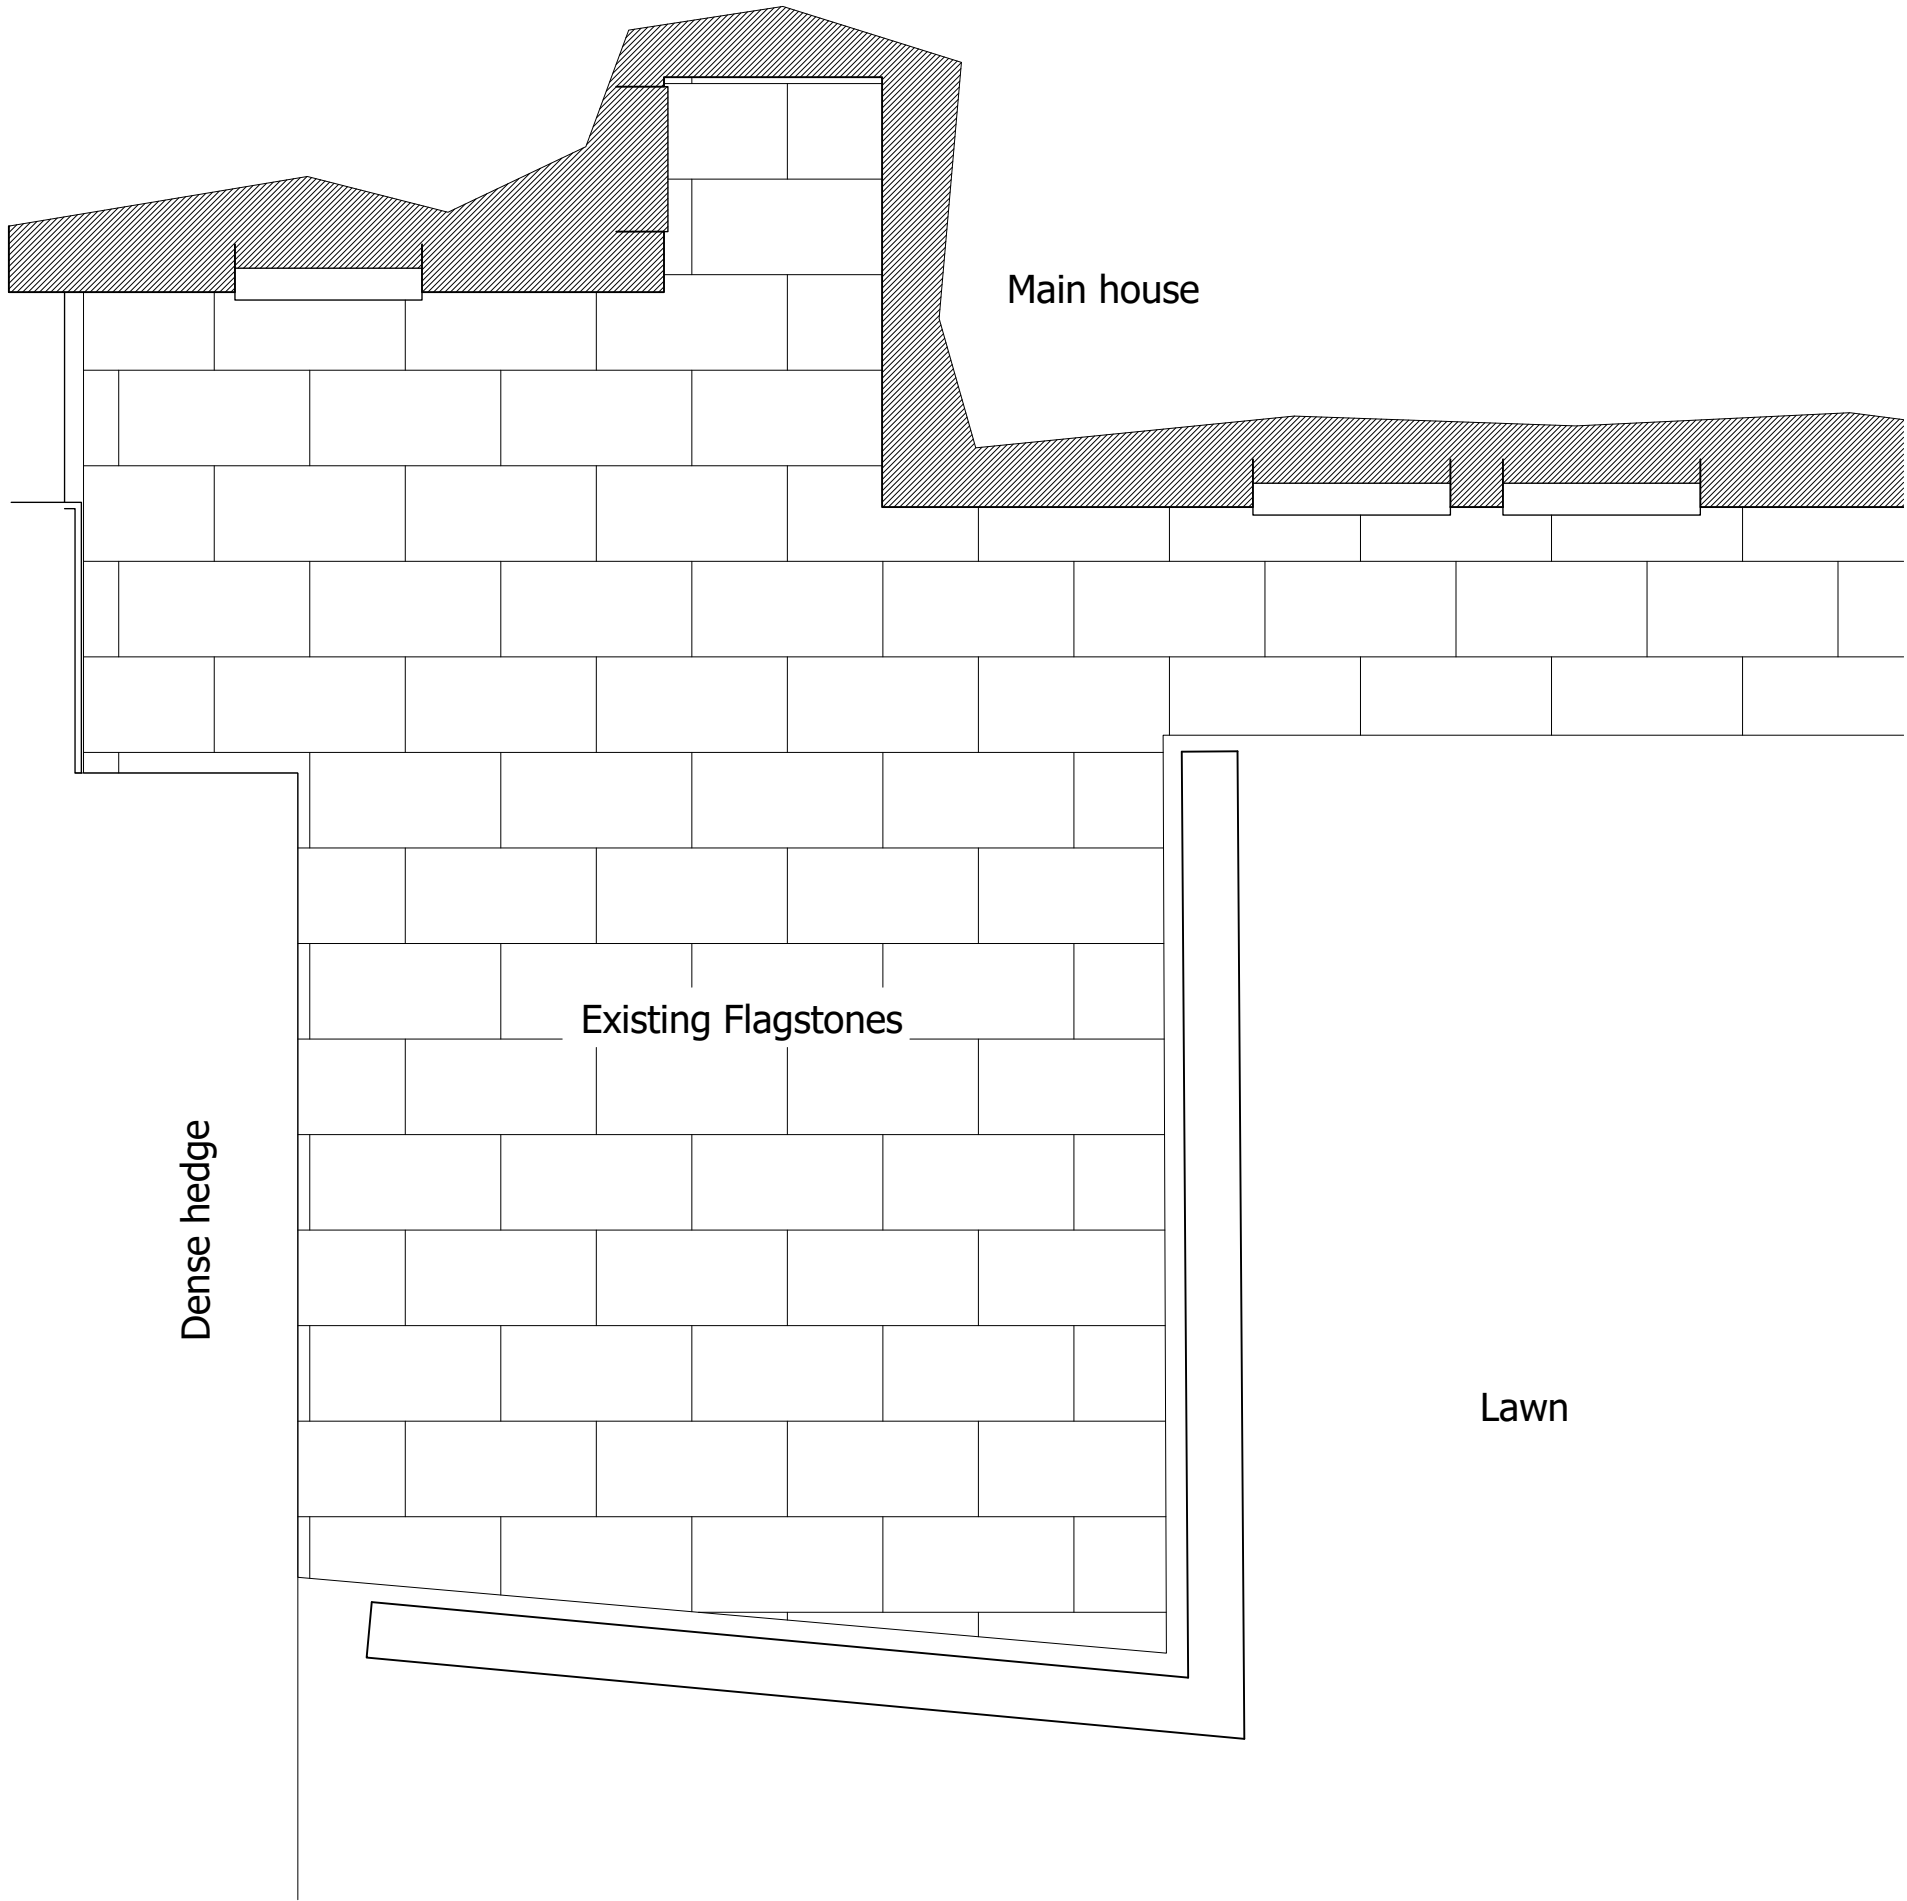


Survey Plan

MATHEWSON WATERS ARCHITECTS
Architects
01380 721994

The Old Surgery
Crowle Road · Lambourn
Berkshire · RG17 8NR
enquiries@mw-architects.co.uk
www.mw-architects.co.uk
01488 73131

RIBA #
Chartered Practice

© MATHEWSON WATERS ARCHITECTS LP
25064-101

1:50 @ A3