




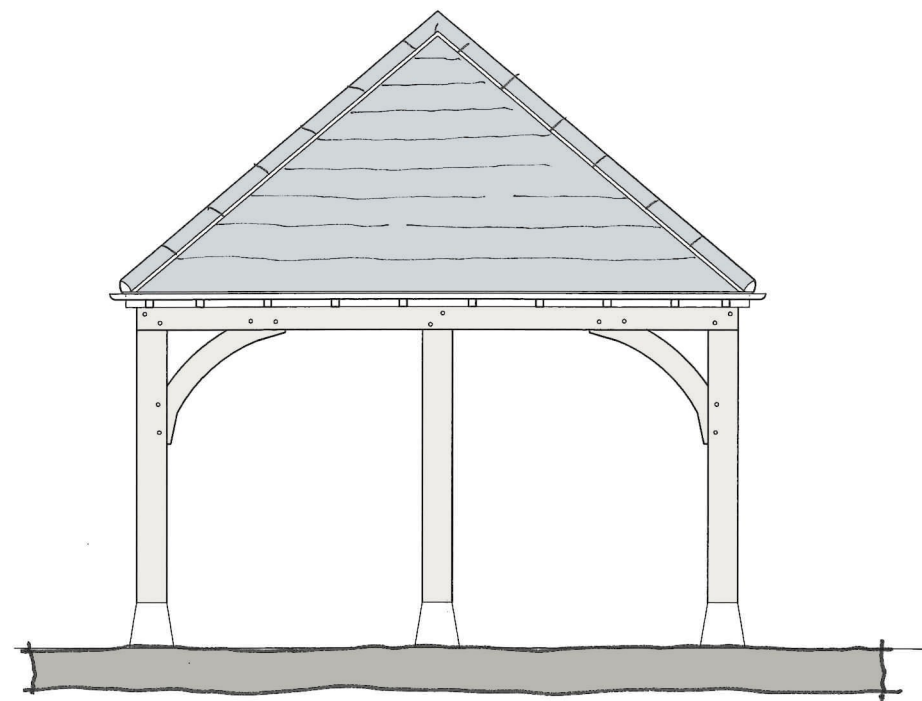


North & South Elevations

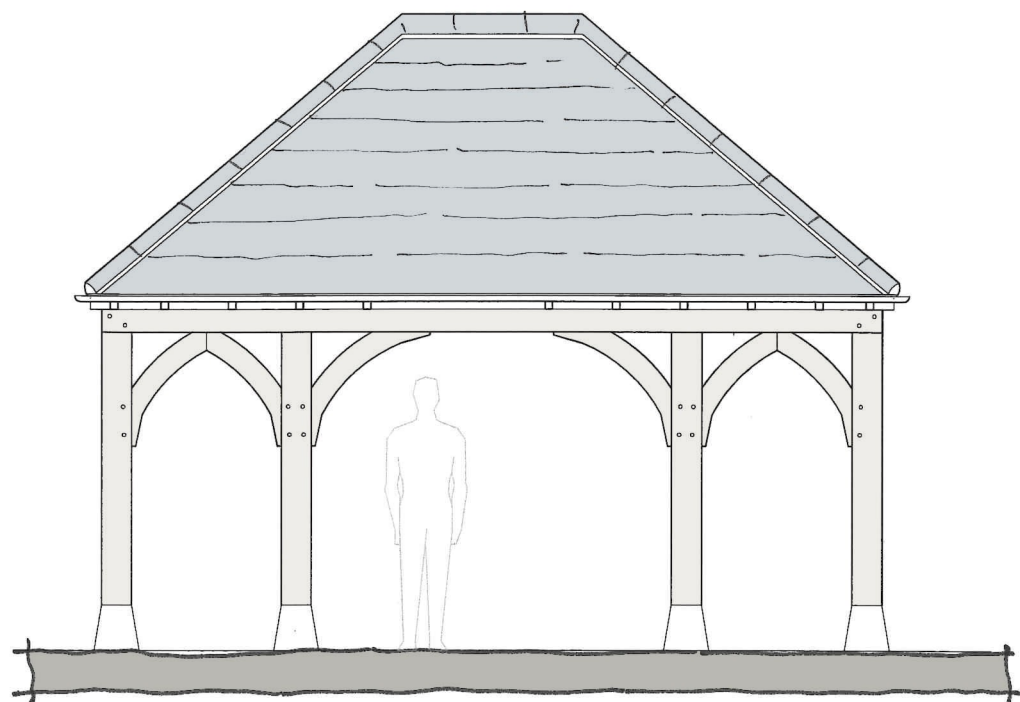

East & West Elevations

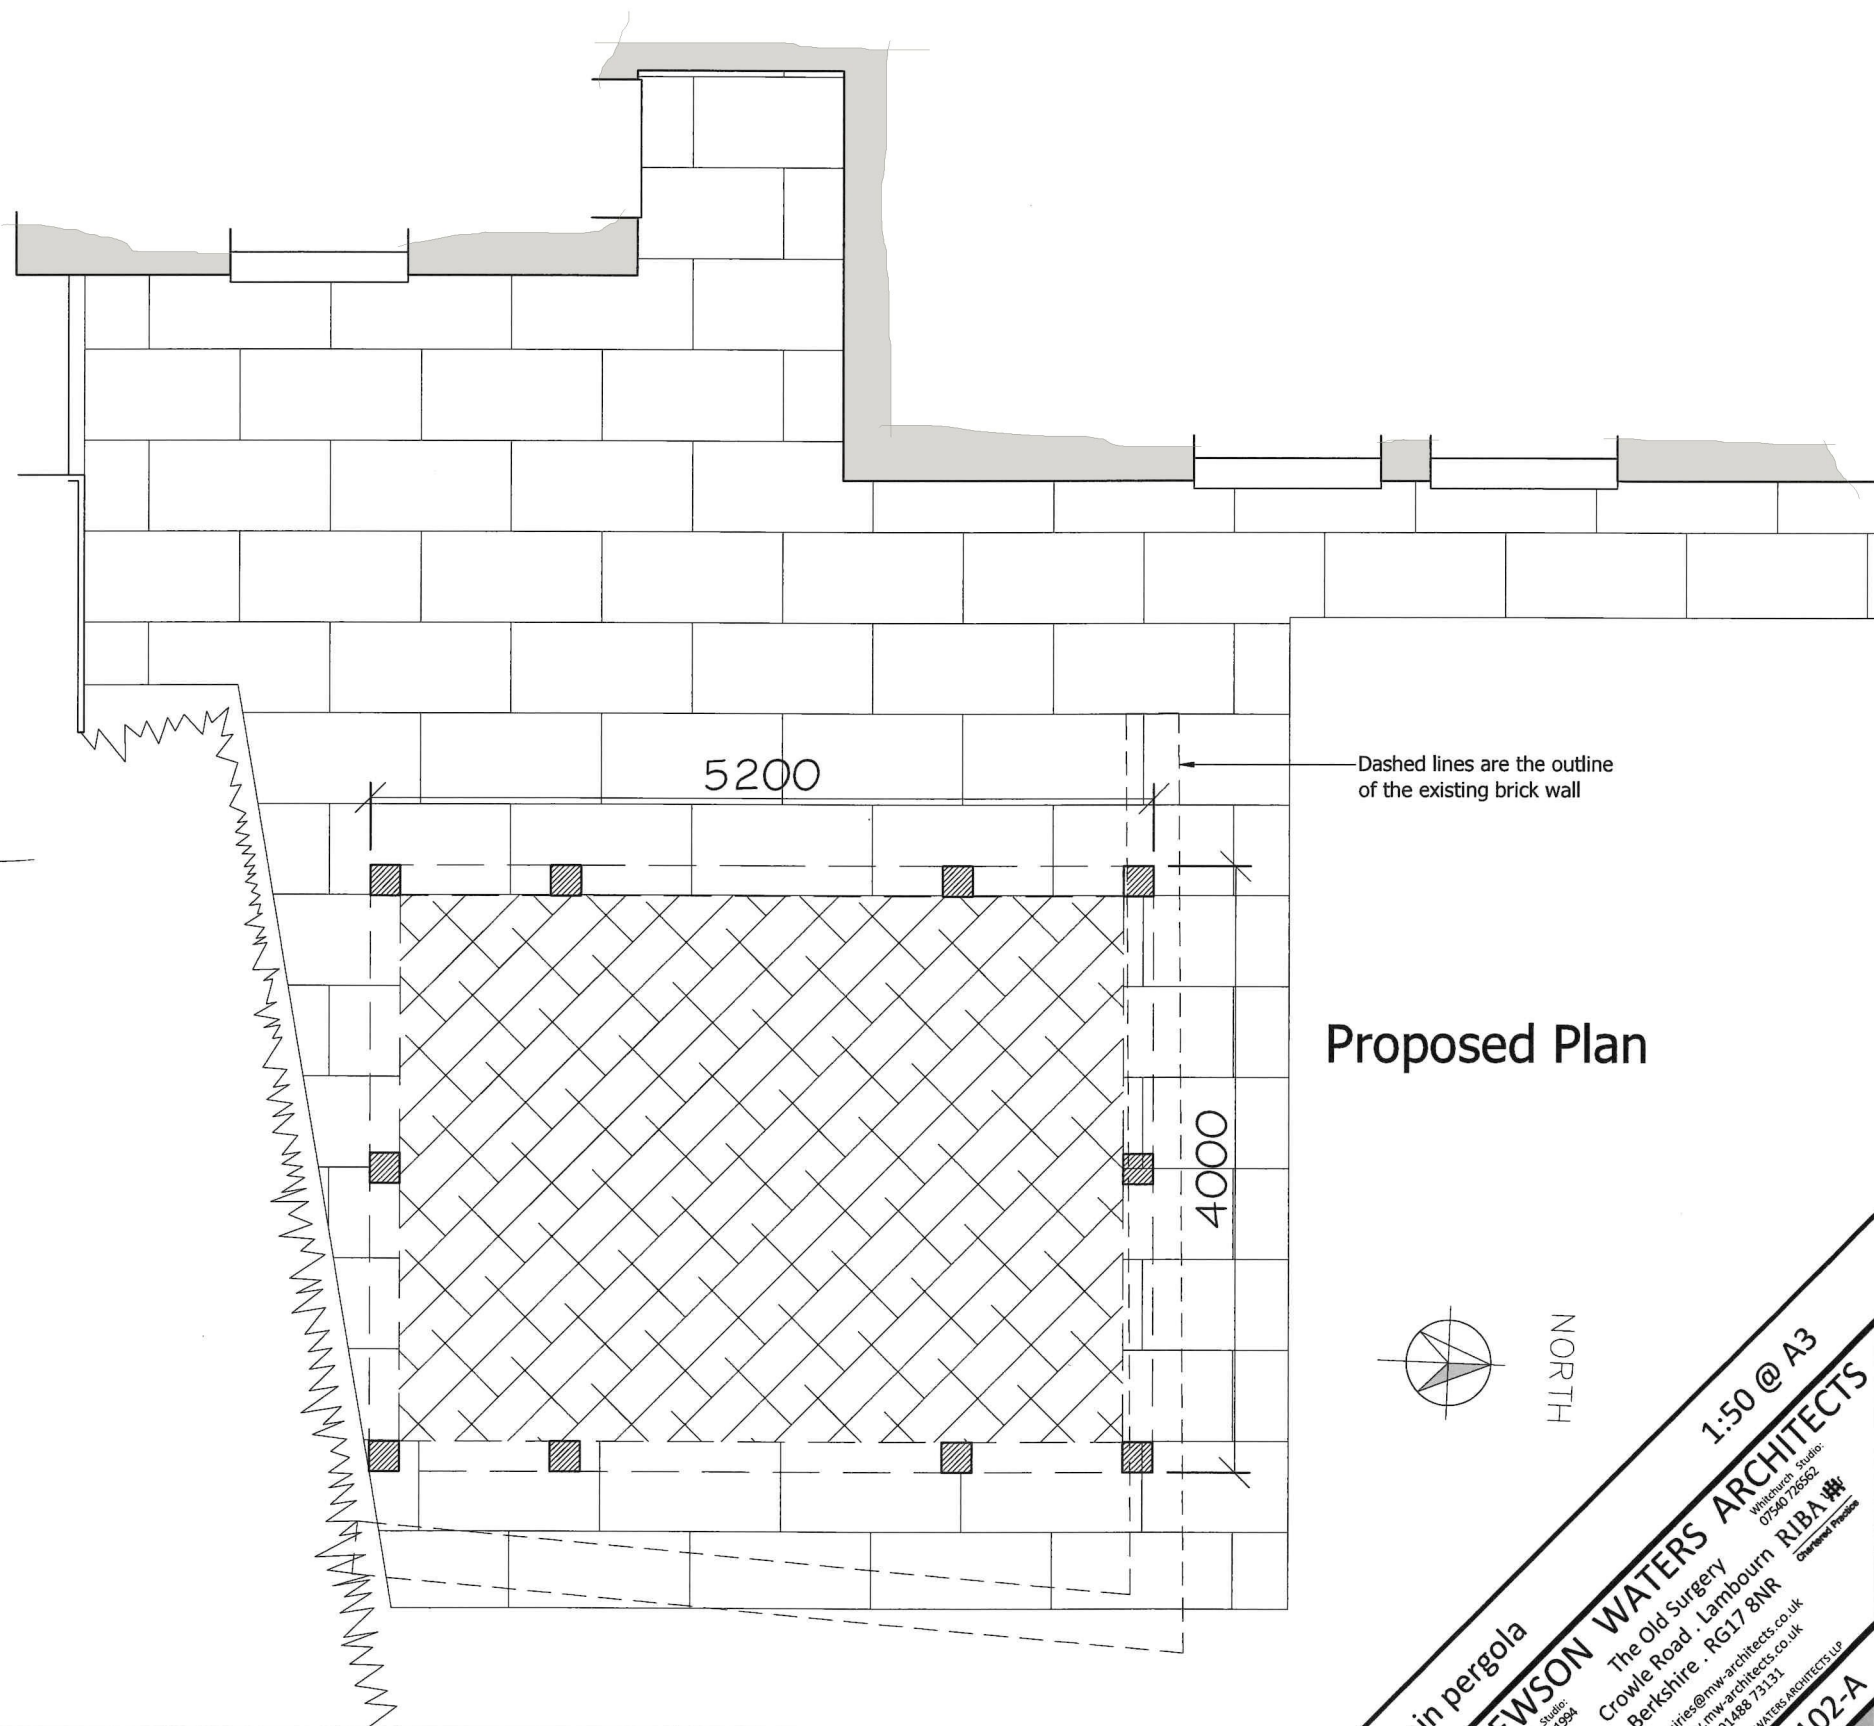

Proposed Plan

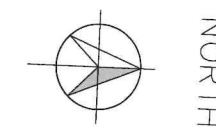

NORTH

Main pergola
MATHEWSON WATERS ARCHITECTS

01380 772594

The Old Surgery
Crowle Road · Lambourn
Berkshire · RG17 8NR
enquiries@mw-architects.co.uk
www.mw-architects.co.uk


© MATHEWSON WATERS ARCHITECTS LLP
25064-102-A

1:50 @ A3

MATHEWSON WATERS ARCHITECTS
RIBA

PROJECT

Butlers Quarters, Longleaze Lane, Melksham. SN12 6QJ

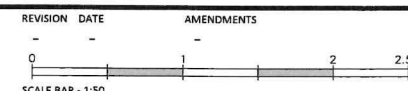

ALL FIGURED DIMENSIONS ARE TO BE TAKEN IN PREFERENCE TO SCALED DIMENSIONS AND ANY INACCURACIES ARE TO BE REPORTED TO THE ARCHITECT. DIMENSIONS TO BE CHECKED ON SITE BEFORE ANY WORK IS PUT IN HAND OR PREFABRICATED. COPYRIGHT OF THIS DRAWING IS RETAINED BY THE ARCHITECT AND IT MUST NOT BE REPRODUCED WITHOUT THEIR WRITTEN CONSENT.