




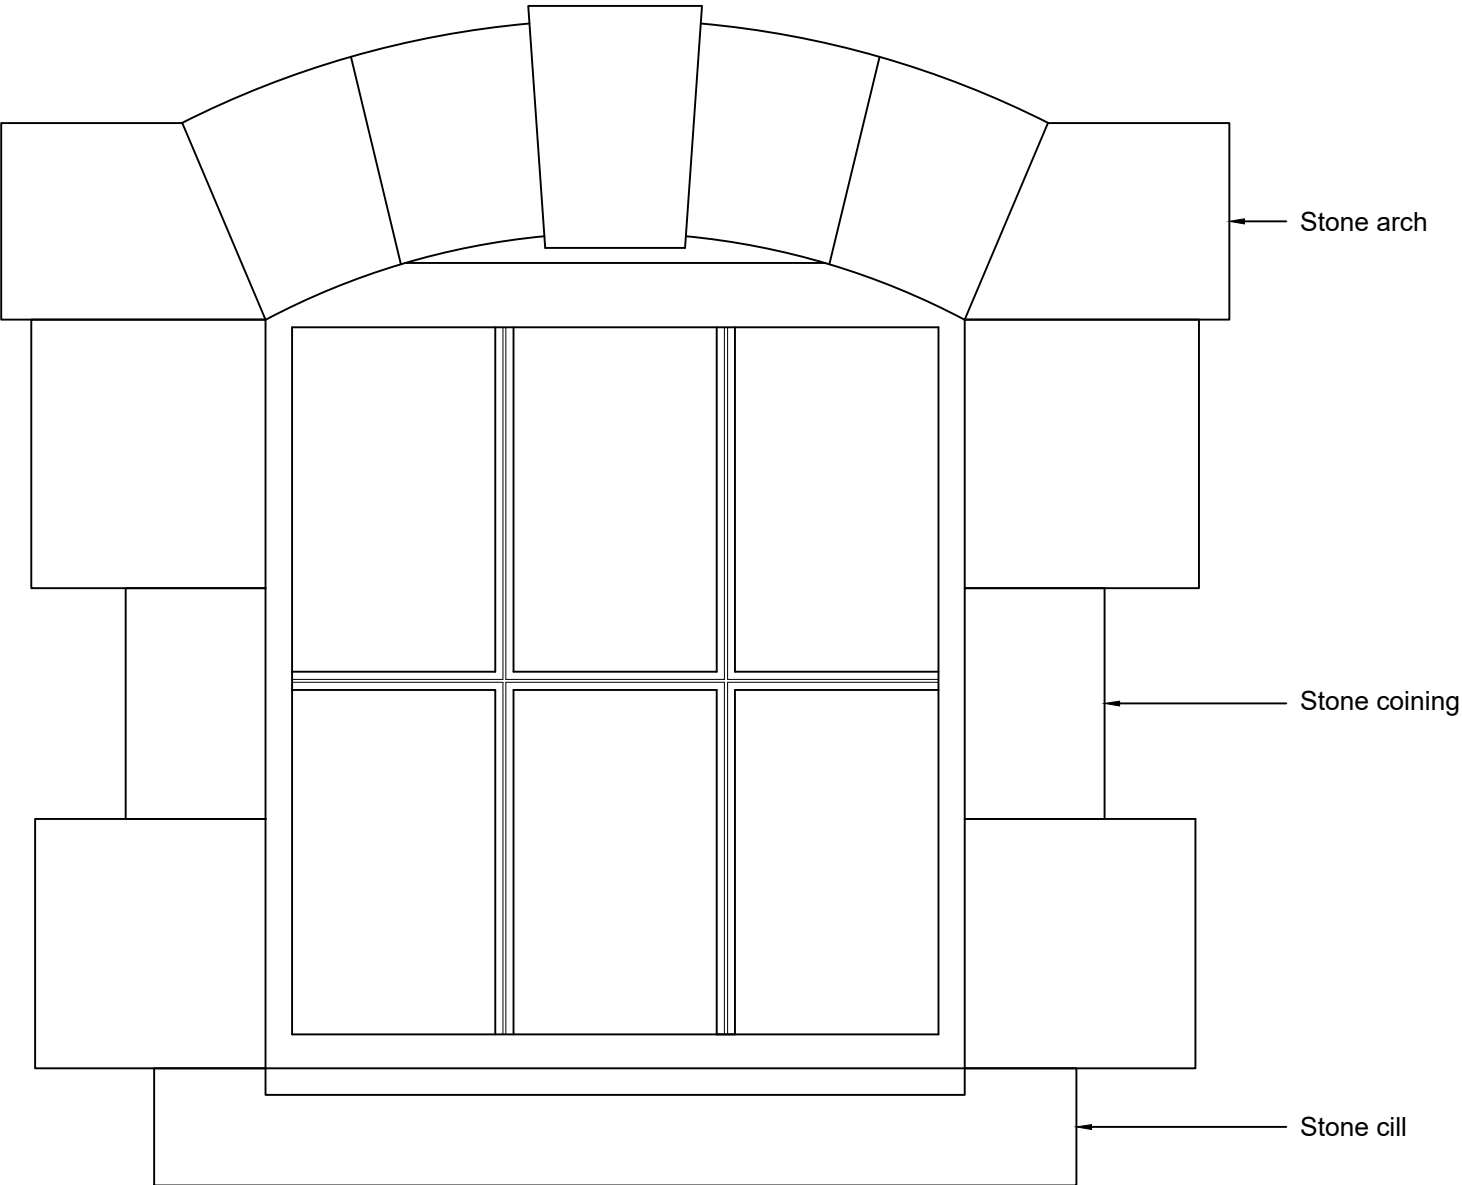


External View

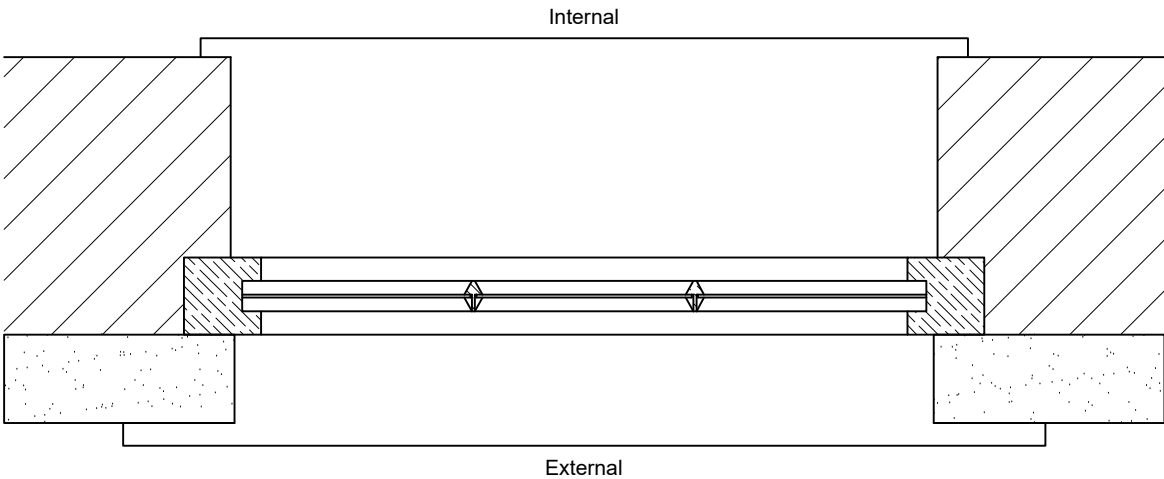

Plan View

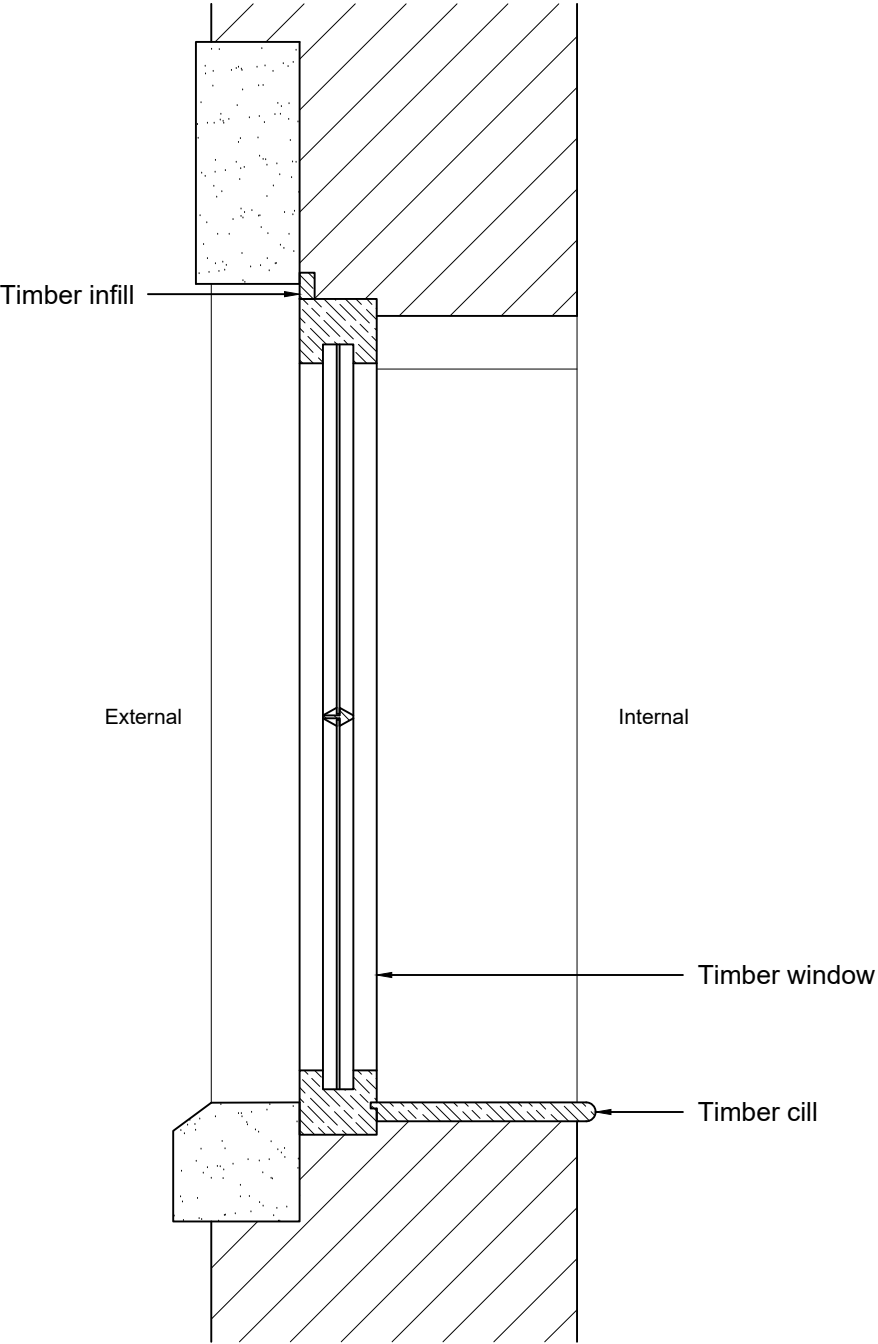

Section View

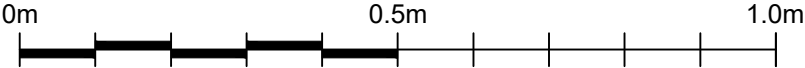

Rev No.	Revision Note.	Date	Drawn	Checked
B	Room annotations updated	29.10.25	AW	AW

NUMBER - REV - CLIENT - PROJECT			05350-01 - B - The Old Stables		
TITLE			BOURNE VALLEY ASSOCIATES		
Existing Window			ANDOVER LANE FARM FABERSTOWN ANDOVER HAMPSHIRE SP11 9PE Tel: 01264 850159 Email: info@bournevalley.co.uk		
DATE	SHEET	SCALE	DRN BY	CHK BY	PAPER SIZE
29.10.25	03	1:10	AW	AW	A3

