




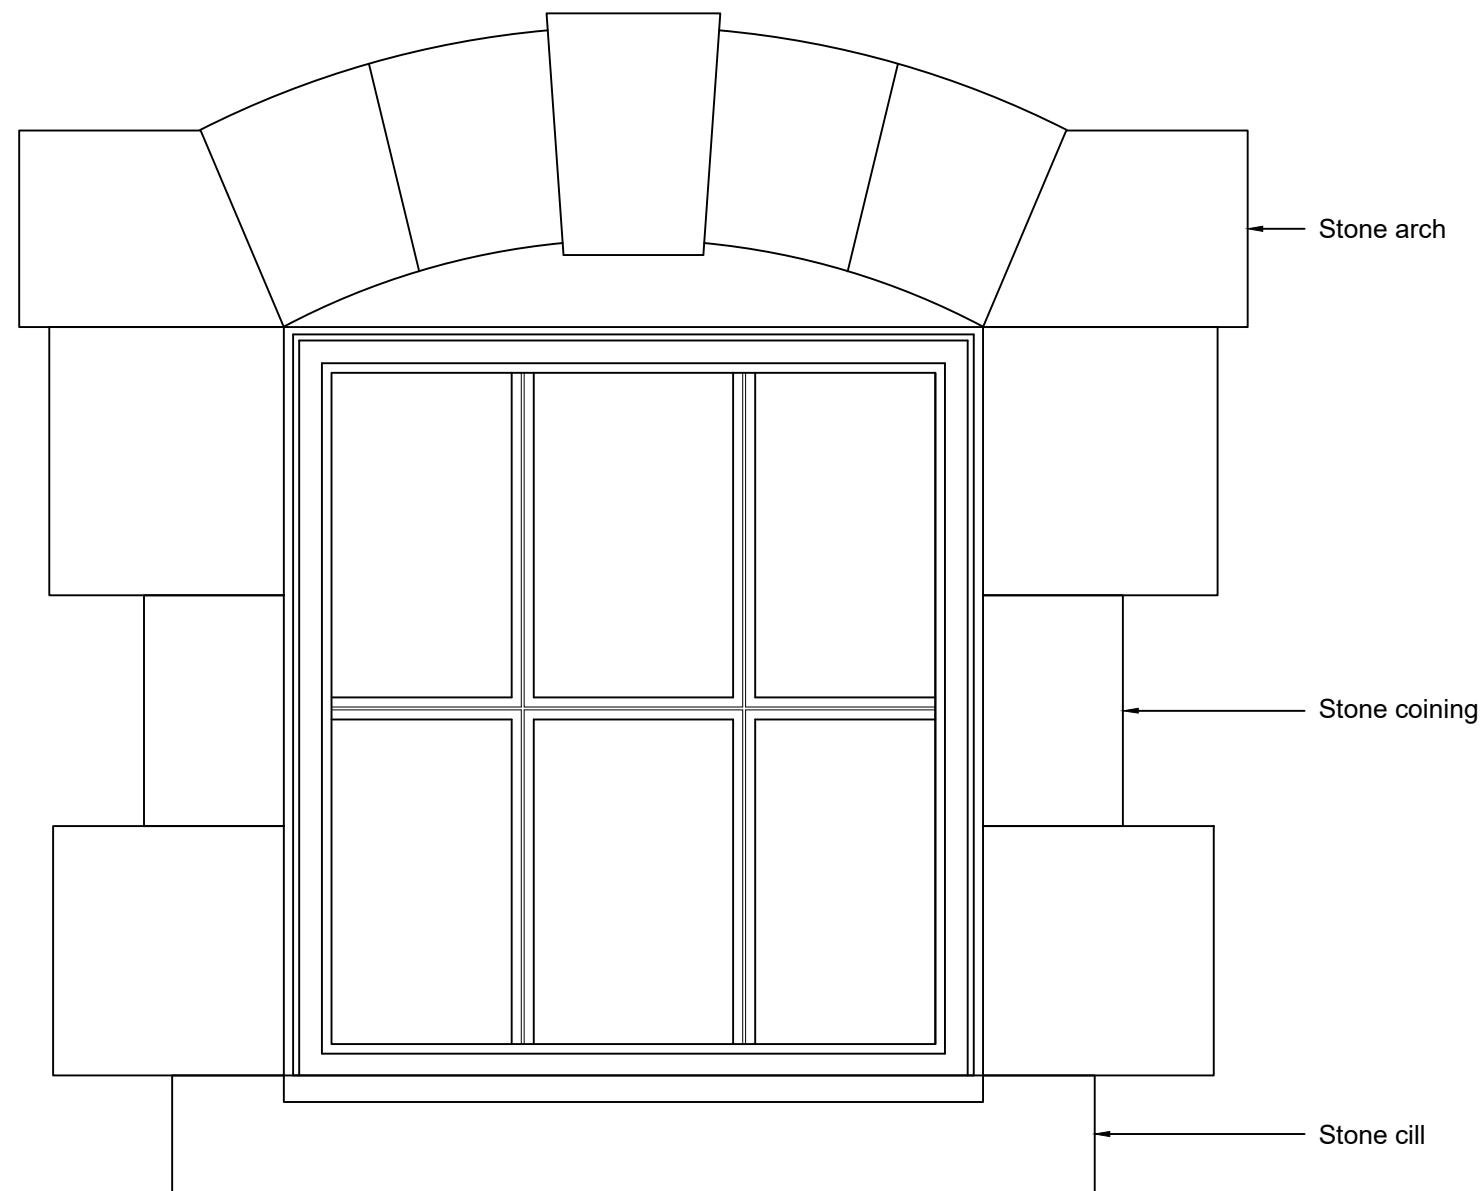


External View

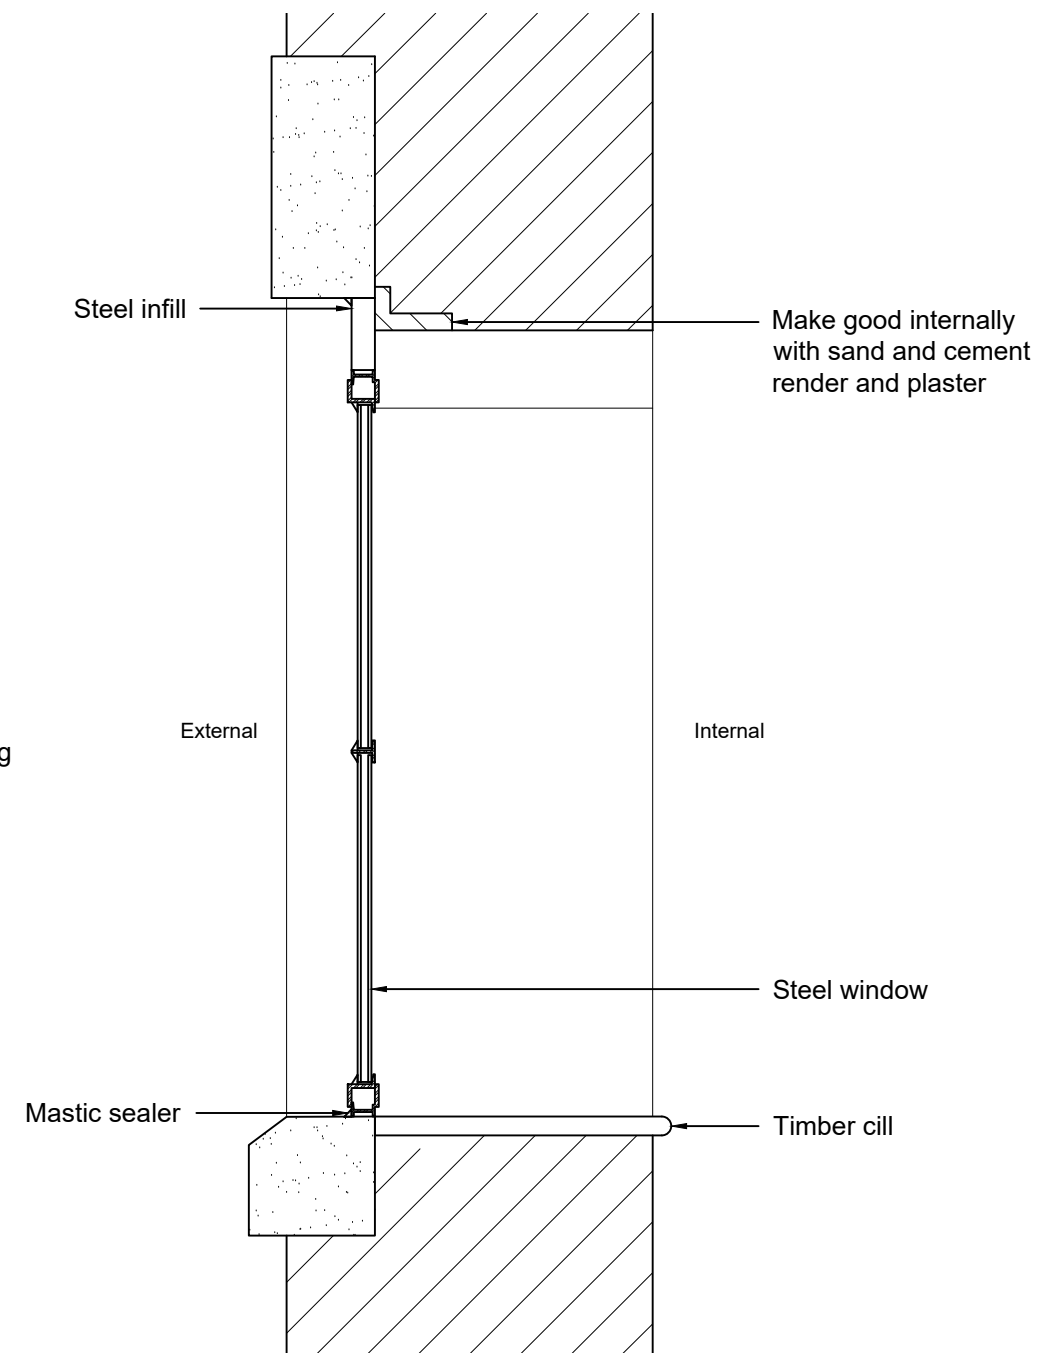

Section View

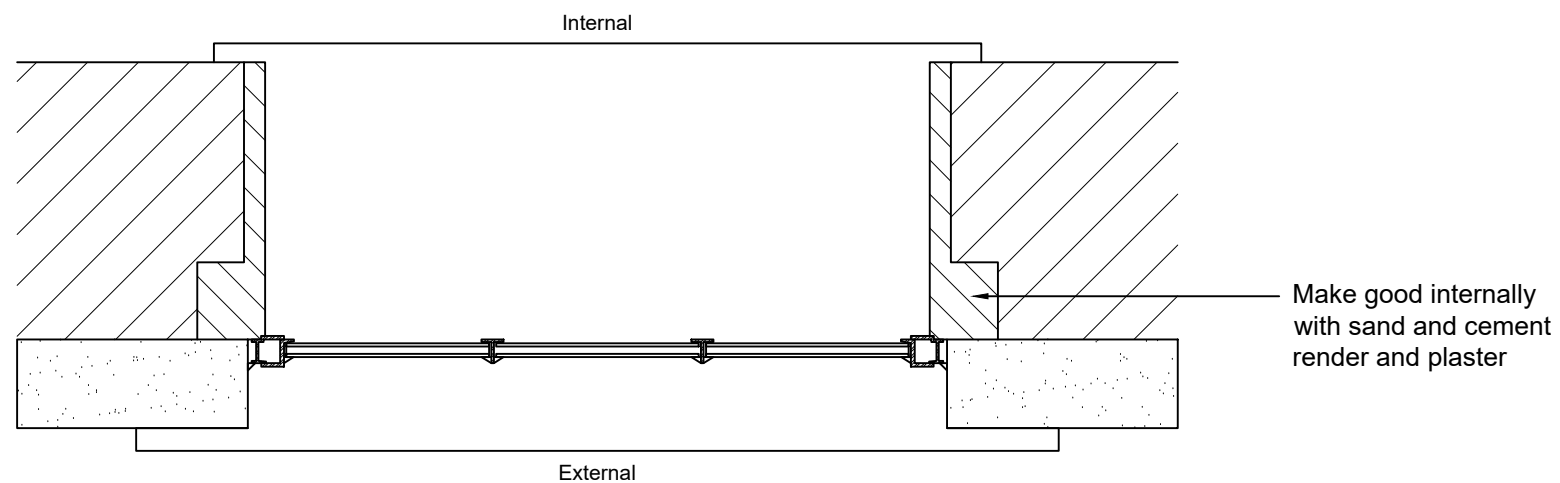

Plan View

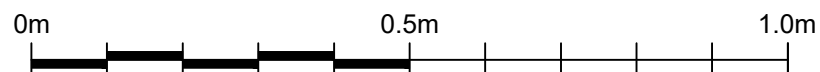

Rev No.	Revision Note.	Date	Drawn	Checked
B	Room annotations updated	29.10.25	AW	AW

NUMBER - REV - CLIENT - PROJECT					
05350-01 - B - The Old Stables					
TITLE			BOURNE VALLEY ASSOCIATES		
Proposed Window			ANDOVER LANE FARM FABERSTOWN ANDOVER HAMPSHIRE SP11 9PE Tel: 01264 850159 Email: info@bournevalley.co.uk		
DATE	29.10.25	SHEET	04	SCALE	1:10
DRN BY	AW	CHK BY	AW	PAPER SIZE	A3

