




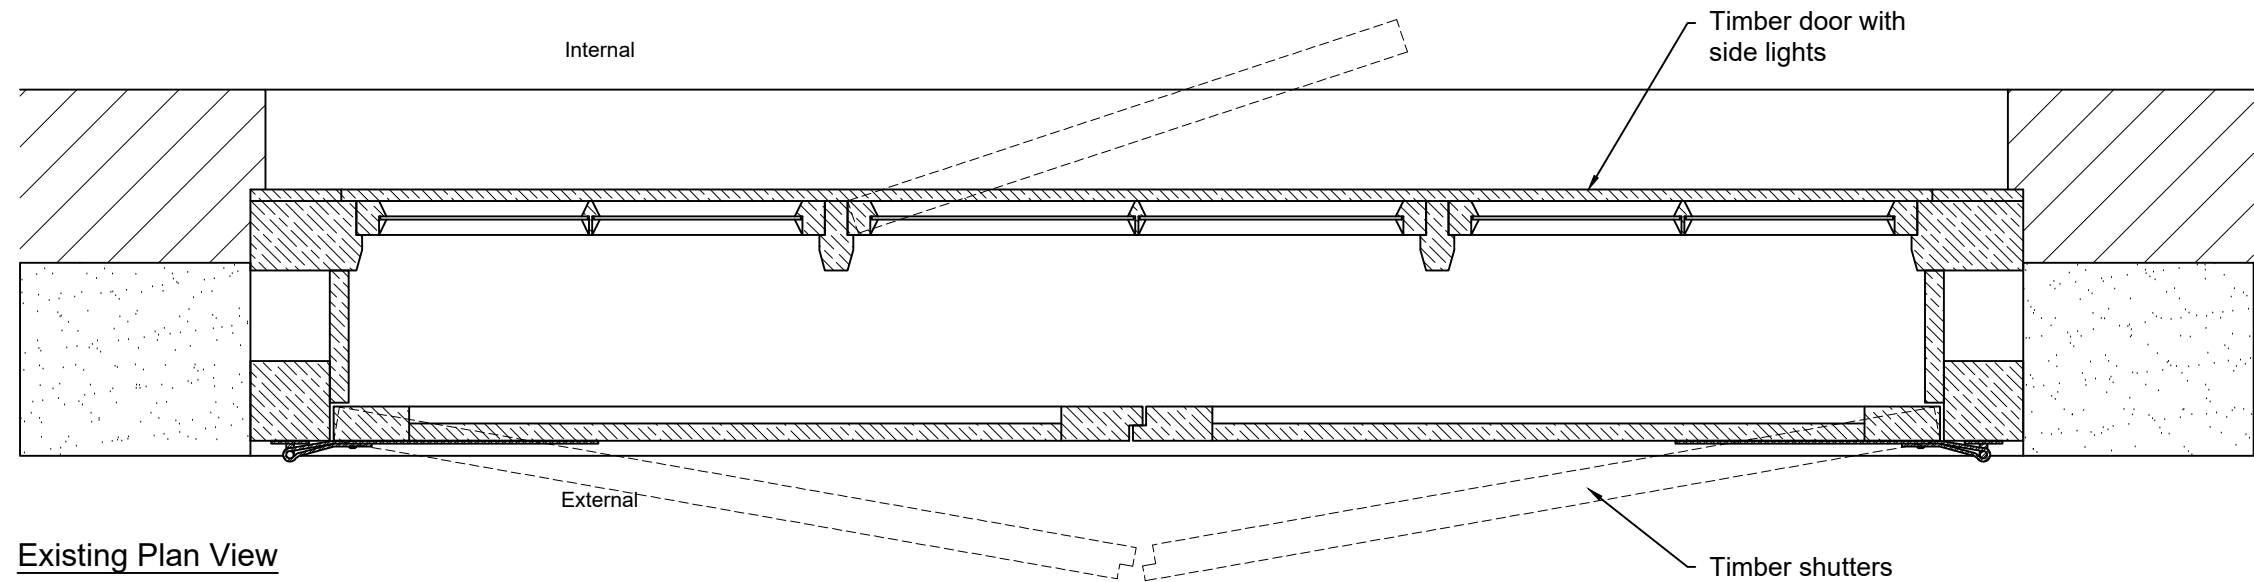

Existing Plan View

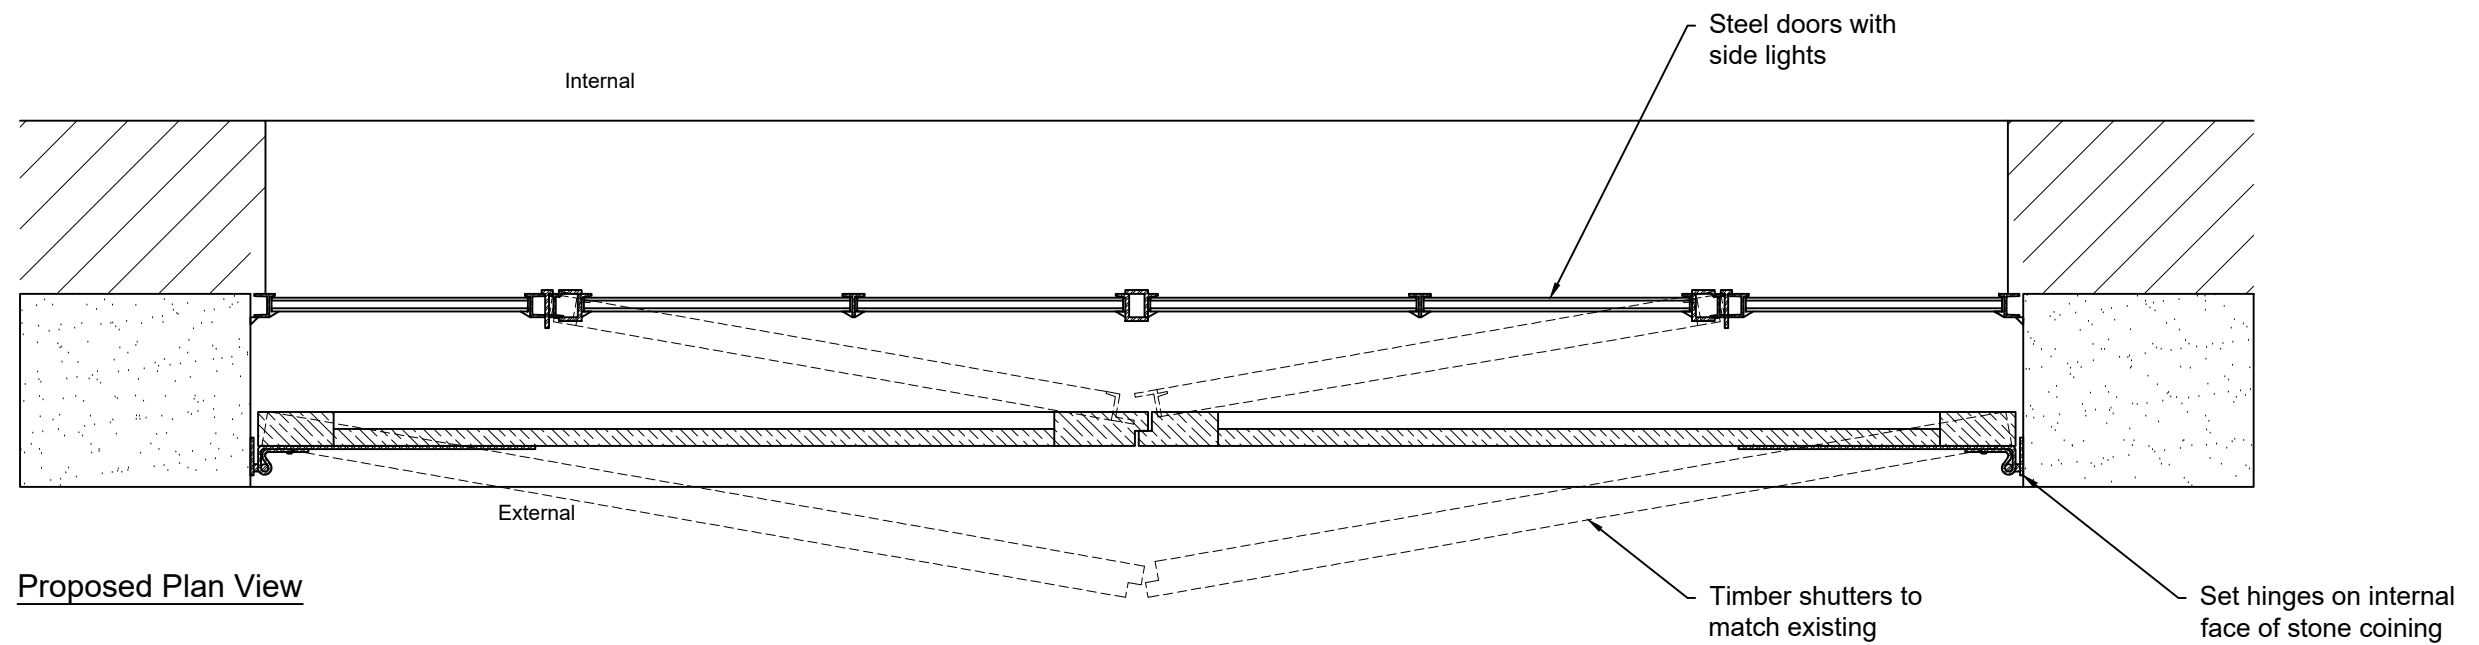

Proposed Plan View

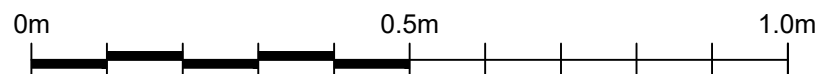

Rev No.	Revision Note	Date	Drawn	Checked
B	Room annotations updated	29.10.25	AW	AW

NUMBER - REV - CLIENT - PROJECT
05350-01 - B - The Old Stables

TITLE
Door Plans

DATE
29.10.25

DRN BY
AW

SHEET
05

CHK BY
AW

SCALE
1:10

PAPER SIZE
A3

BOURNE VALLEY ASSOCIATES

ANDOVER LANE FARM
FABERSTOWN
ANDOVER
HAMPSHIRE
SP11 9PE
Tel: 01264 850159
Email: info@bournevalley.co.uk

