



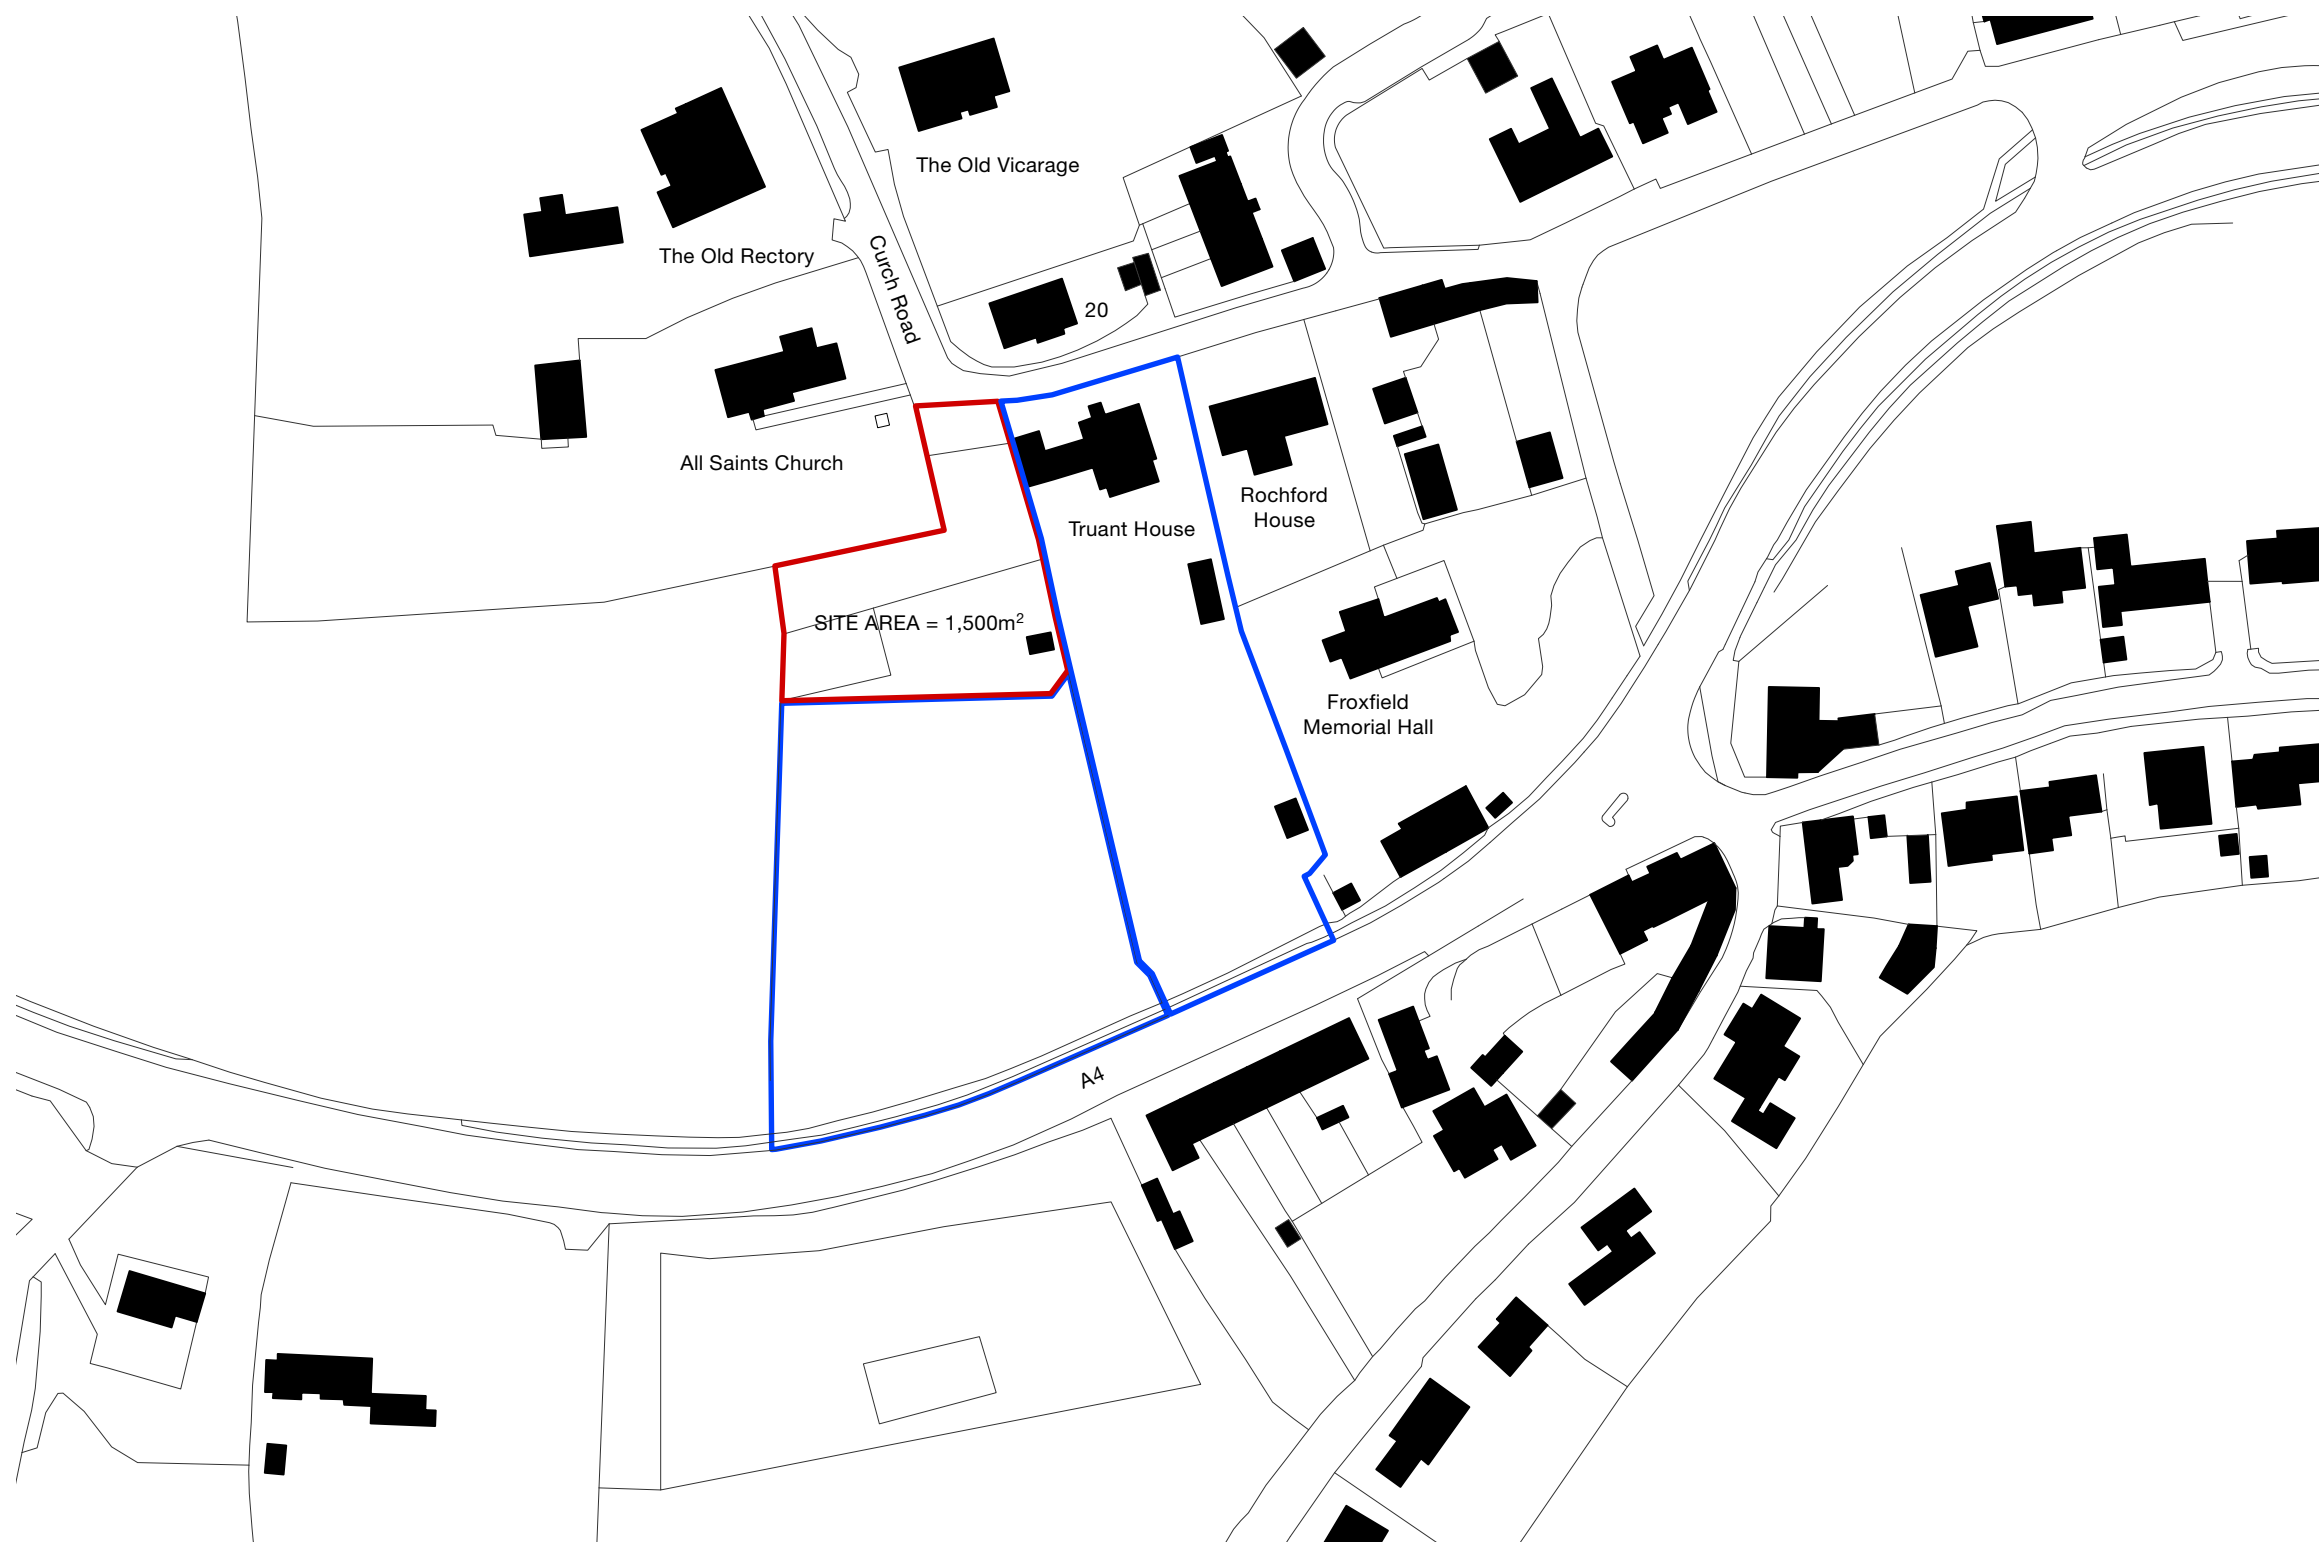

Ordnance Survey, (c) Crown Copyright 2024. All rights reserved. Licence number 100022432

milton architects

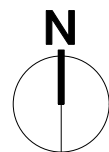

Milton Architects Ltd
Old Stables Court The Parade
Marlborough Wiltshire SN8 1NE

Telephone 01672 514354
Email mail@miltonarchitects.co.uk

Project : New House
Land west of Truant House
Froxfield, Wiltshire

Date : October 2025

Scale : 1:1250

Size : ISO A3

Contents: EXISTING - Site Location Plan

Drawing : **2405 / 1_001**

A