



HW
5/11/2025

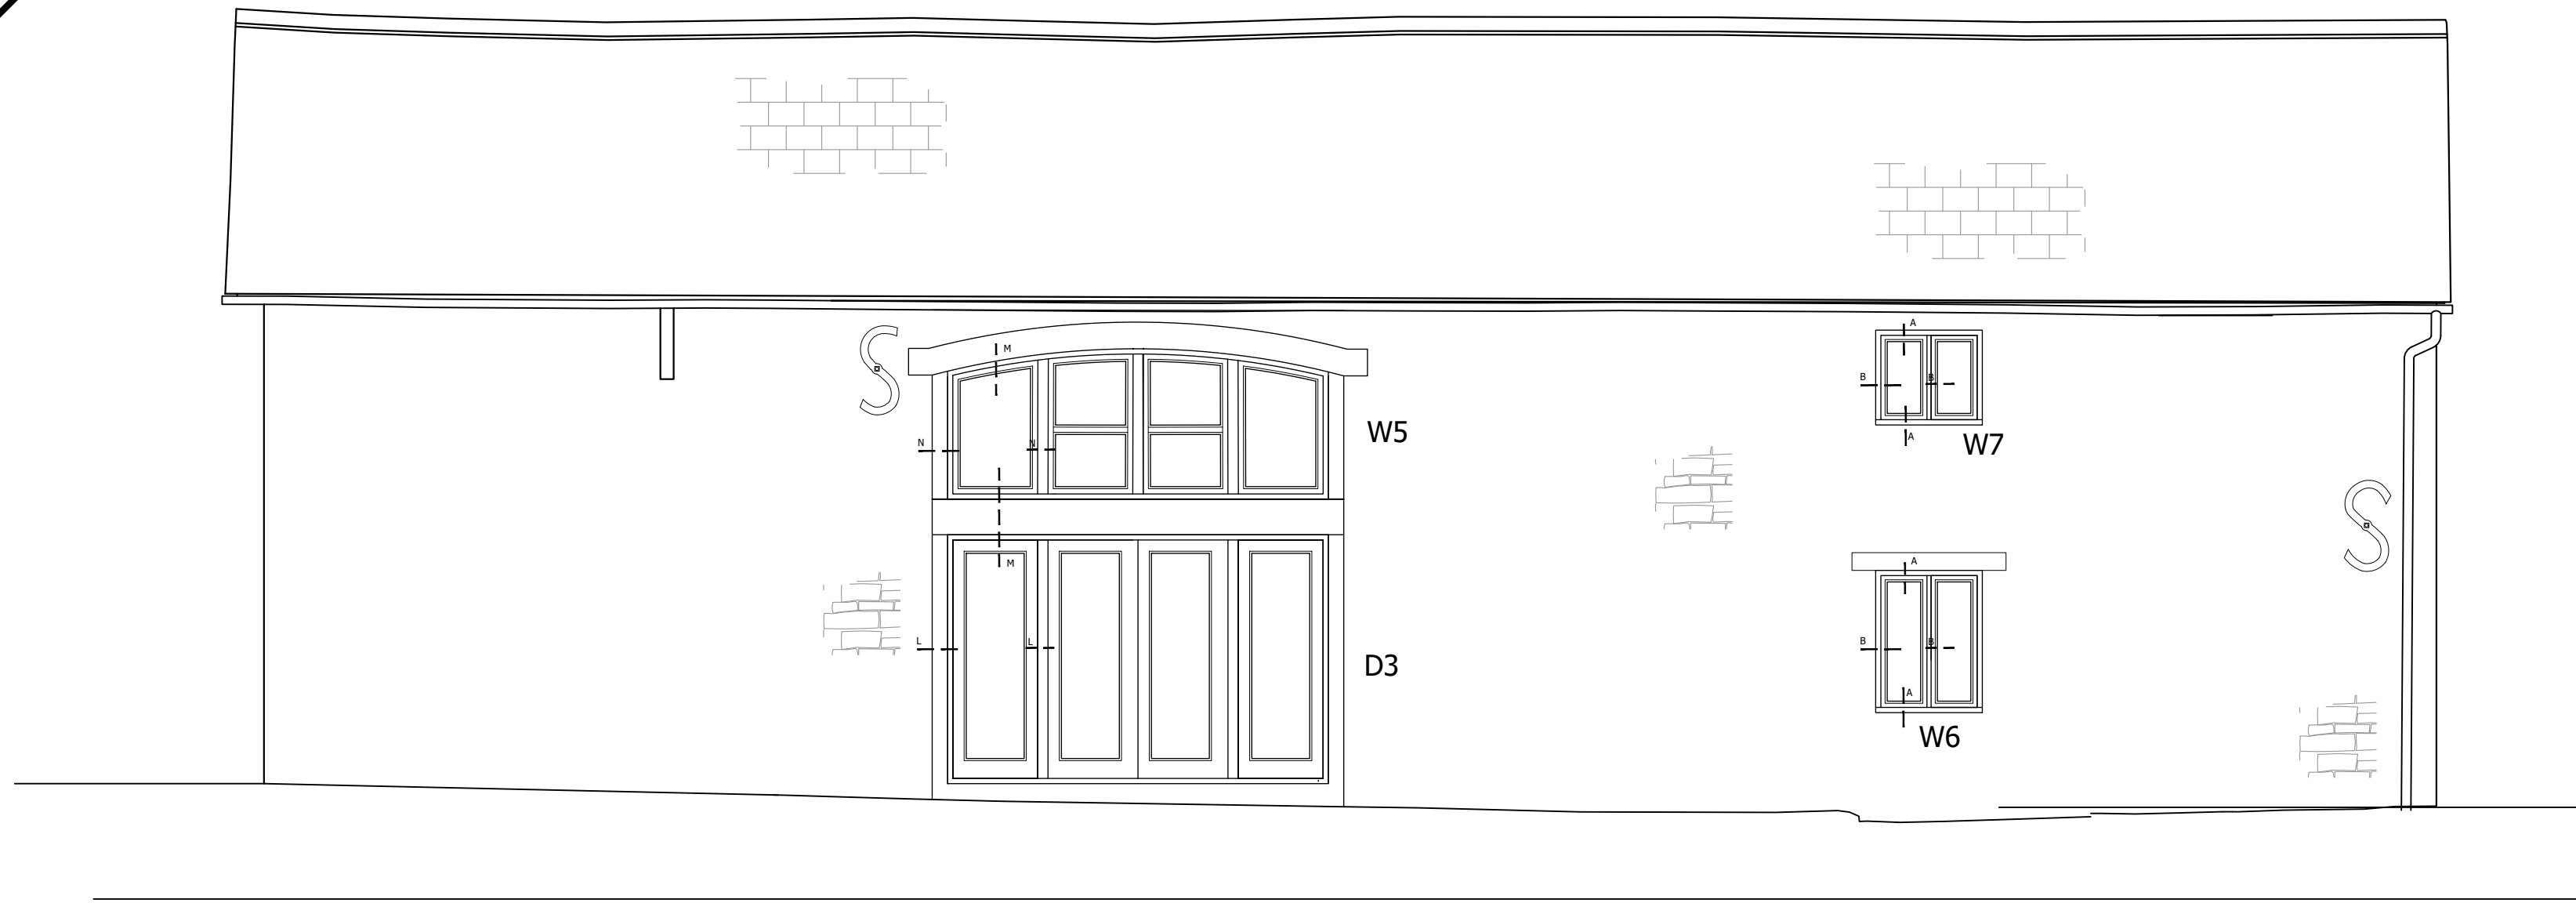


North elevation



East elevation

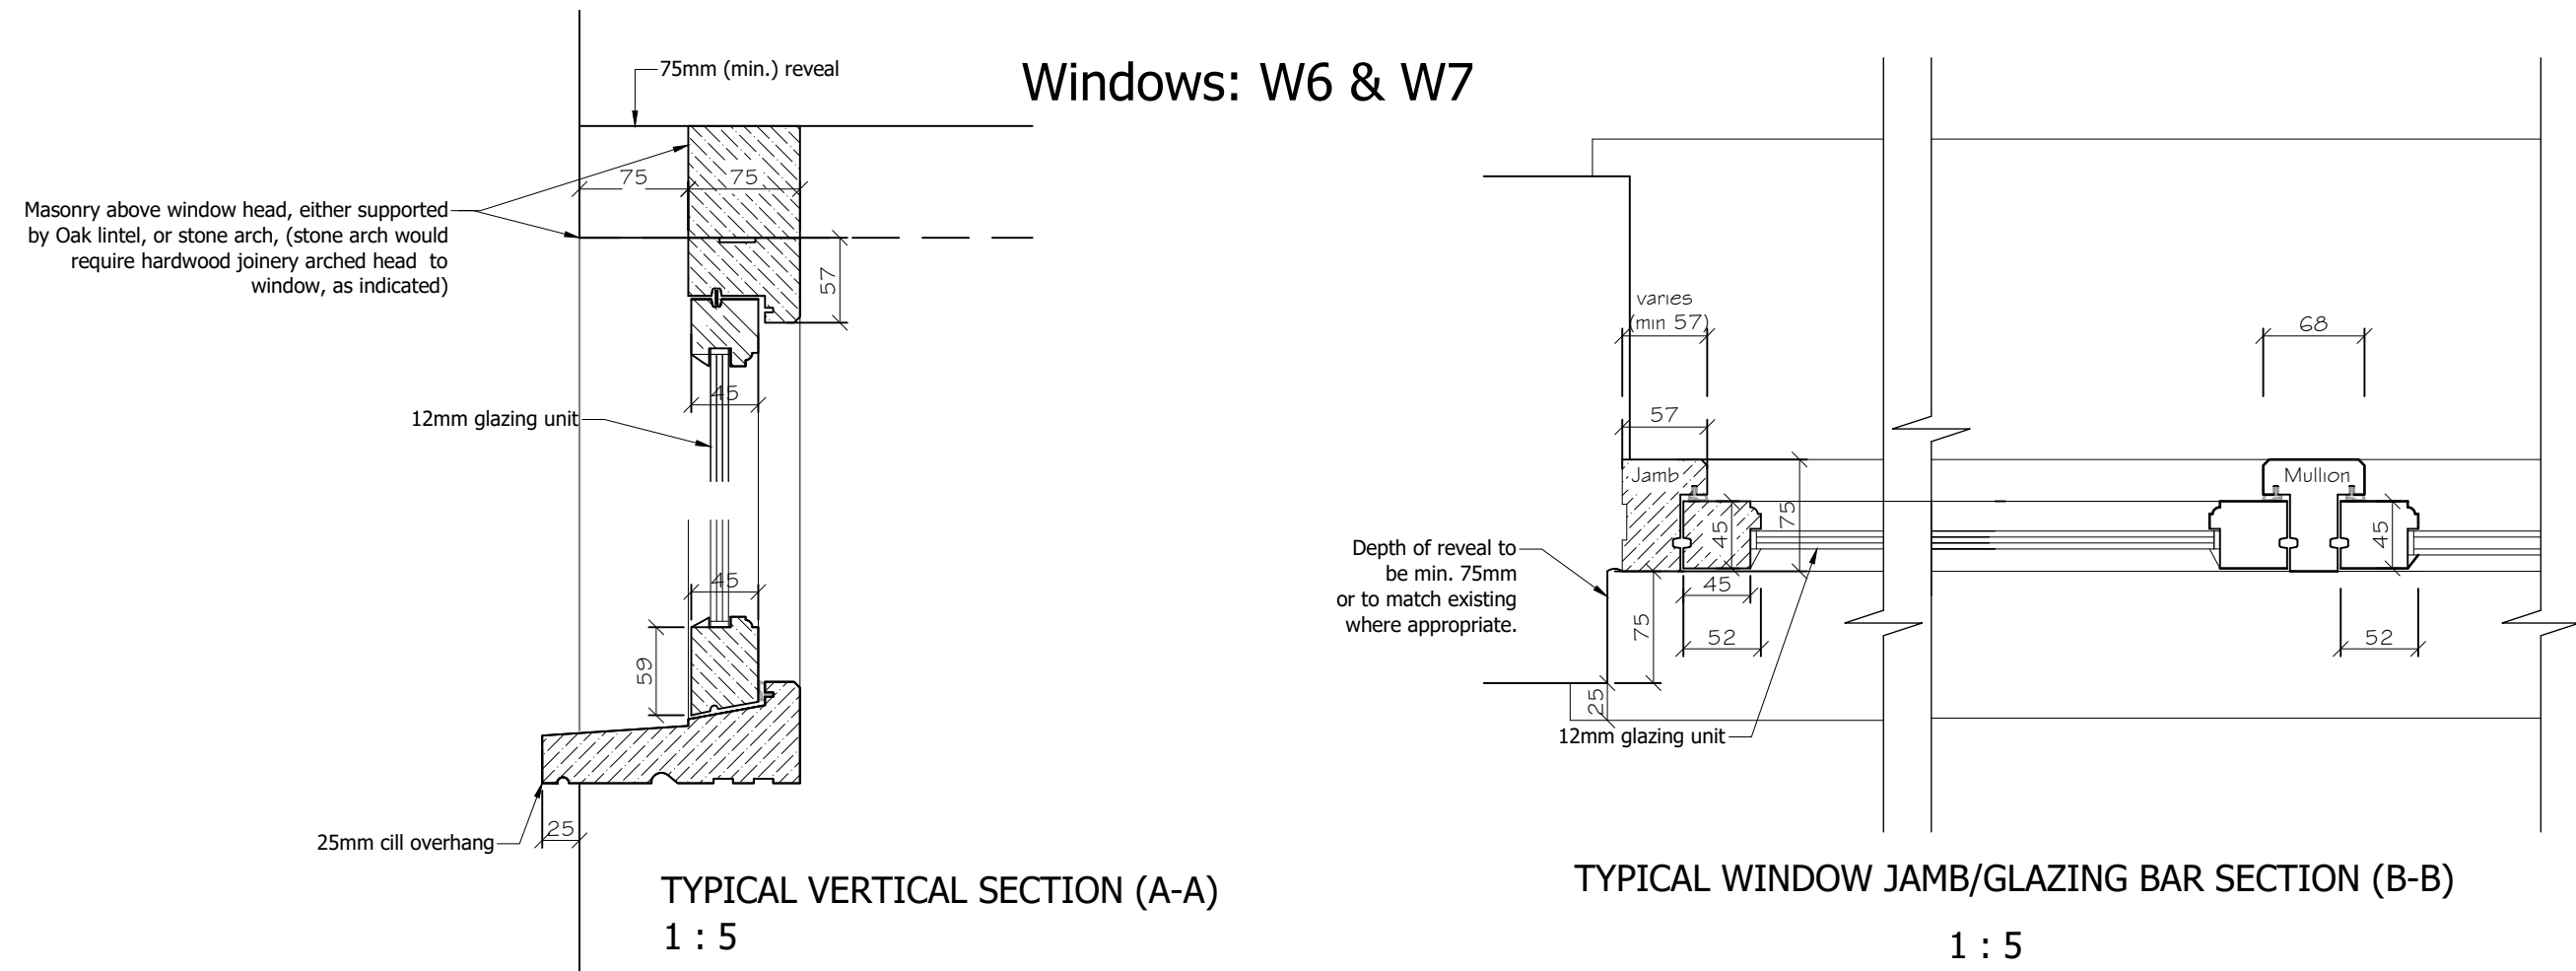


Windows: W6 & W7

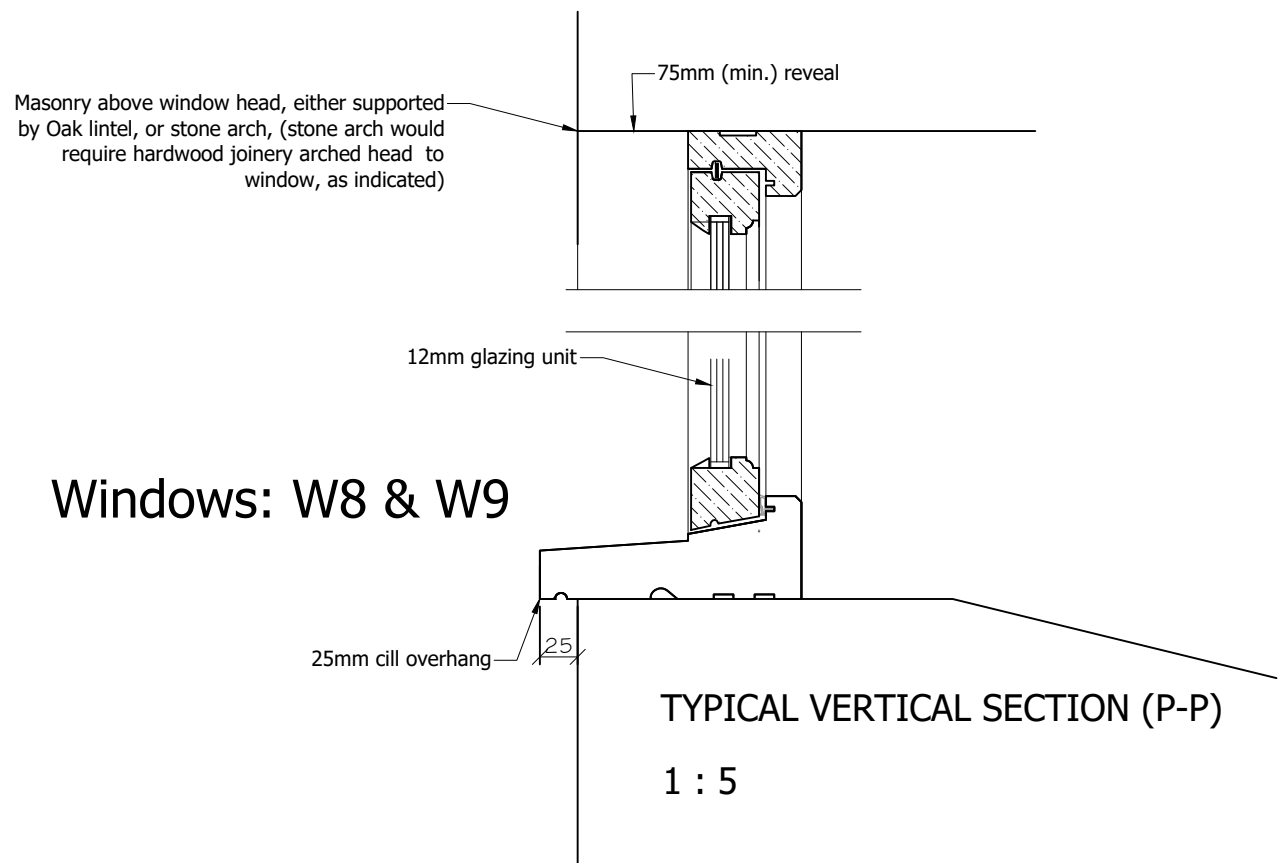

Windows: W8 & W9


TYPICAL CROSS-SECTION: Q-Q
1 : 5

Windows: W10

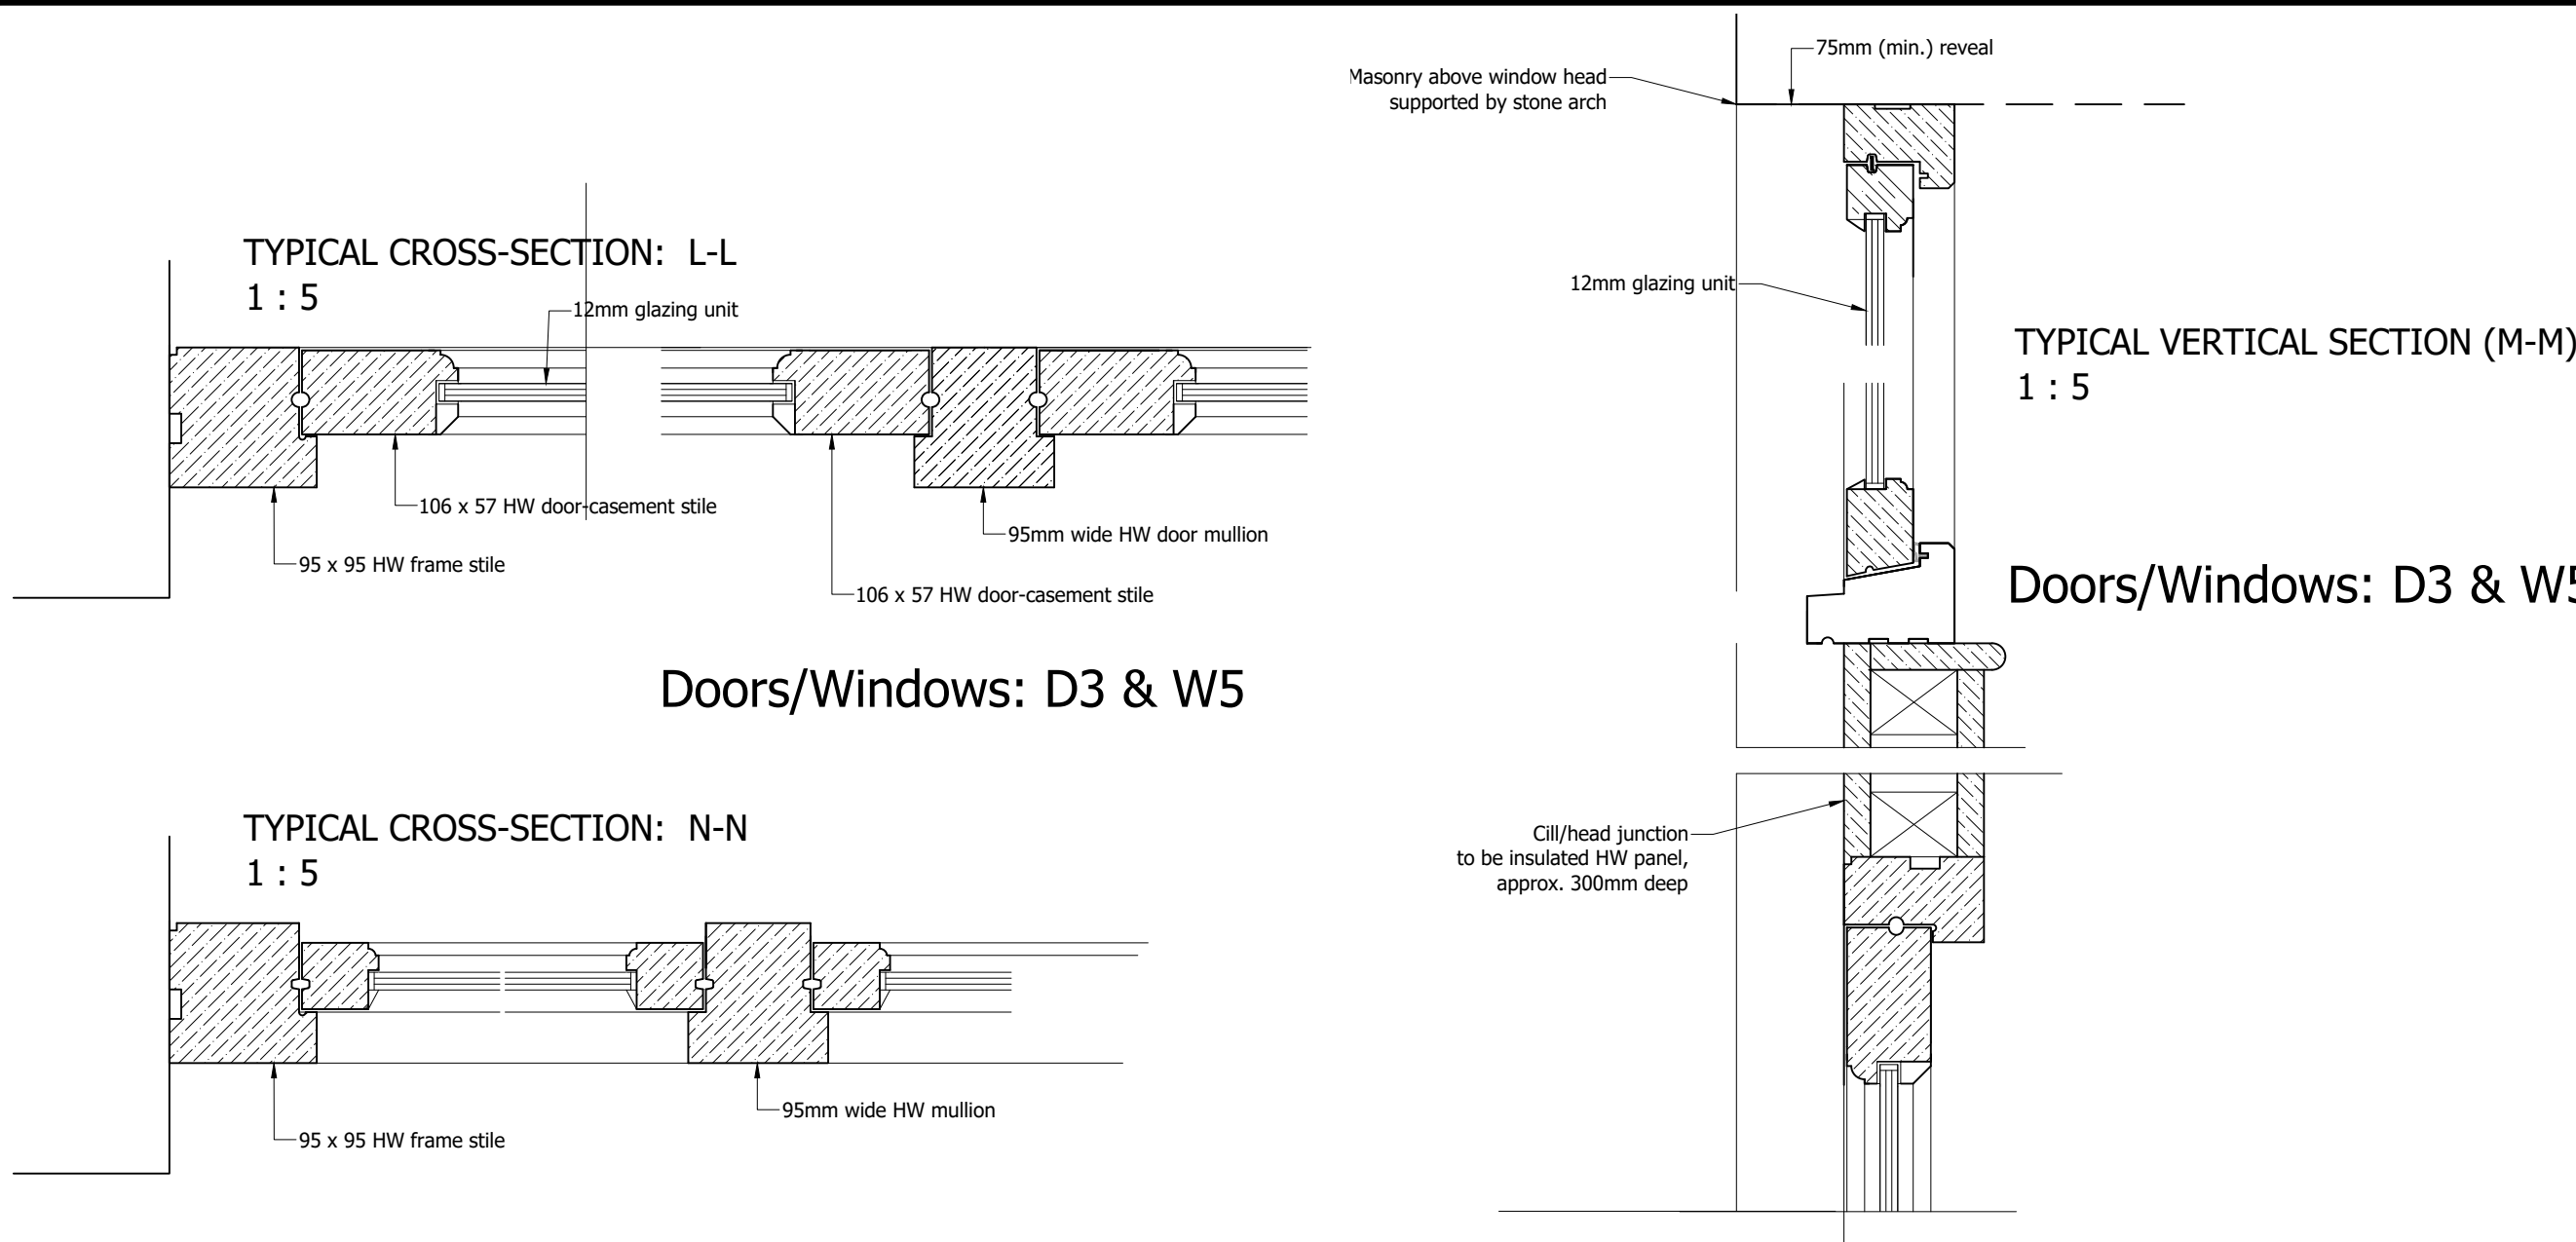


Doors/Windows: D3 & W5


Windows: W8 & W9

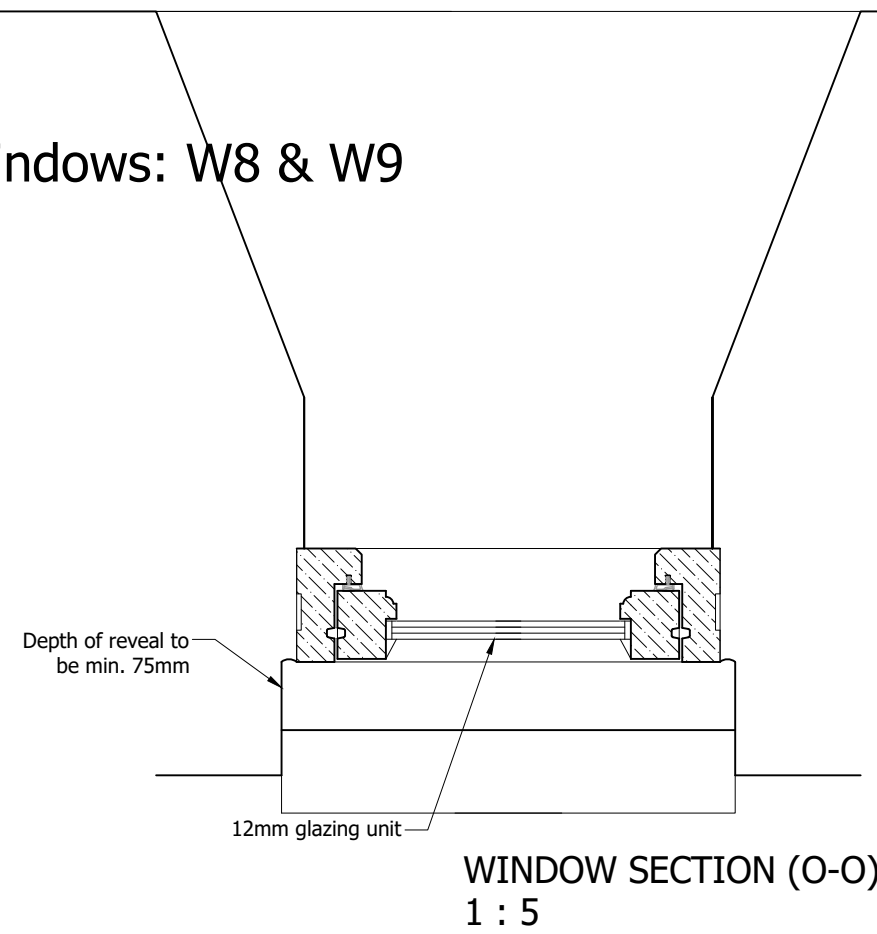

WINDOW SECTION (O-O)
1 : 5

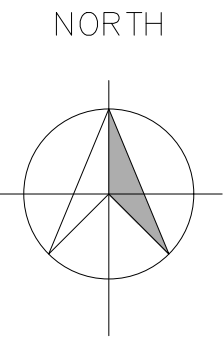

PROJECT
Pry Farm, Purton

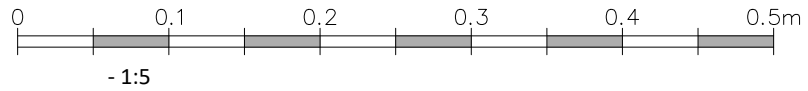

REVISION	DATE	AMENDMENTS
0	0.2	0.4
0.6	0.8	1.0
1.2	1.4	1.6
1.8	2.0m	

SCALE BAR - 1:20

Joinery details -2
1:20/1:5 @ A1
MATHEWSON WATERS ARCHITECTS
The Old Surgery
Crowle Road - Lambourn
Berkshire - RG17 8NR
enquiries@mw-architects.co.uk
01488 732321
www.mw-architects.co.uk
01290 721994
RIBA #
Chartered Practice
© MATHEWSON WATERS ARCHITECTS LTD
22102-121
MW

ALL FIGURED DIMENSIONS ARE TO BE TAKEN IN PREFERENCE TO SCALED DIMENSIONS AND ANY INACCURACIES ARE TO BE REPORTED TO THE ARCHITECT. DIMENSIONS TO BE CHECKED ON SITE BEFORE ANY WORK IS PUT IN HAND OR PREFABRICATED. COPYRIGHT OF THIS DRAWING IS RETAINED BY THE ARCHITECT AND IT MUST NOT BE REPRODUCED WITHOUT THEIR WRITTEN CONSENT.