
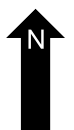
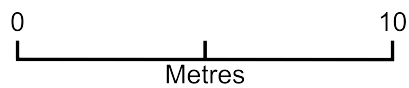


Shad: 33 Coppers Road

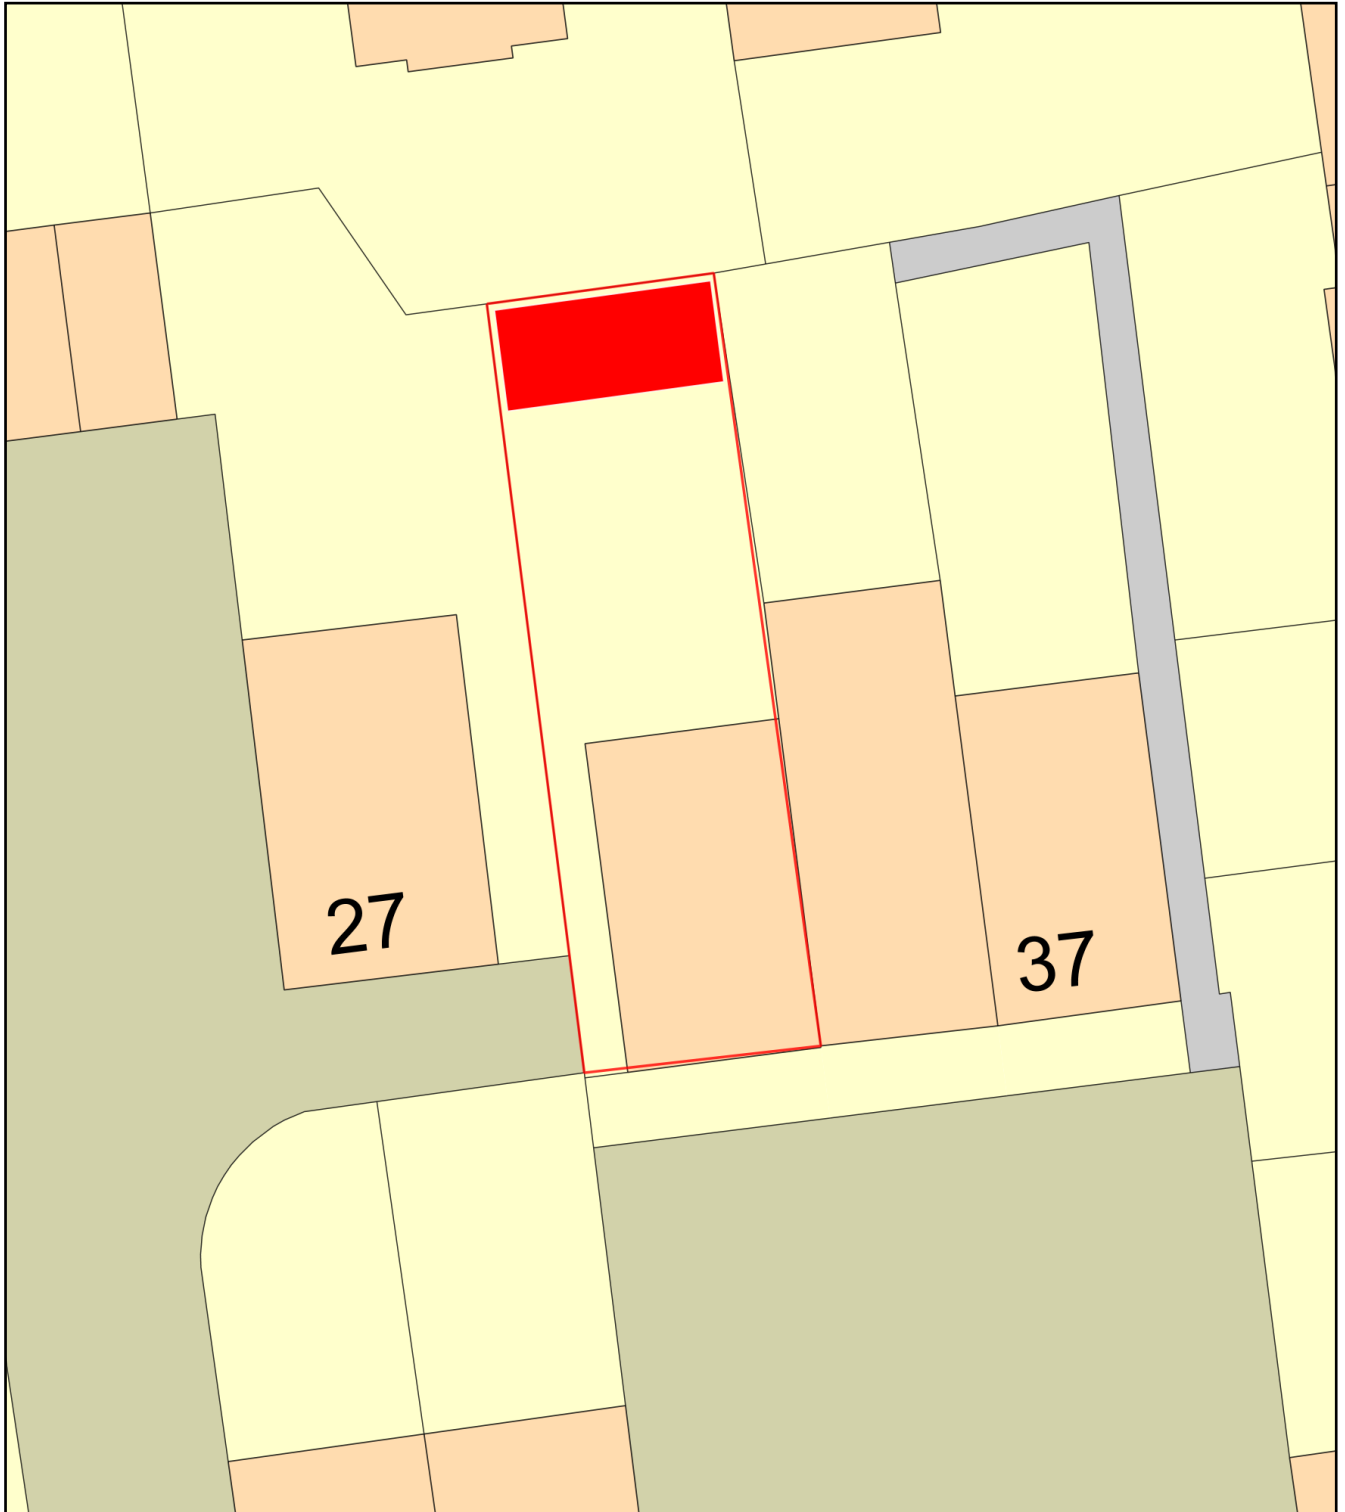

Plan Produced for: James Taylor

Date Produced: 06 Nov 2025

Plan Reference Number: TQRQM25310143407042

Scale: 1:200 @ A4