



MATERIALS KEY


1. RED/ BROWN PLAIN ROOF TILES
2. NATURAL BLUE / BLACK SLATE
3. RED / ORANGE BRICKWORK
4. COB WALL
5. RENDER
6. TIMBER CLADDING STAINED BLACK
7. TIMBER DOORS / TIMBER CASEMENT / SASH WINDOWS
8. ALUMINIUM PPC WINDOWS / DOORS
9. TIMBER FASCIA AND uPVC RAINWATER GOODS
10. ALUMINIUM ROOFLIGHT
11. DECORATIVE METAL RAILINGS / GATES
12. uPVC WHITE WINDOWS / DOORS

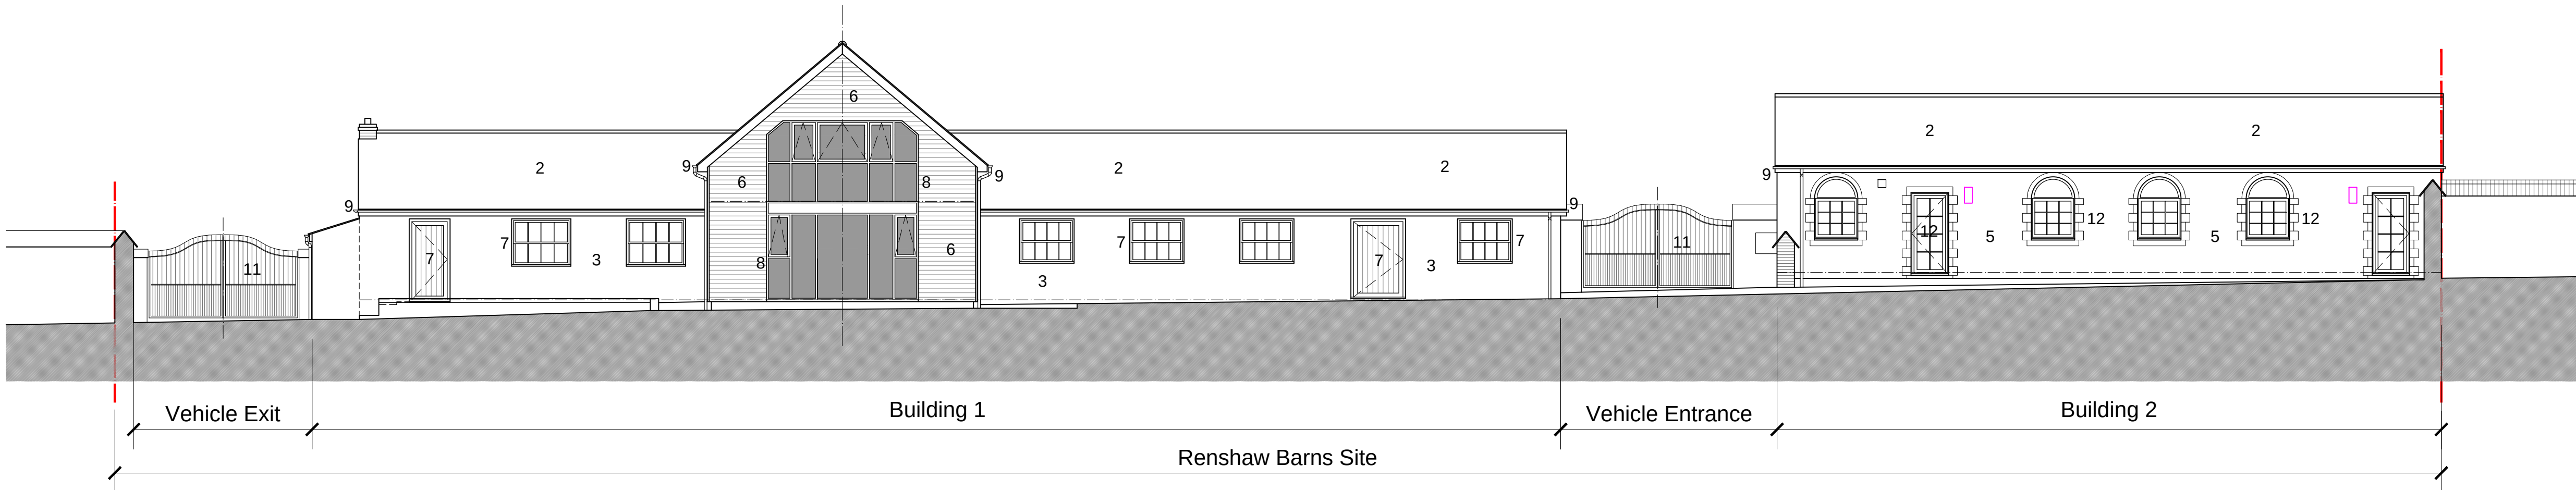

Long Elevation (South)

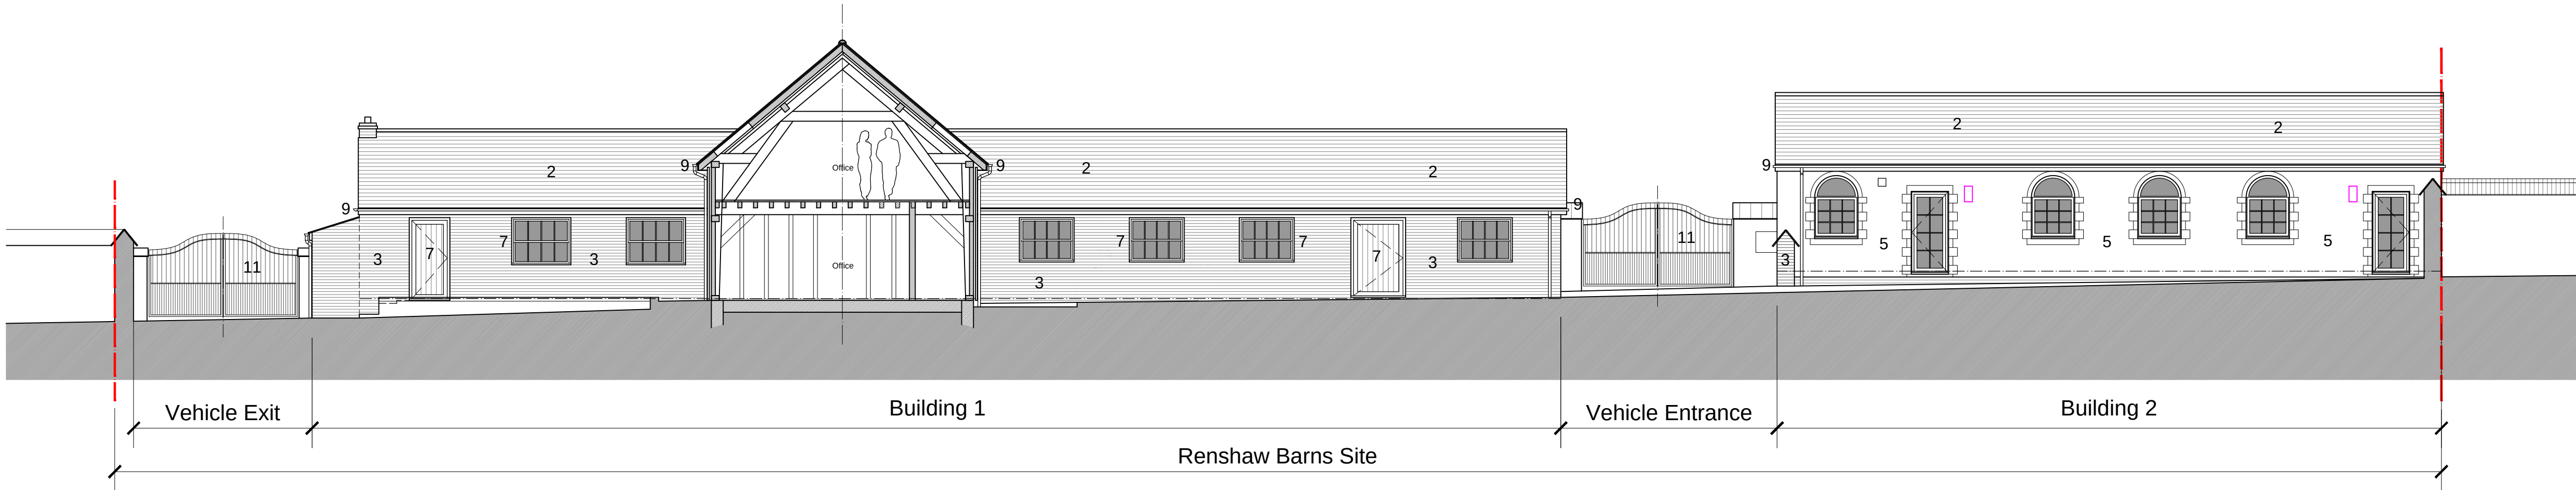

Long Section / Elevation (South)

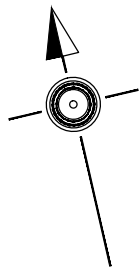

Plans North

0 1 2m 4m 6m 8m 10m

Scale Bar for Plan