



MATERIALS KEY


1. RED/ BROWN PLAIN ROOF TILES
2. NATURAL BLUE / BLACK SLATE
3. RED / ORANGE BRICKWORK
4. COB WALL
5. RENDER
6. TIMBER CLADDING STAINED BLACK
7. TIMBER DOORS / TIMBER CASEMENT / SASH WINDOWS
8. ALUMINIUM PPC WINDOWS / DOORS
9. TIMBER FASCIA AND uPVC RAINWATER GOODS
10. ALUMINIUM ROOFLIGHT
11. DECORATIVE METAL RAILINGS / GATES
12. uPVC WHITE WINDOWS / DOORS

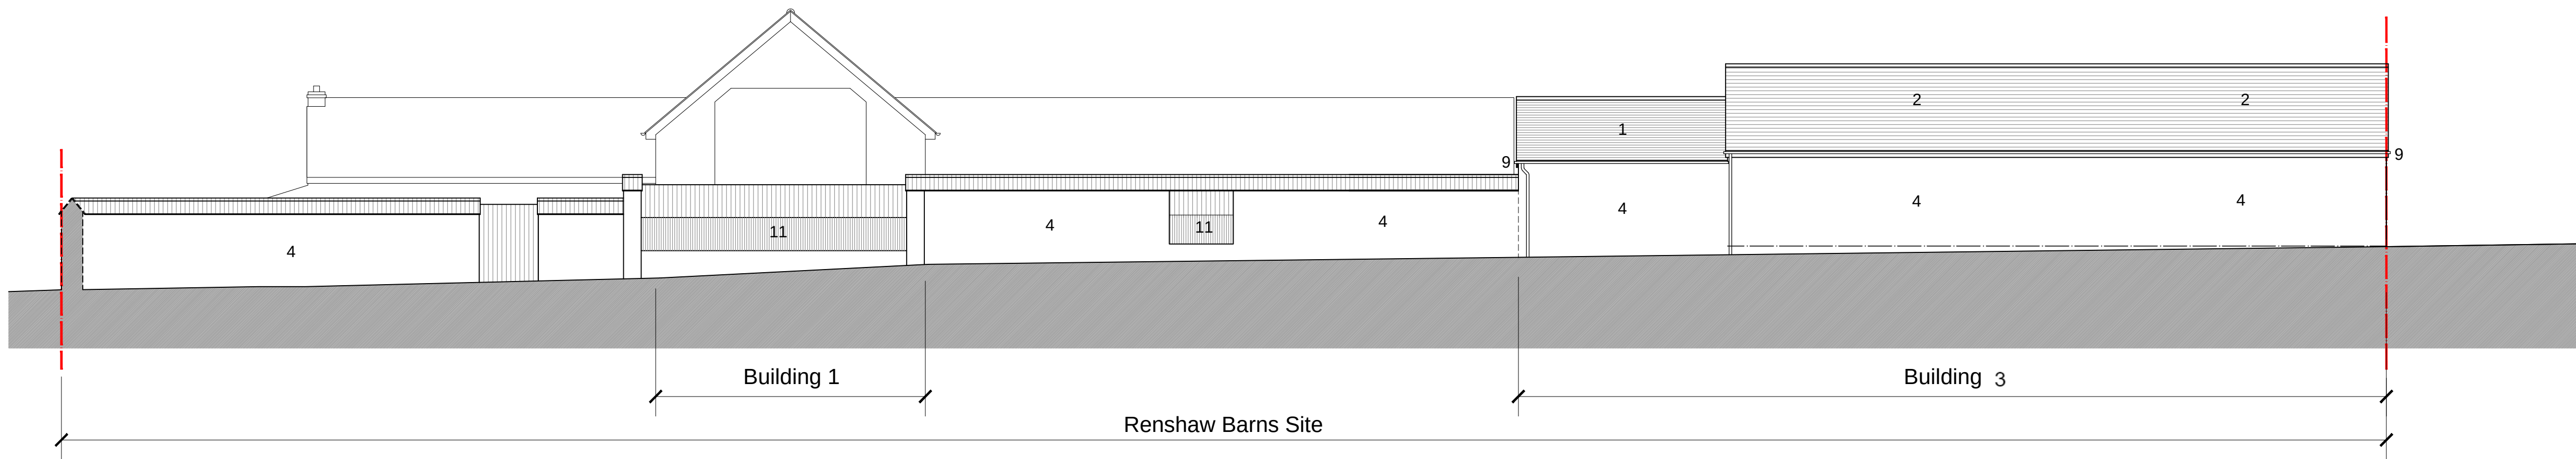


Long Elevation (South)

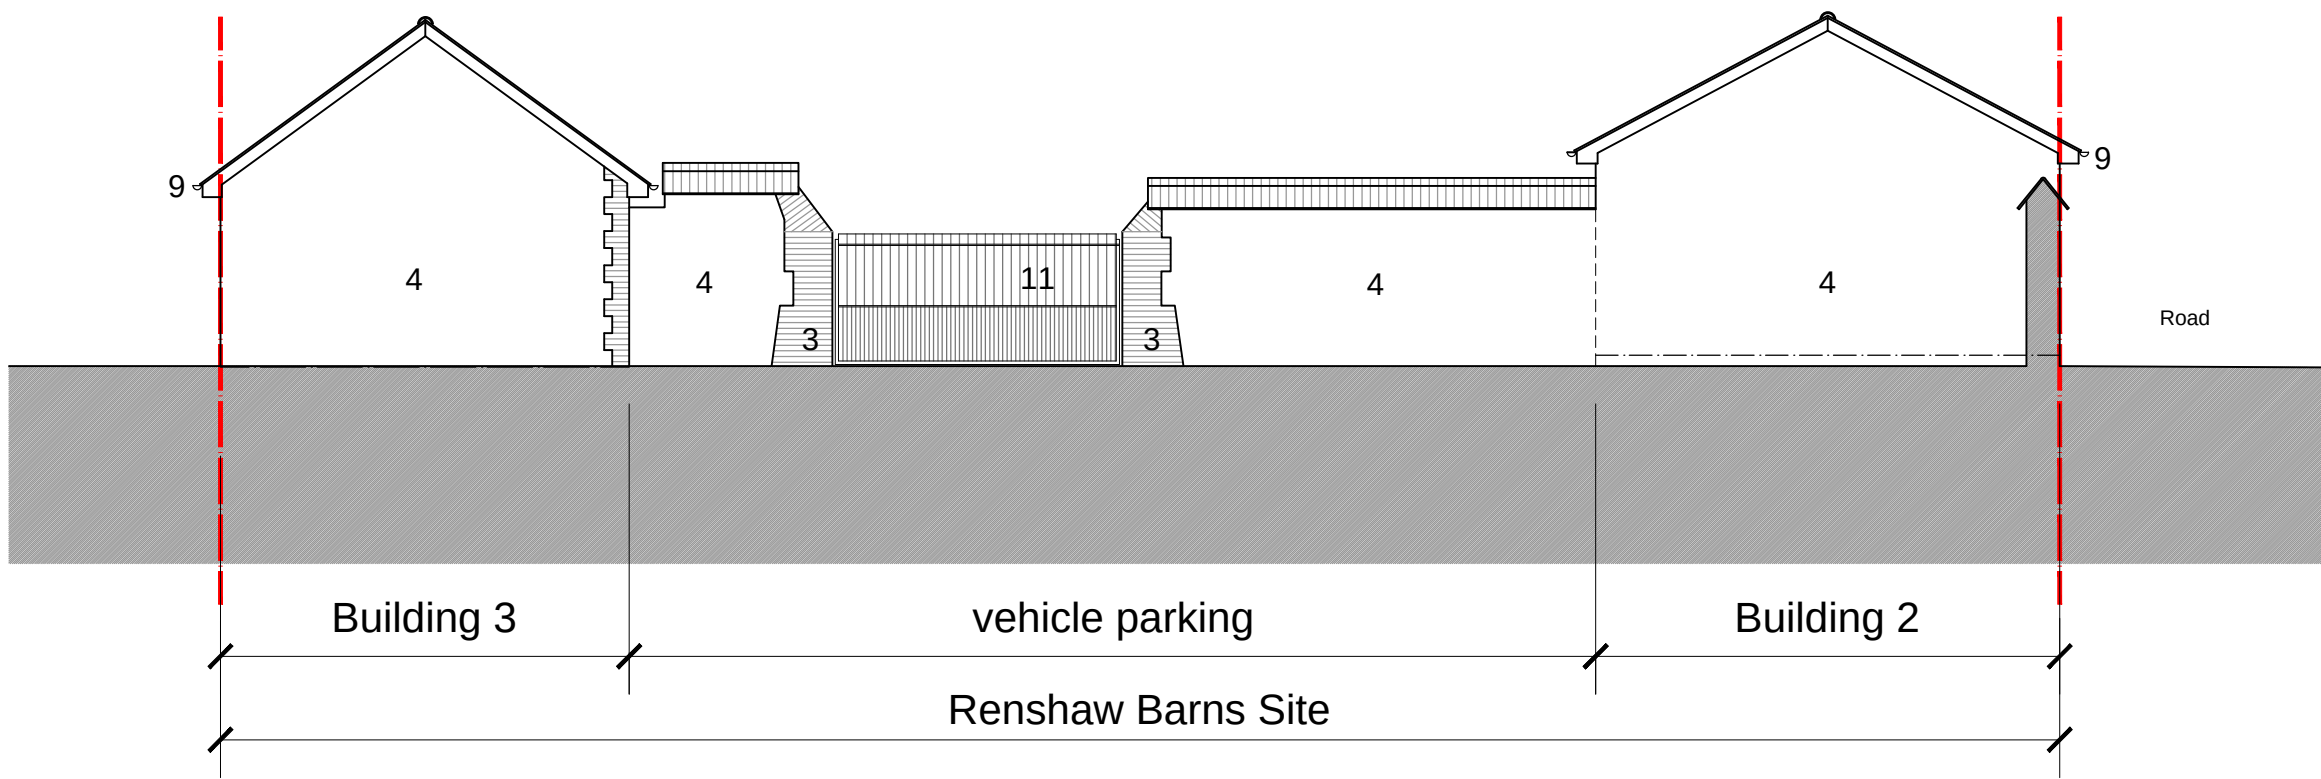

Short Elevation (East)

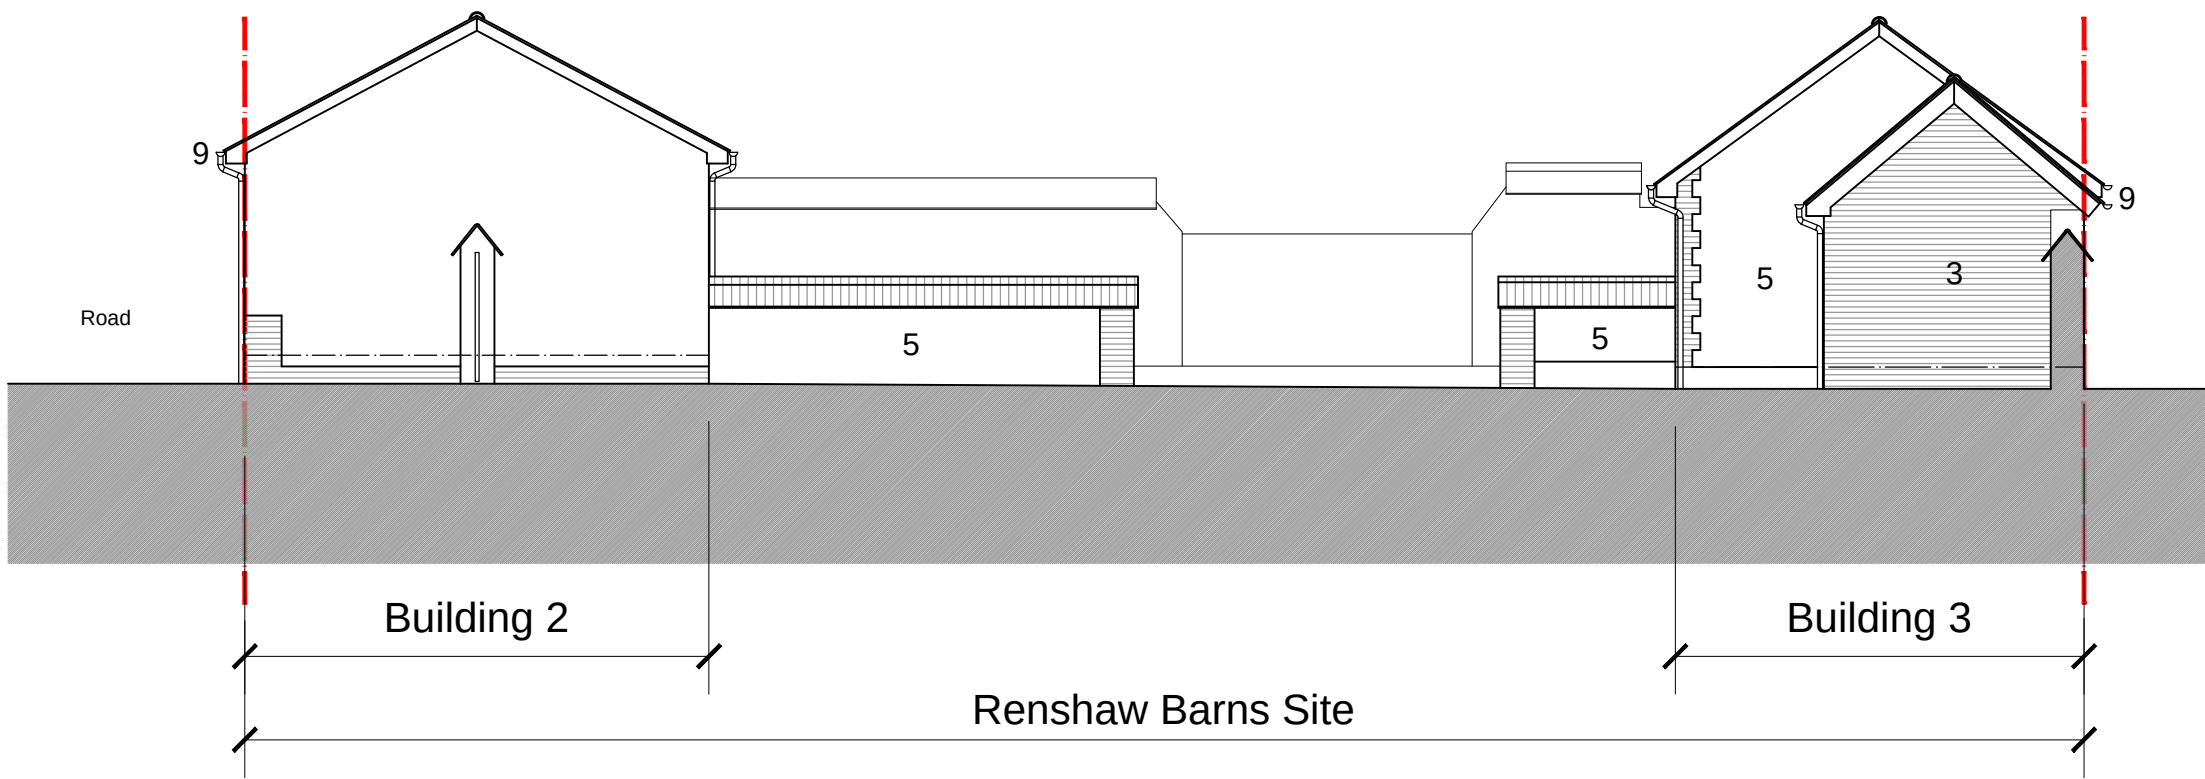

Short Elevation (West)

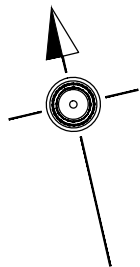

0 1 2m 4m 6m 8m 10m

Scale Bar for Plan

General Notes:

All dimensions to be checked on site prior to commencement of any works, and/or preparation of any shop drawings.
Sizes of and dimensions to any structural elements are indicative only. See structural engineers drawings for actual sizes / dimensions.
Sizes of and dimensions to any service elements are indicative only. See service engineers drawings for actual sizes and dimensions.

This drawing is to be read in conjunction with all other architects drawings, specifications and all other consultants' information.
All proprietary systems shown on this drawing are to be installed strictly in accordance with the manufacturers / suppliers recommended details.
Any discrepancies between information shown on this drawing and any other contract information or manufacturers / suppliers recommendations is to be brought to the attention of the architect.

Drawing Notes:

Status

P1

Revision

ISSUED FOR PLANNING

Date

29.07.23

Drawing Status

FOR PERMITTED DEVELOPMENT

Drawing

GENERAL ARRANGEMENT
WEST & EAST BUILDING 1 ELEVATIONS /
SECTIONS AS EXISTING

Drawn

DS

Checked

A

Date

July 23

Scale

1:100@A1

Project
0344

Reference
A

Number
08

Revision
P1