




milton architects

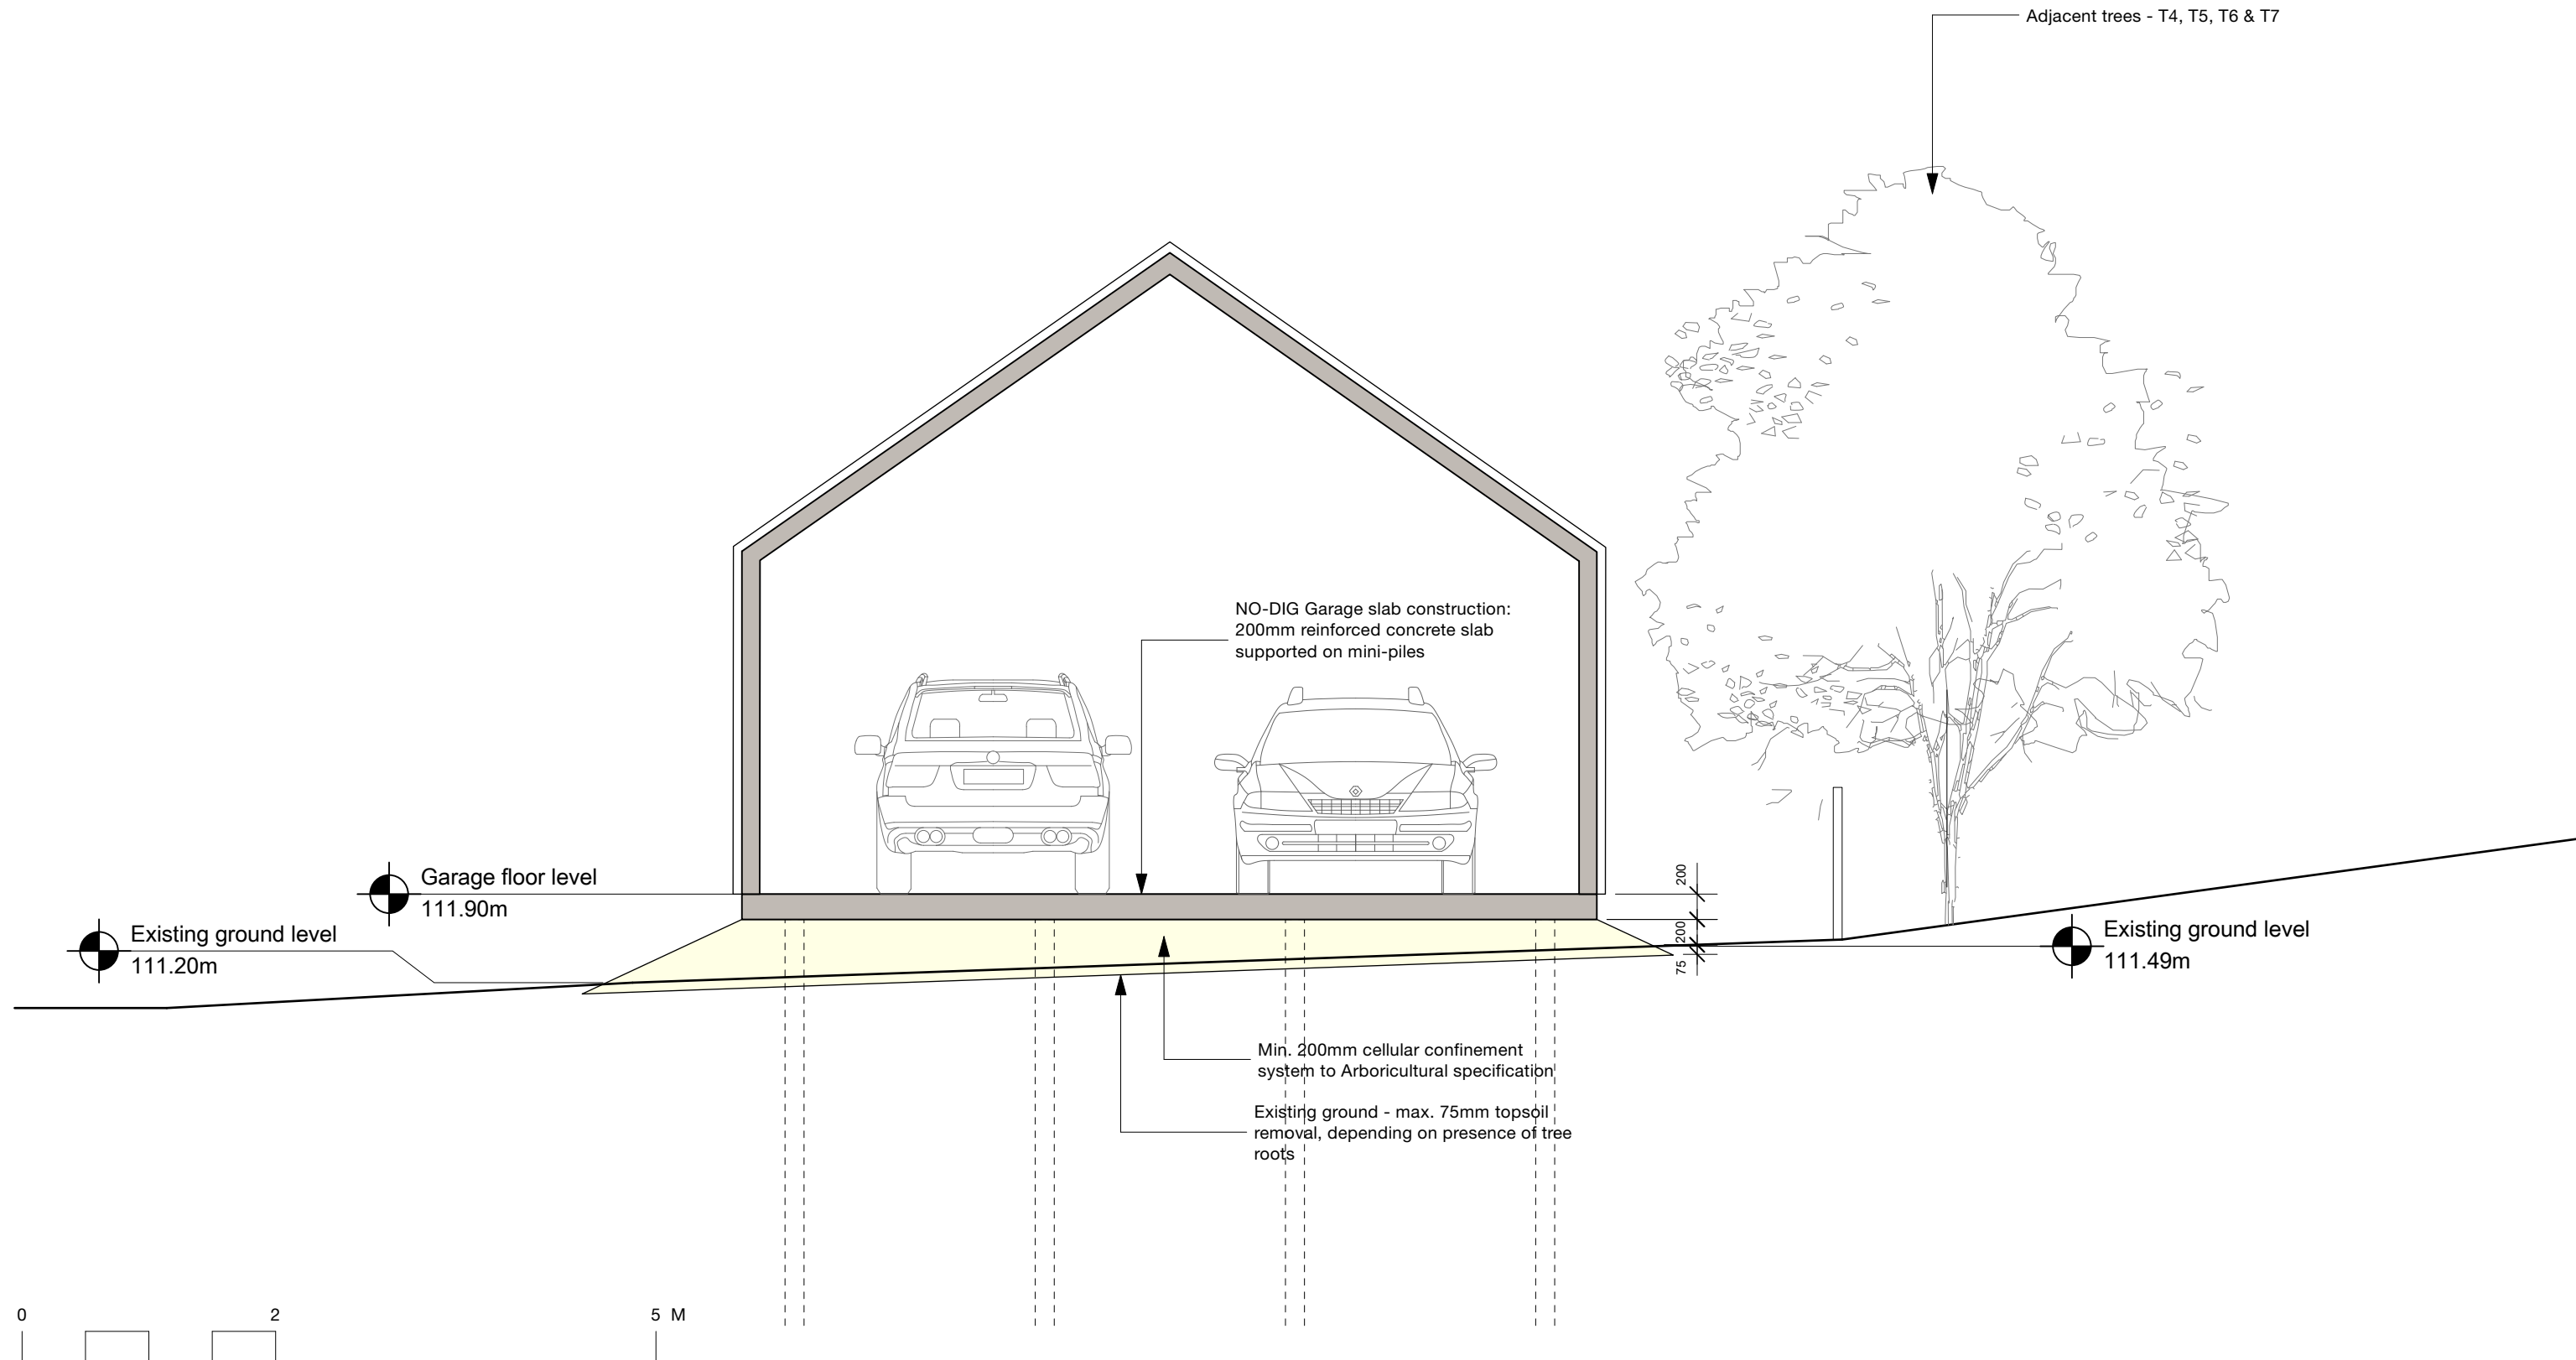

Milton Architects Ltd
Old Stables Court The Parade
Marlborough Wiltshire SN8 1NE

Telephone 01672 514354
Email mail@miltonarchitects.co.uk

Project : New House
Land west of Truant House
Froxfield, Wiltshire

Contents: PROPOSED - Garage Section
No - Dig Construction

Date : 08/10/2025

Scale : 1:50 @ A3

Size : ISO A3

Drawing : **2405 / 3_401**