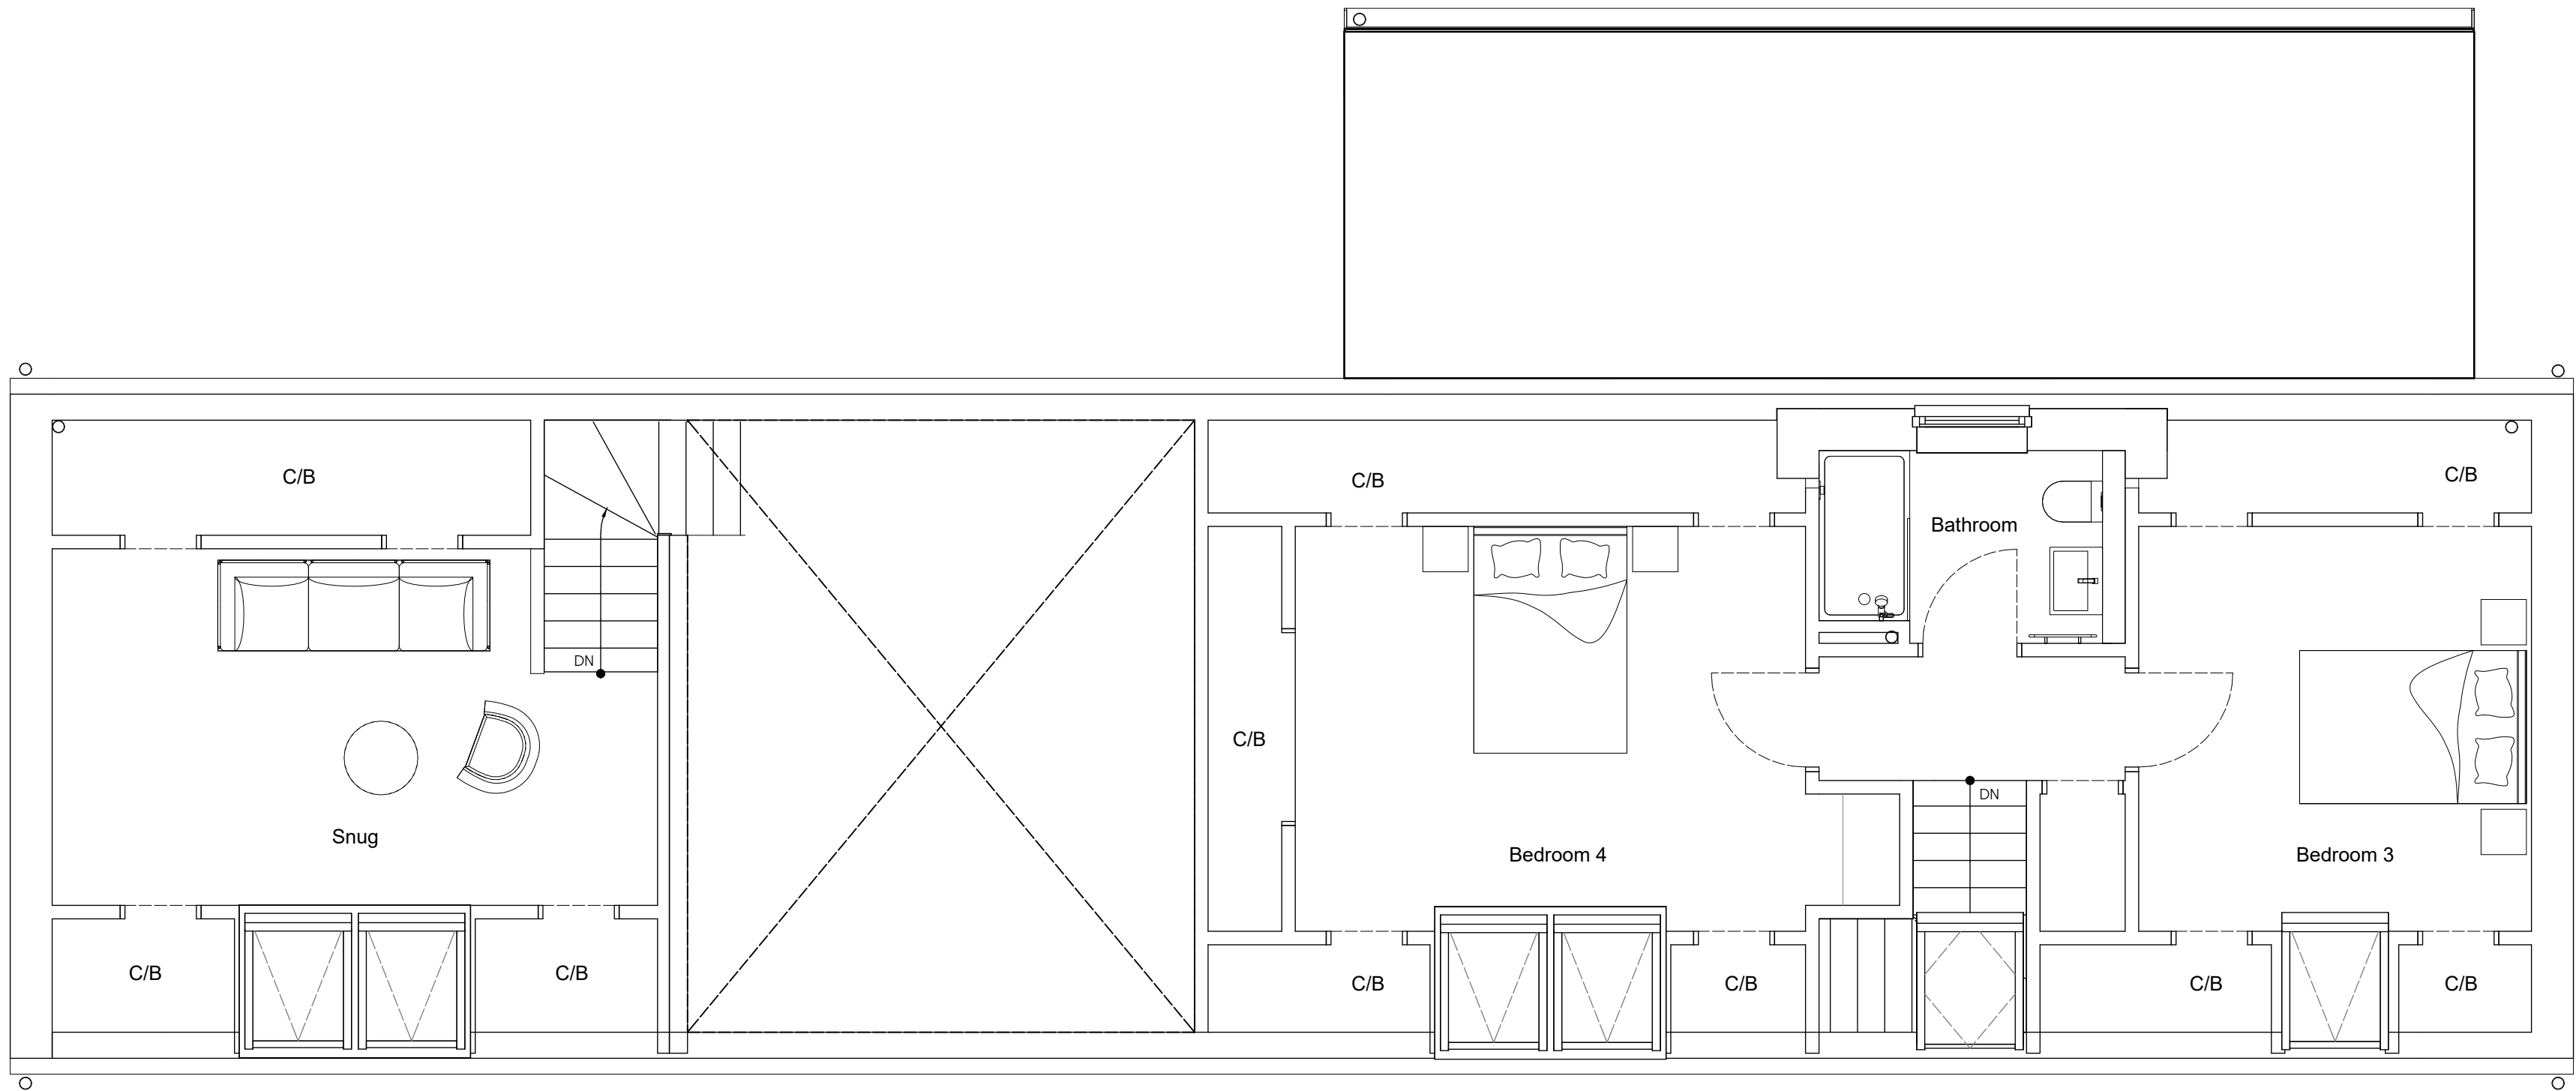
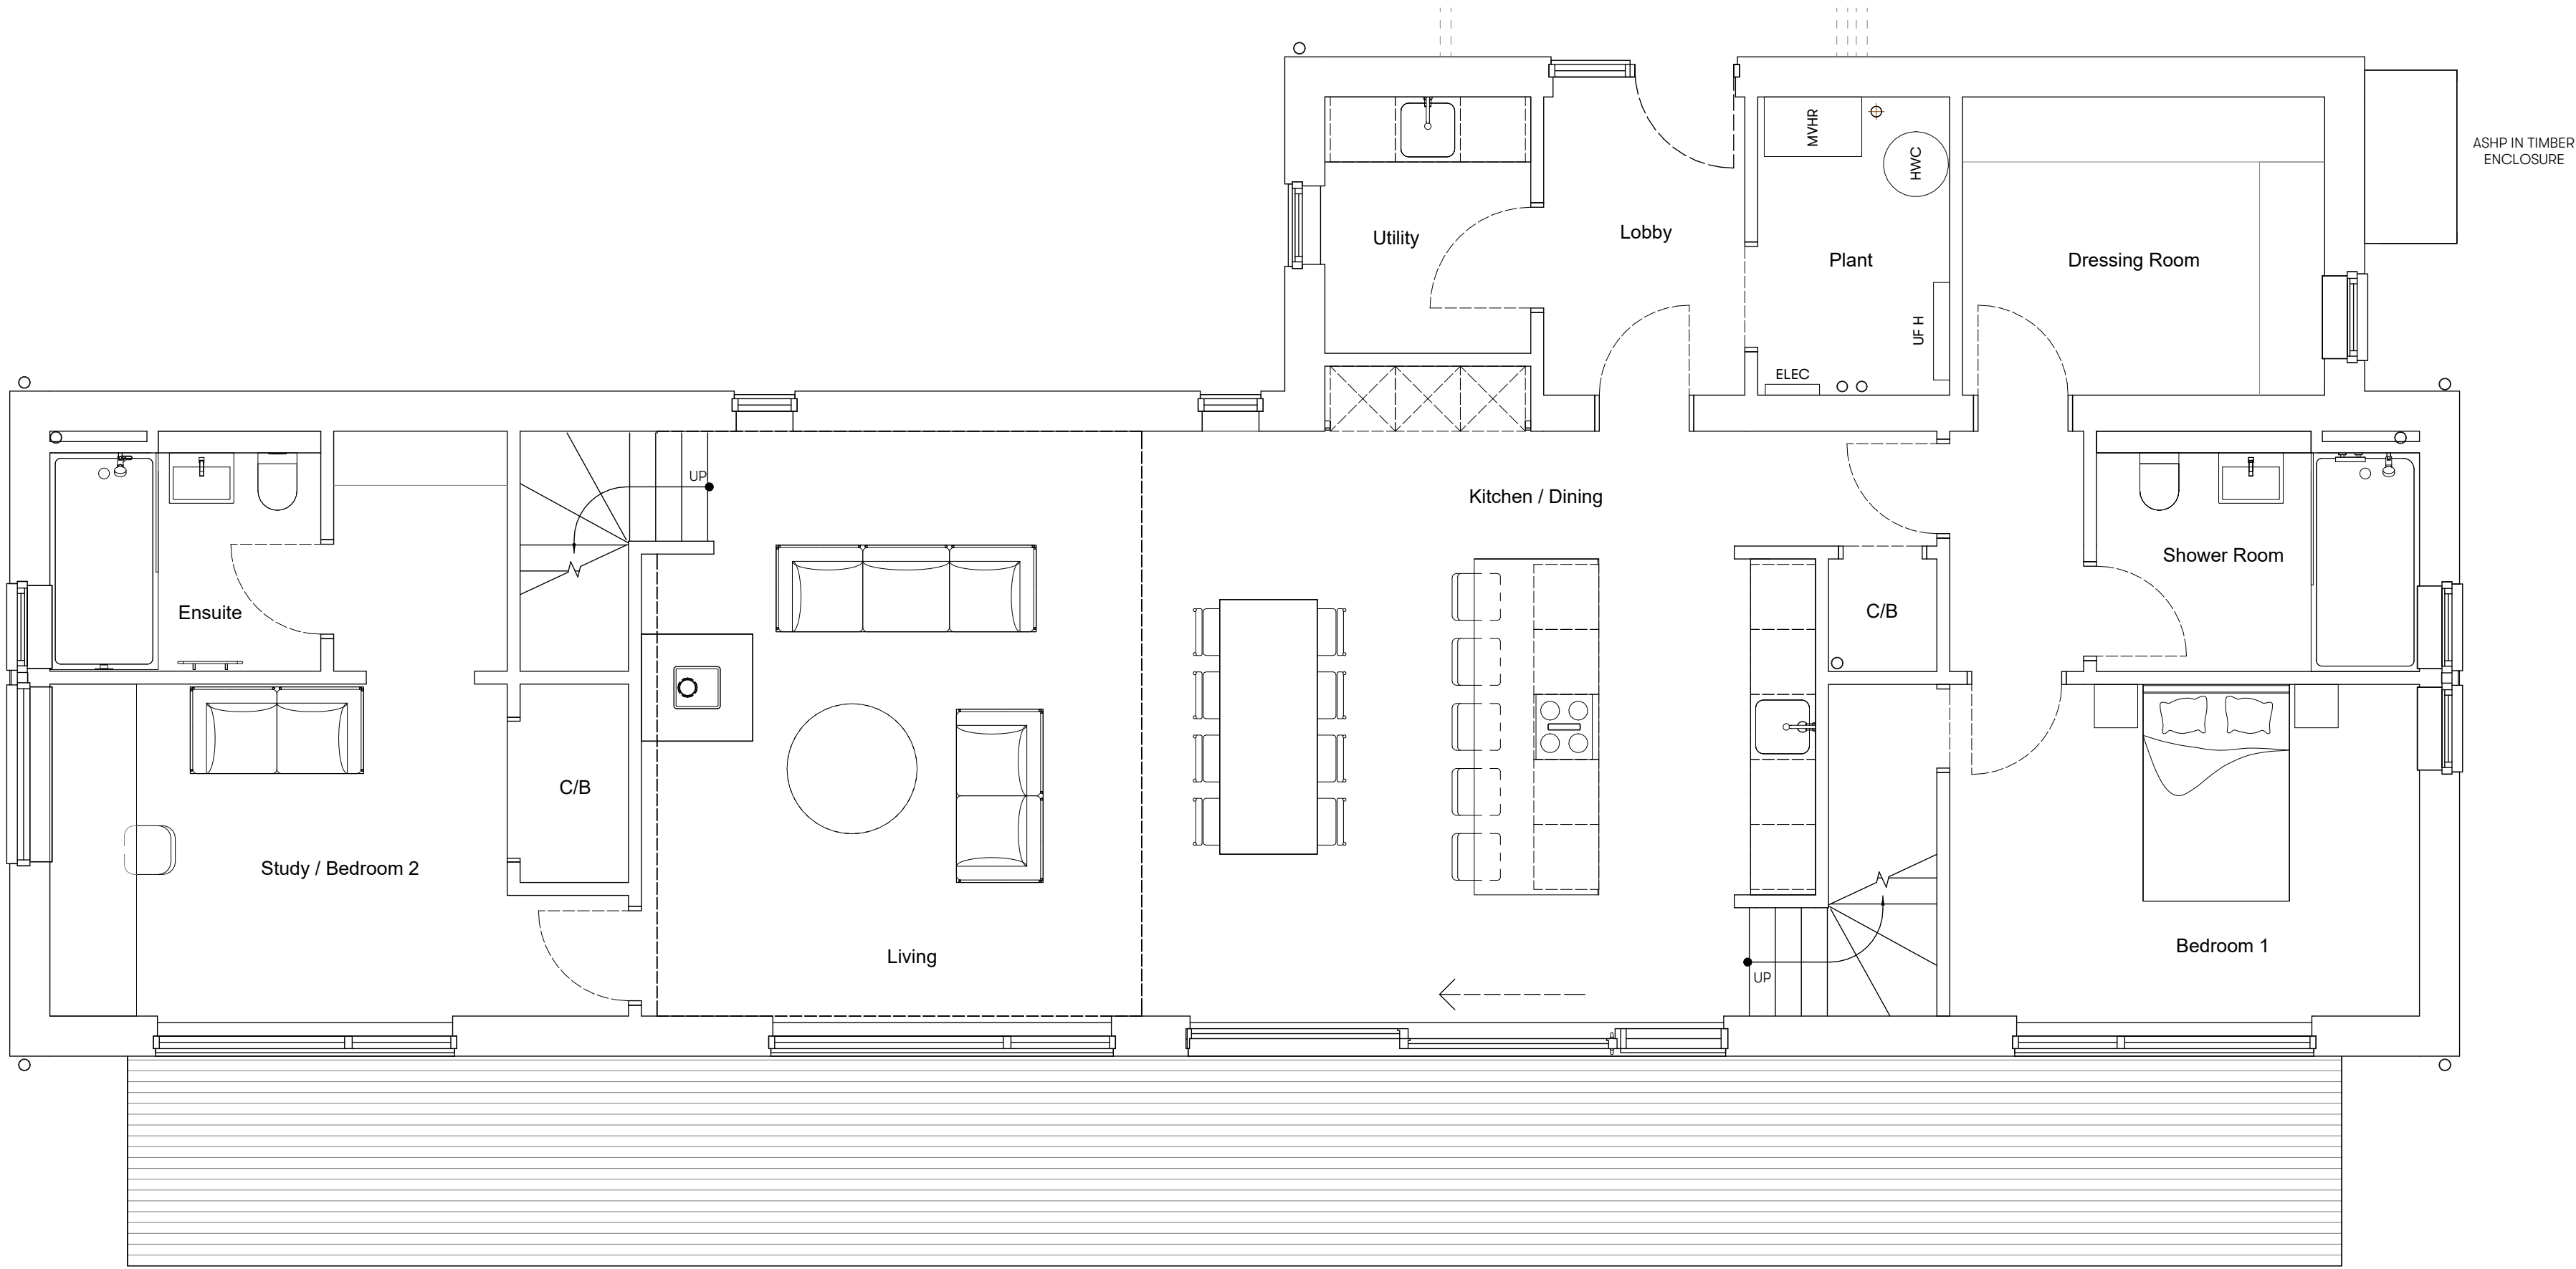


CLIENT Nick Dance PROJECT NUMBER: 1092 SITE ADDRESS: 20 Church Lane Froxford Marlborough SN8 3YD	DRAWING NUMBER: 1092-HEB-XX-ZZ-DR-A-20-200		REVISION: P4		REVISION P1 Draft Issue P2 Window alteration P3 S4 Issue P4 Downpipe update on client request	DESCRIPTION Draft Issue Window alteration S4 Issue Downpipe update on client request	DRAWN	CHECKED	DATE
	DRAWING TITLE GA PLANS		DATE: 24-04-25				AC	AC	28-04-25
	DRAWN BY AC	CHECKED: AA / JH / BC	SCALE 1 : 50 @ A1				AC	AC	29-04-25
	PURPOSE FOR ISSUE: For Stage Approval	HOUSE TYPE: LH302PD.2	STATUS: S4				AC	AA / JH / BC	07-05-25
	PLANNING APPLICATION						AC		11-09-25