




- MATERIALS KEY
- 1. RED/ BROWN PLAIN ROOF TILES
 - 2. NATURAL BLUE / BLACK SLATE
 - 3. RED / ORANGE BRICKWORK
 - 4. COB WALL
 - 5. RENDER
 - 6. TIMBER CLADDING STAINED BLACK
 - 7. TIMBER DOORS / TIMBER CASEMENT / SASH WINDOWS
 - 8. ALUMINIUM PPC WINDOWS / DOORS
 - 9. TIMBER FASCIA AND uPVC RAINWATER GOODS
 - 10. ALUMINIUM ROOFLIGHT
 - 11. DECORATIVE METAL RAILINGS / GATES
 - 12. uPVC WHITE WINDOWS / DOORS

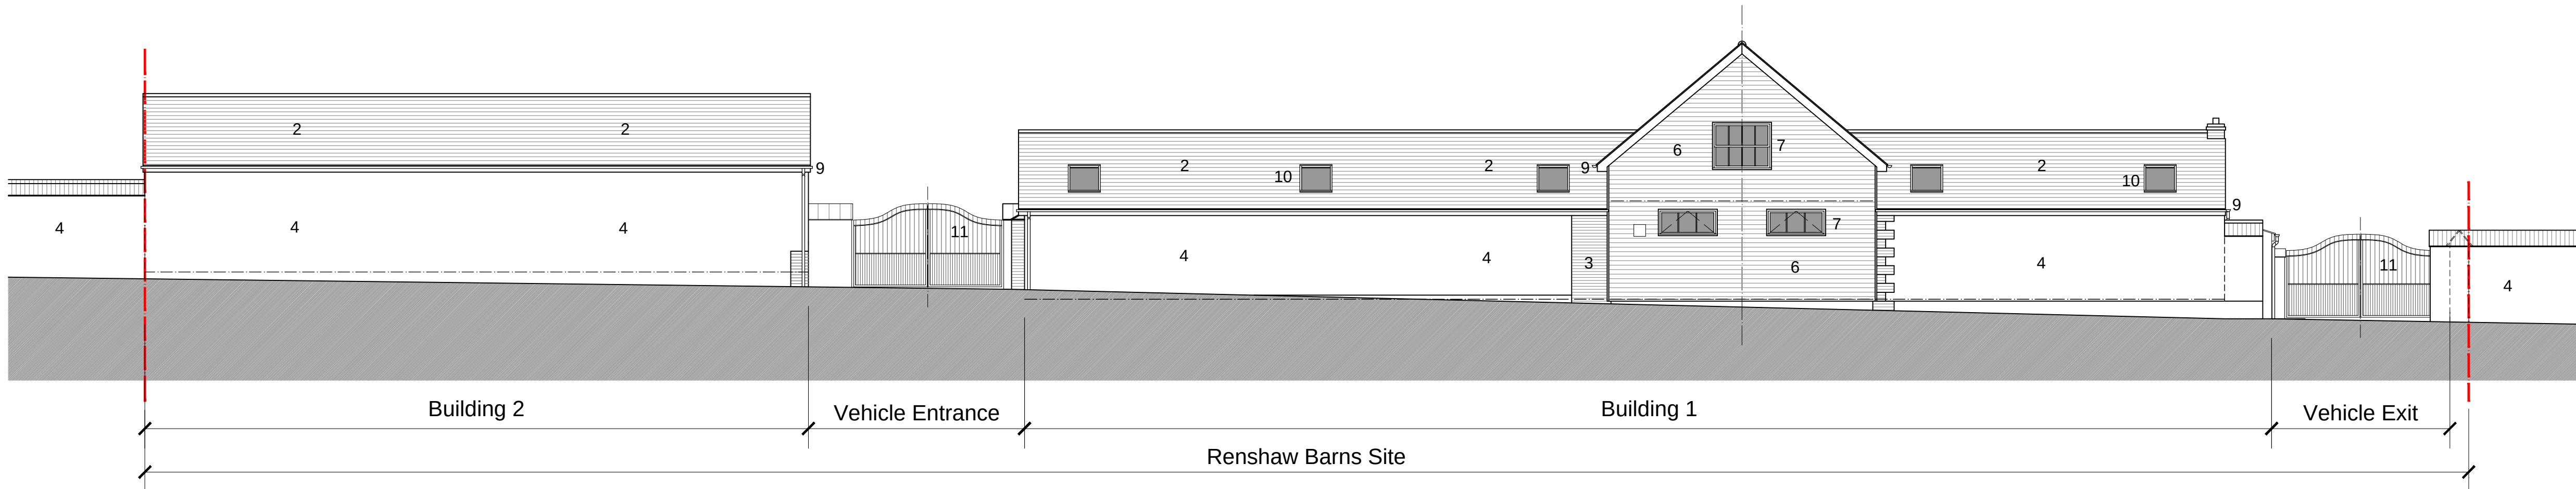

Long Road Elevation (North)

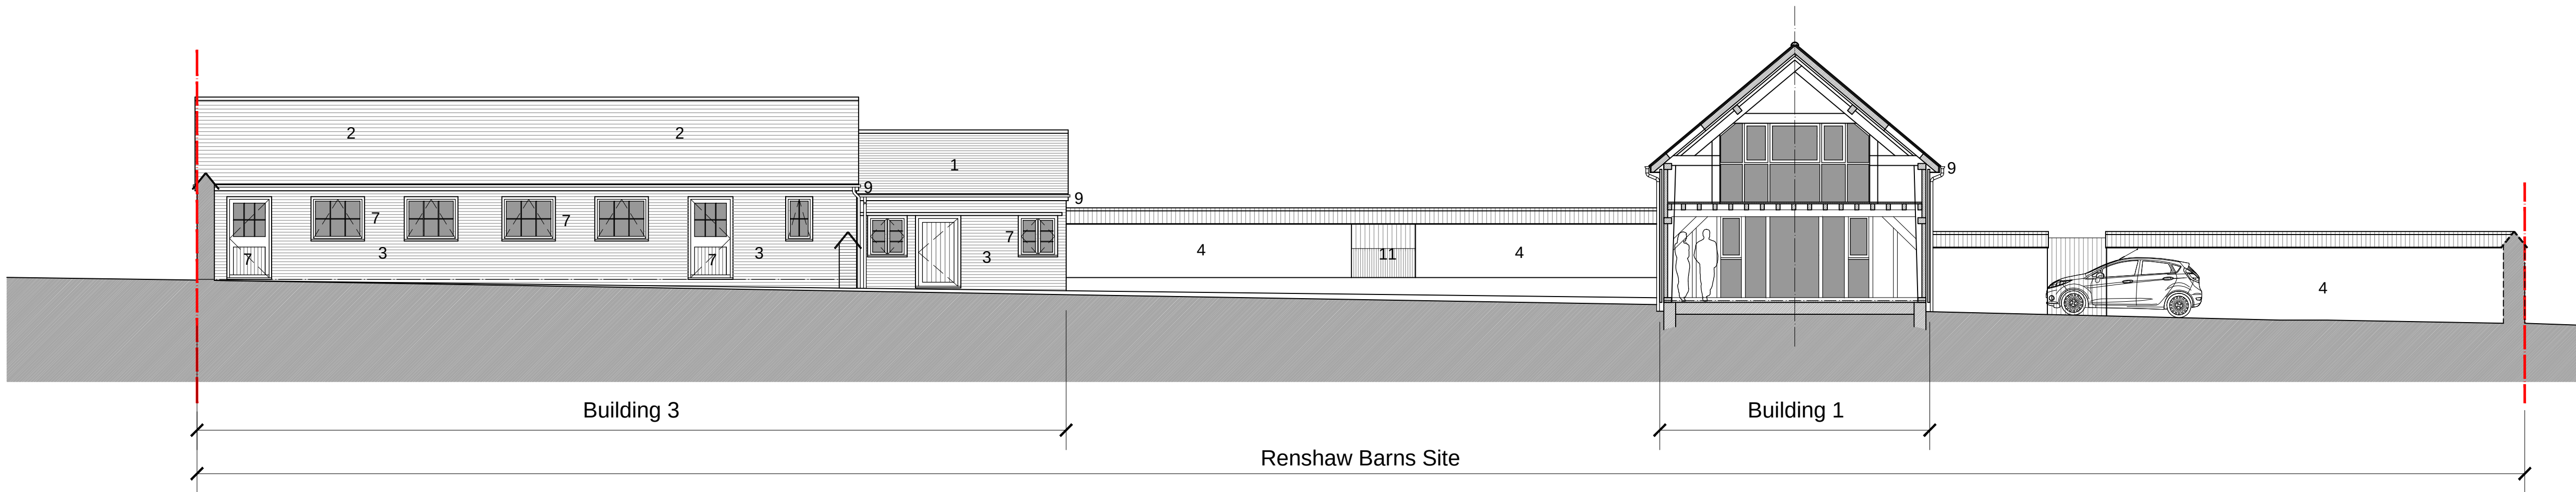

Long Section / Elevation (North)

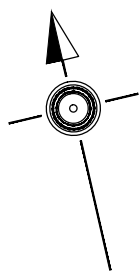

Plans North

0 1 2m 4m 6m 8m 10m

Scale Bar for Plan

STAC architecture SNAITH+THRUSH ARCHITECT COLLABORATION	STAC Architecture Limited www.stac-architecture.com info@stac-architecture.com		Client Renshaw U.K. Limited	General Notes: All dimensions to be checked on site prior to commencement of any works, and/or preparation of any shop drawings. Sizes of and dimensions to any structural elements are indicative only. See structural engineers drawings for actual sizes / dimensions. Sizes of and dimensions to any service elements are indicative only. See service engineers drawings for actual sizes and dimensions. 	Drawing Notes: This drawing is to be read in conjunction with all other architects drawings, specifications and all other consultants' information. All proprietary systems shown on this drawing are to be installed strictly in accordance with the manufacturers / suppliers recommended details. Any discrepancies between information shown on this drawing and any other contract information or manufacturers / suppliers recommendations is to be brought to the attention of the architect.	Drawing Status: FOR PERMITTED DEVELOPMENT	Status P1	Revision ISSUED FOR PLANNING	Date 29.07.23	Drawing Status			
	DS												
	Project Conversion from office use to single residential unit Renshaw Barns Upper Woodford Salisbury Wiltshire SP4 6FA												
Drawing													
GENERAL ARRANGEMENT LONG NORTH ELEVATION / SECTION AS EXISTING													
0344				Reference A		Number 07		Revision P1					