

West Elevation of Fascia Sign

Note colour pallet to be repeated but with illustrations removed



West Elevation of No 12





Digital Survey of West Elevation

Signage as Existing




North Elevation of Fixed Projecting Sign

Note colour pallet to be repeated but with illustrations removed

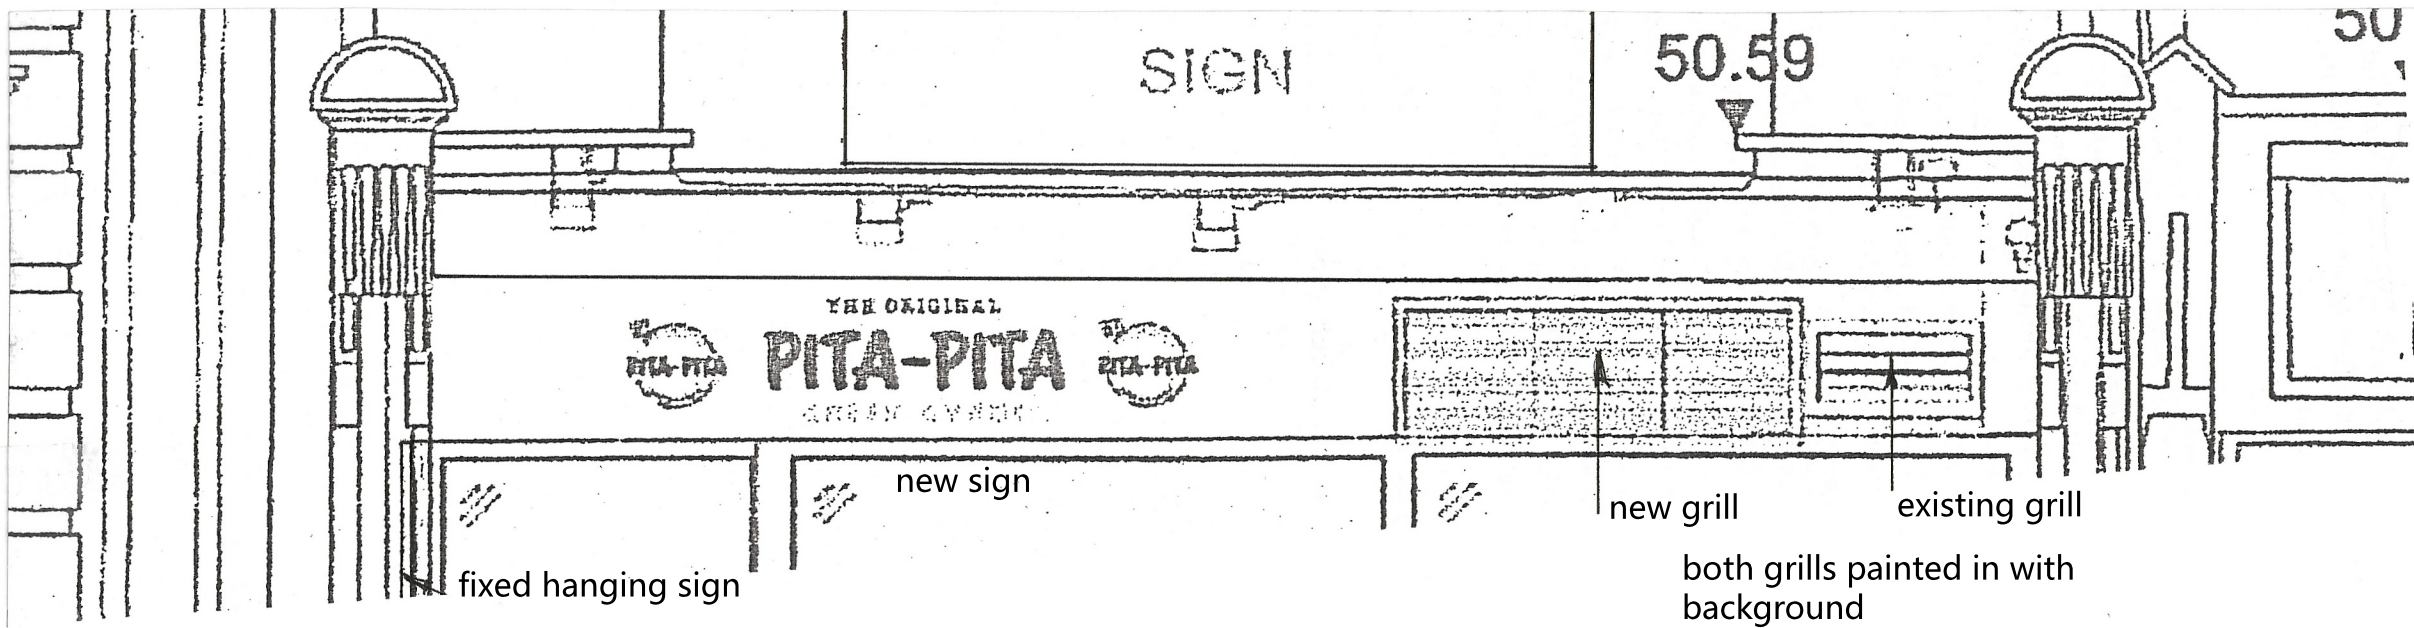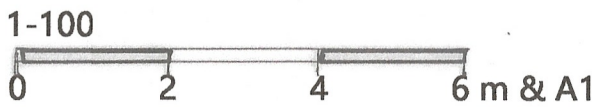

New Fascia Sign and Alteration to Fascia



1-20

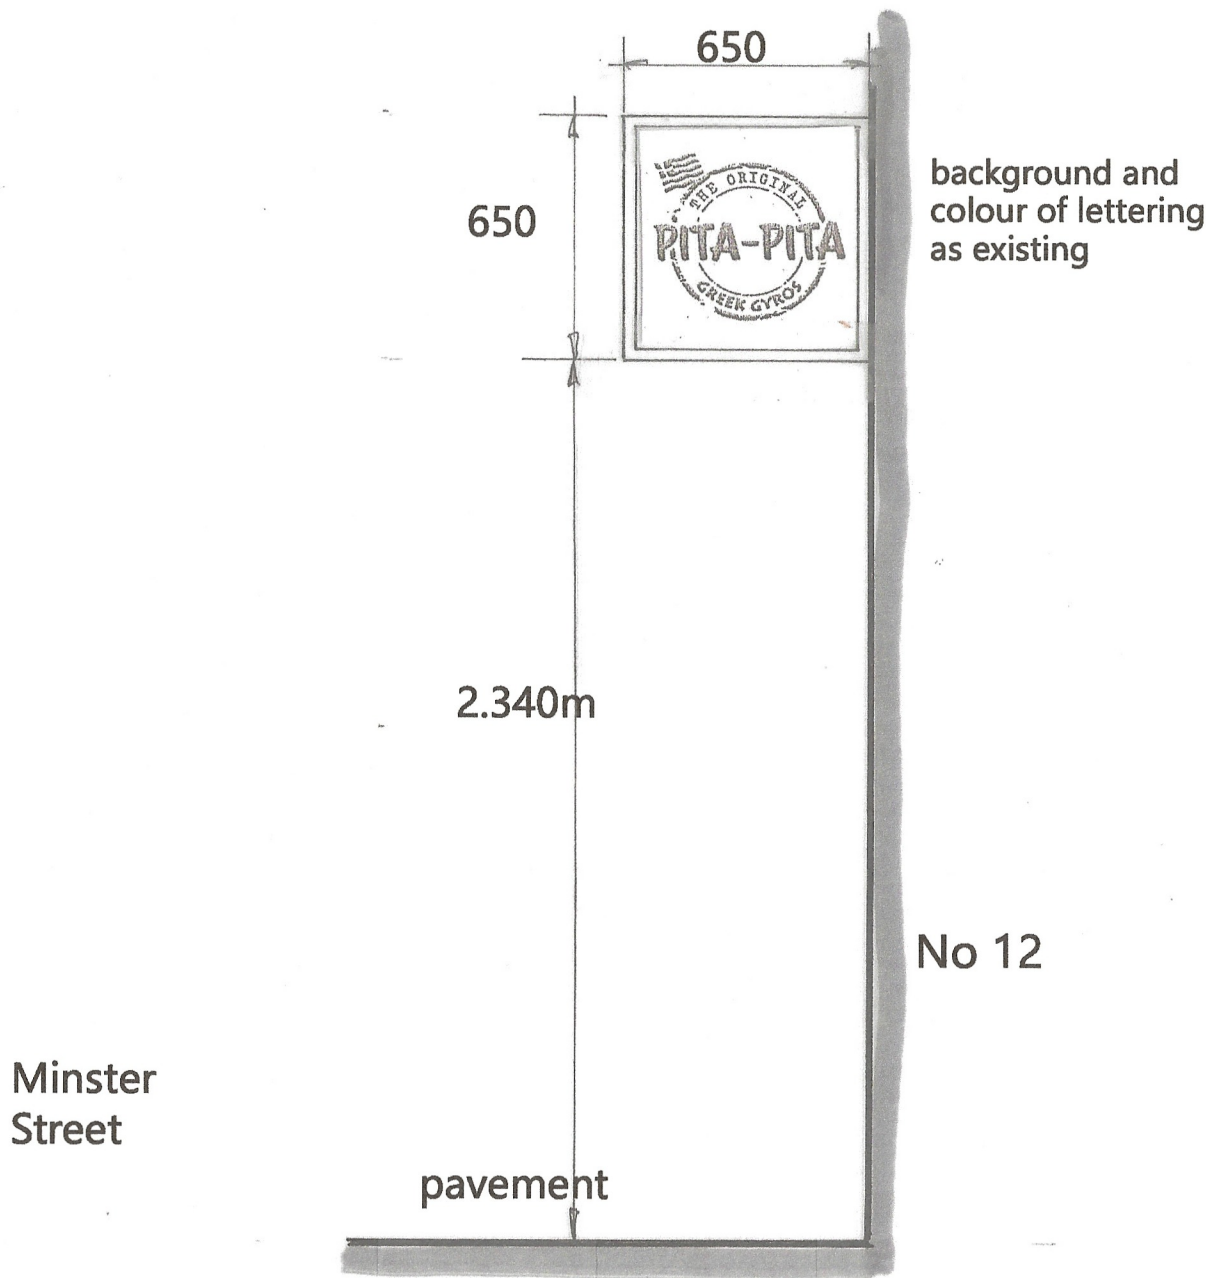


South Elevation of Projecting Sign

1-20

repeat on North Side

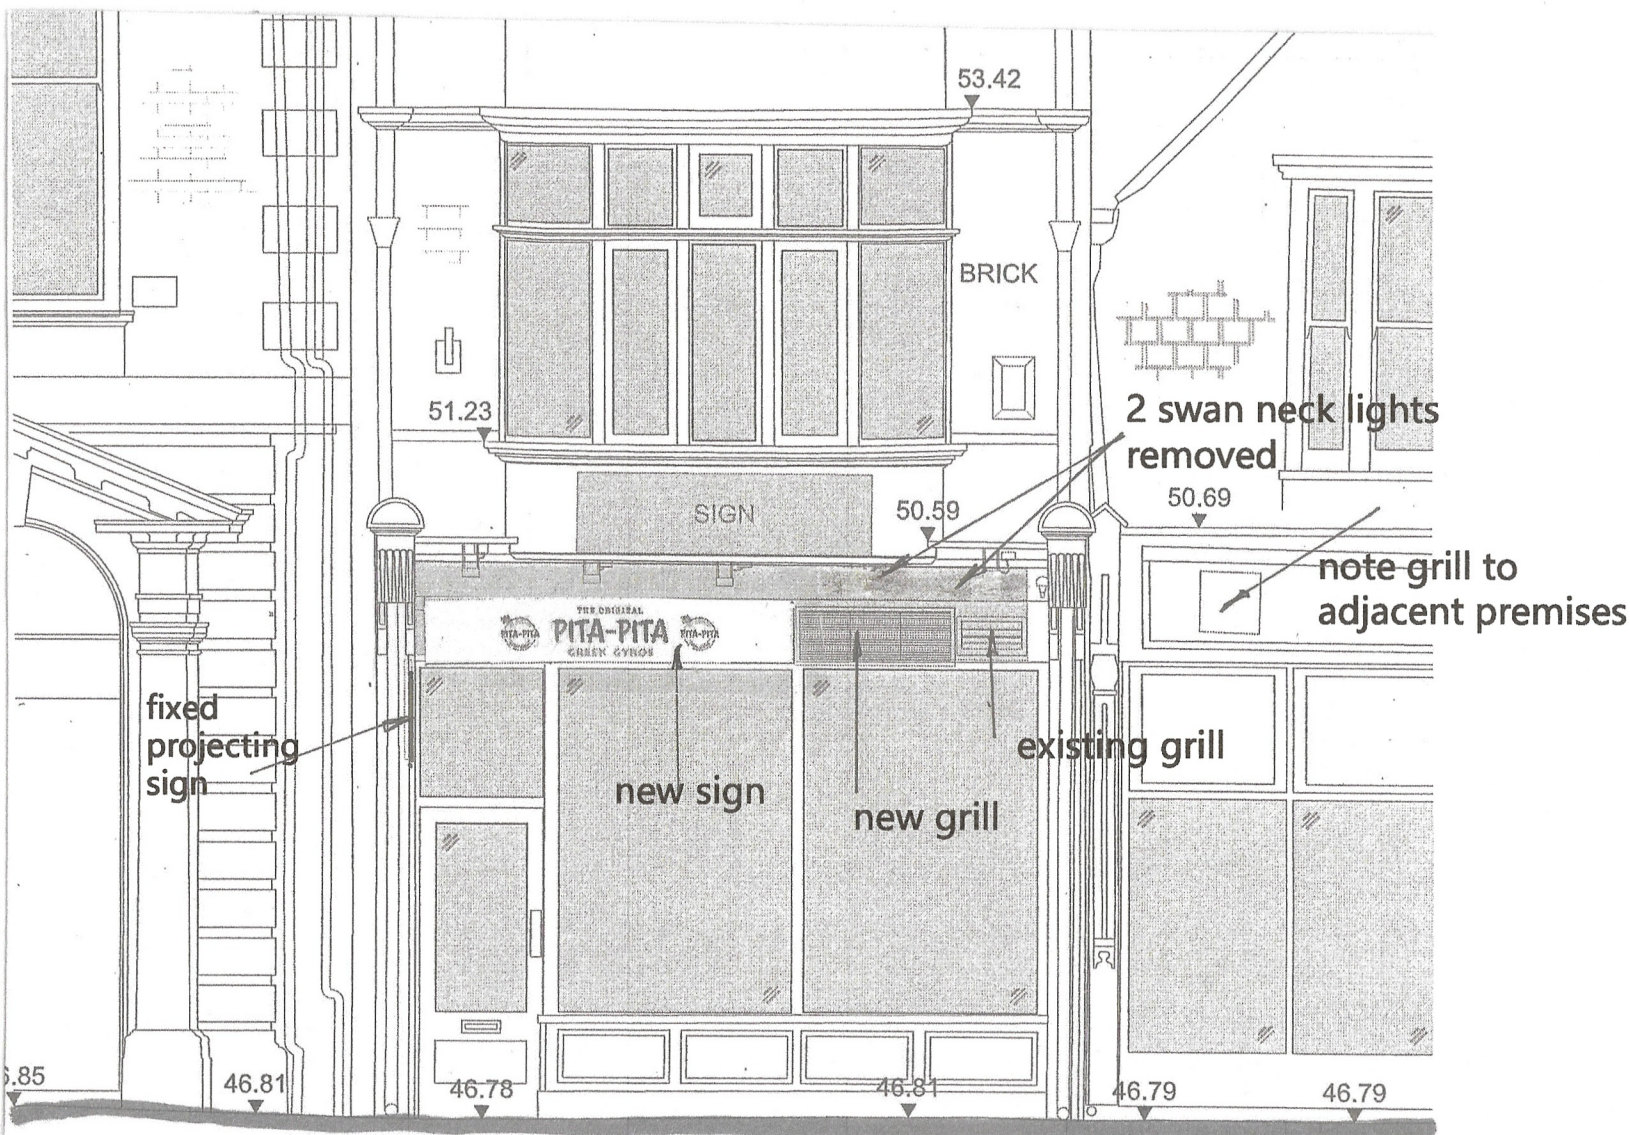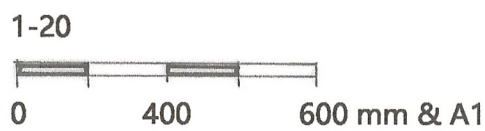

Signage as Proposed

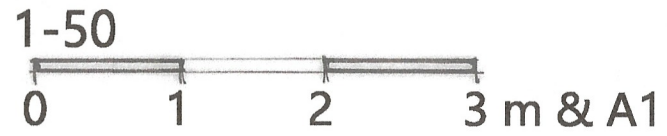

New and existing grills to be painted in with colour of shop front

Backing colour to fascia and projecting sign same as existing


Colour of lettering and symbol to be the same as existing

Two swan neck lights to be removed remaining lights fitted with 3000 Kelvin filaments



Block Plan

Crown Copyright Reserved
Licence No 100007045

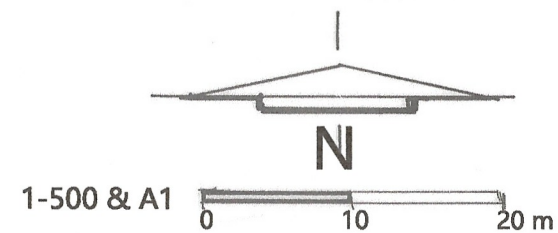

Damen Associates Ltd
Architectural Services

Kingsdown Studio
Back Drove
West Winterslow
Salisbury, Wiltshire SP5 1SX
Tel: 01950 863191
E-mail: burrows.damen@btconnect.com

PitaPita Limited
12 Minster Street
Salisbury SP1 1TF

Advertisement

Scale as stated

Date October 25

Drwg. no. 04625

1

Rev.

This plan is the Surveyors
COPYRIGHT

PN