


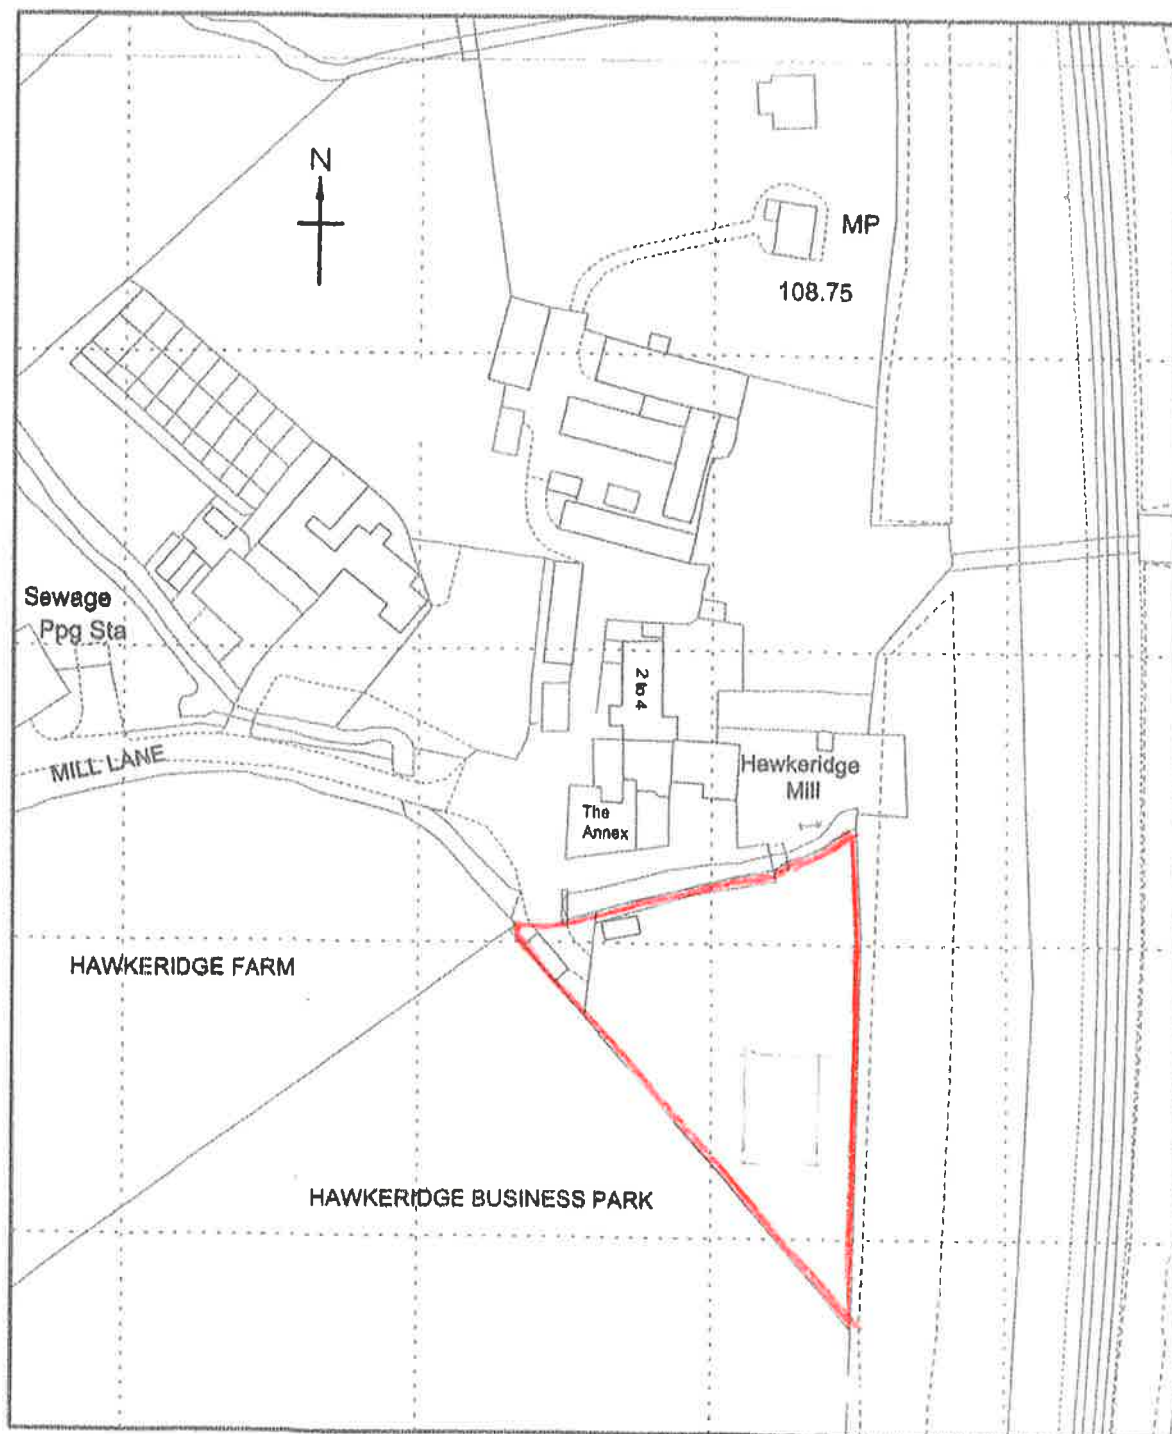

BAR SCALE
0 10 20 30 40 50
METRES

LOCATION PLAN ——— SCALE 1/1250.